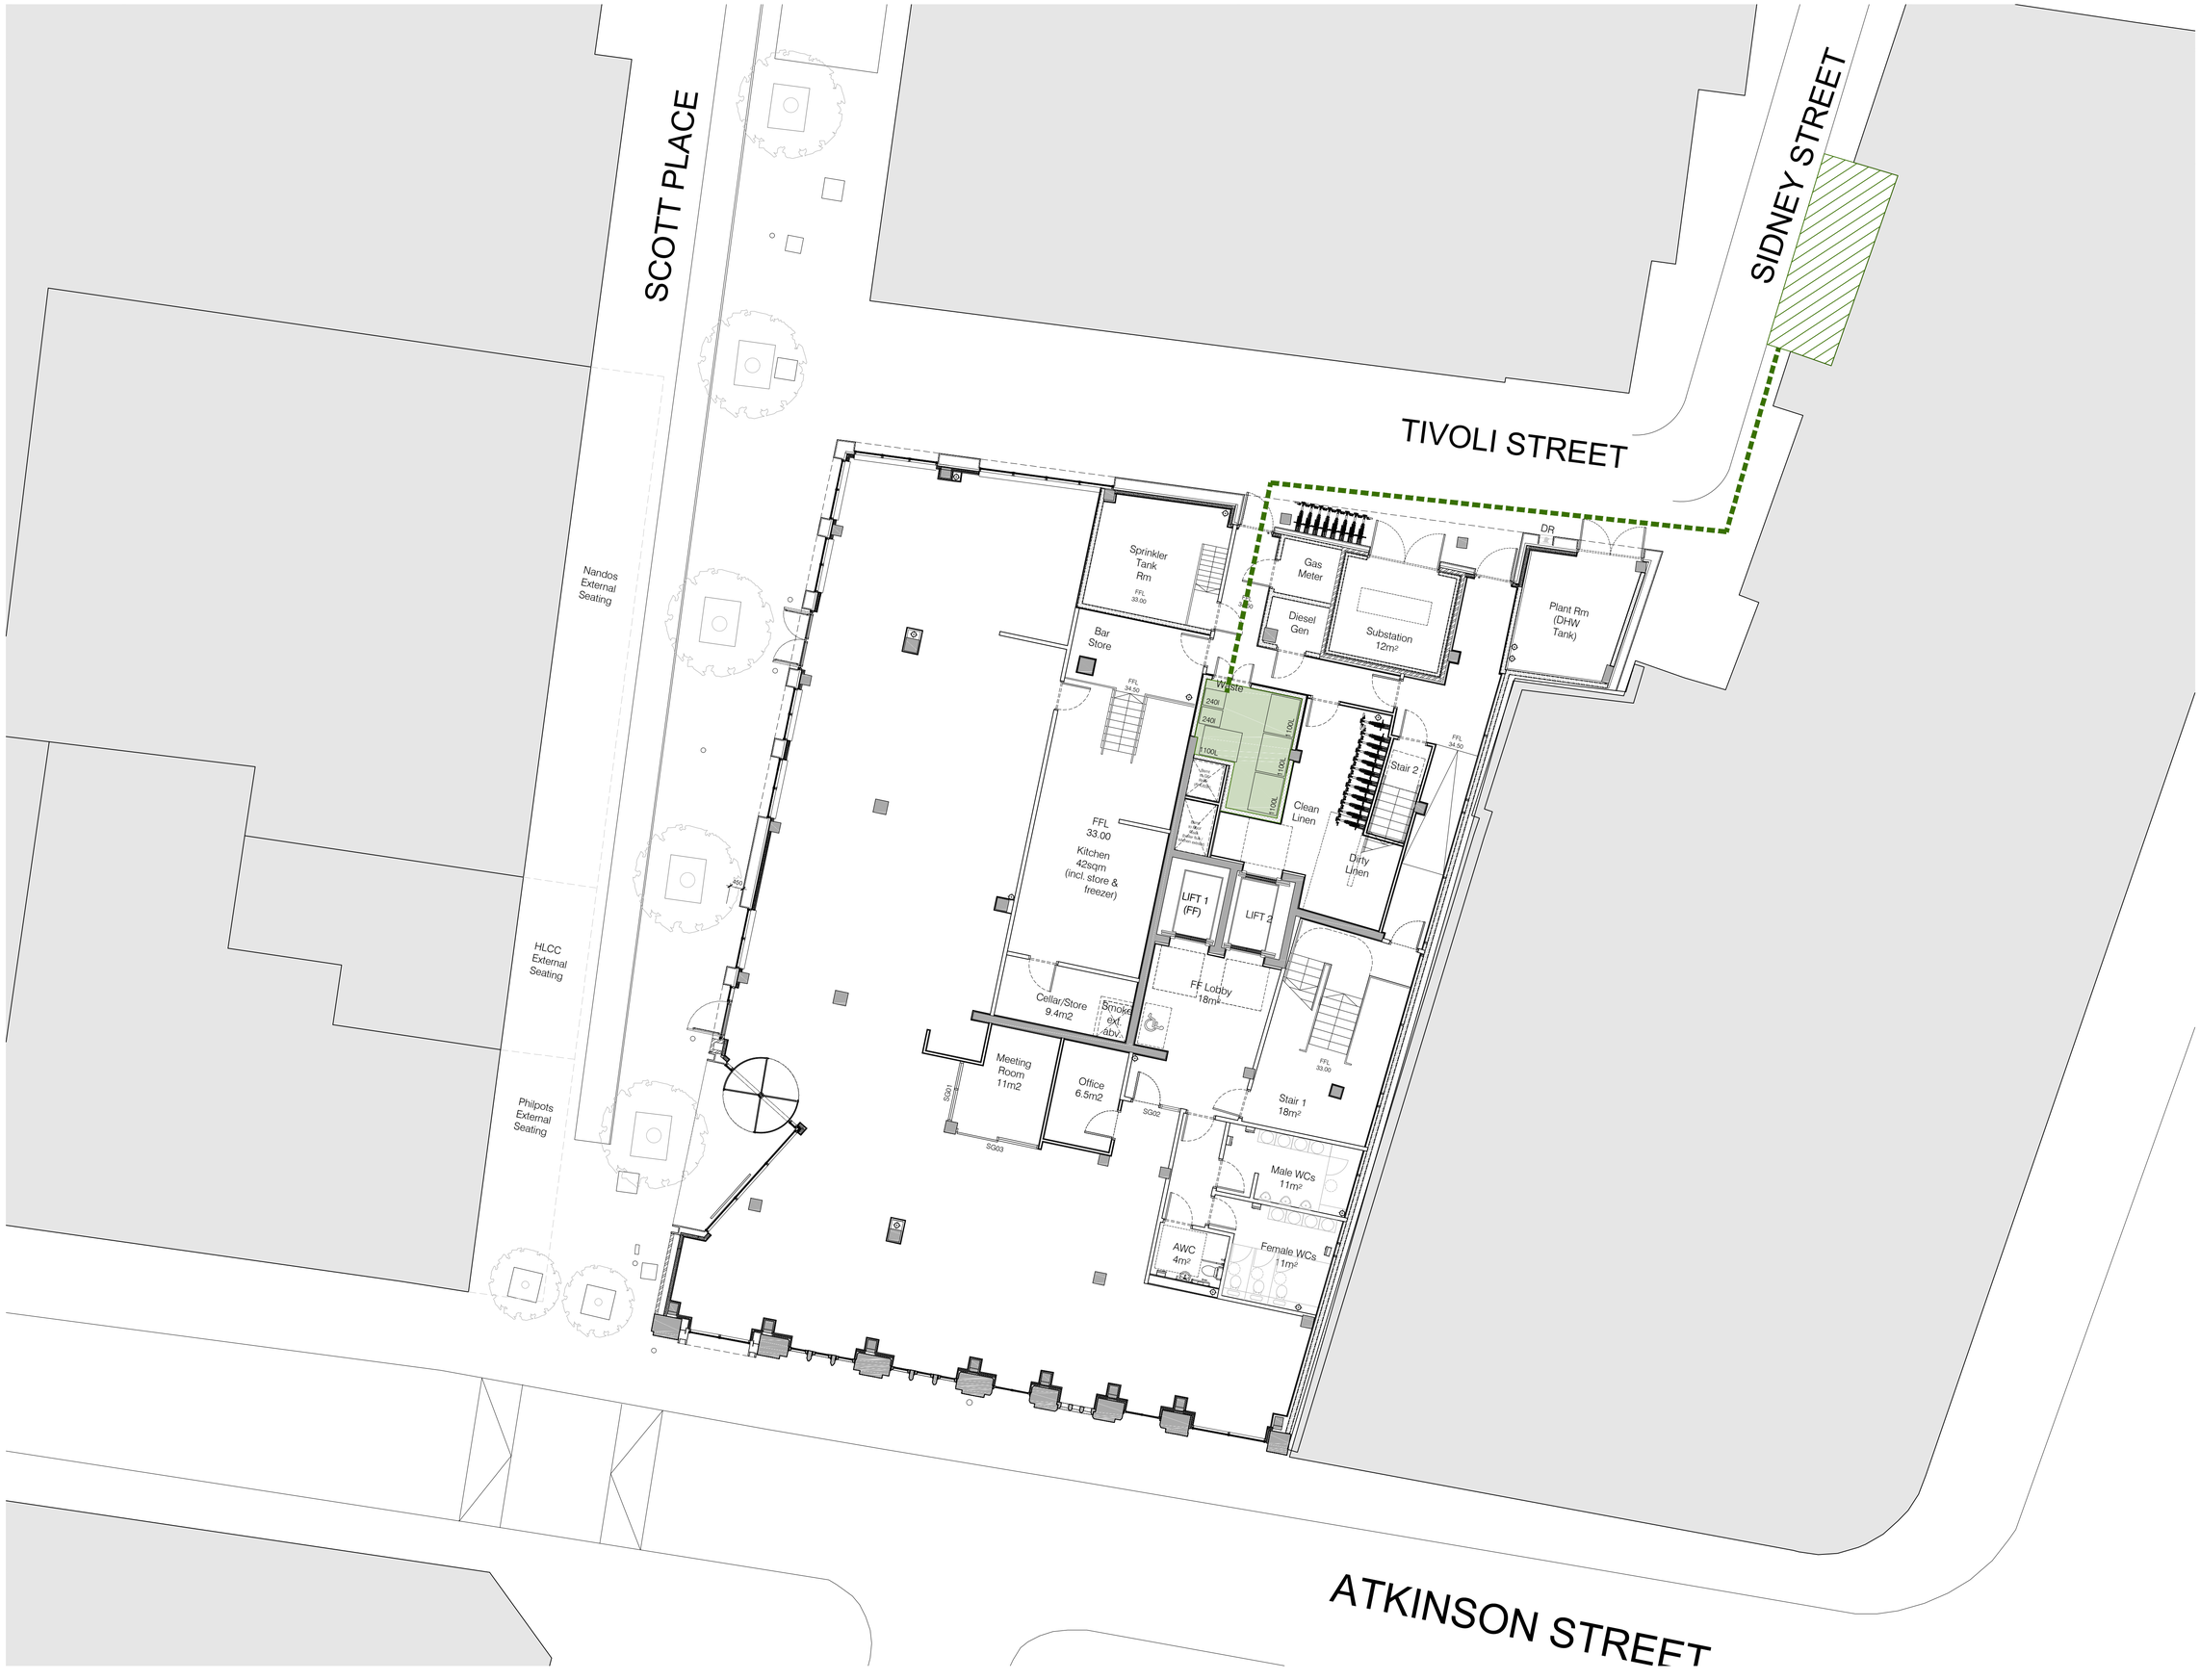


Ica Architects Ltd.
registered in Scotland company no 267727

Merchant Exchange
20 Bell St
Glasgow, G1 1LG

Do not scale from this drawing. If in doubt, ask.
This drawing is the property of ica and must not be copied, reproduced or disclosed without written permission.

Revisions:	By:	Date:
A	GY	19.12.24

Drawing updated to reflect planners comments

Key:

- Waste Storage Area
- On Street Waste Pick Up Area

ica.studio
+44(0)141 552 2194

Project Title:
Invicta House
Moxy Hotel
Manchester

Drawing Title:
Waste Strategy Plan

Issue Stage:
Planning

Data Control:

Date:
Nov 2024

Scale @ A1:	Drawn:	Checked By:
1:100	GY	

Project:	Dwg Number:	Revision:
1634	AL(00)050	A