



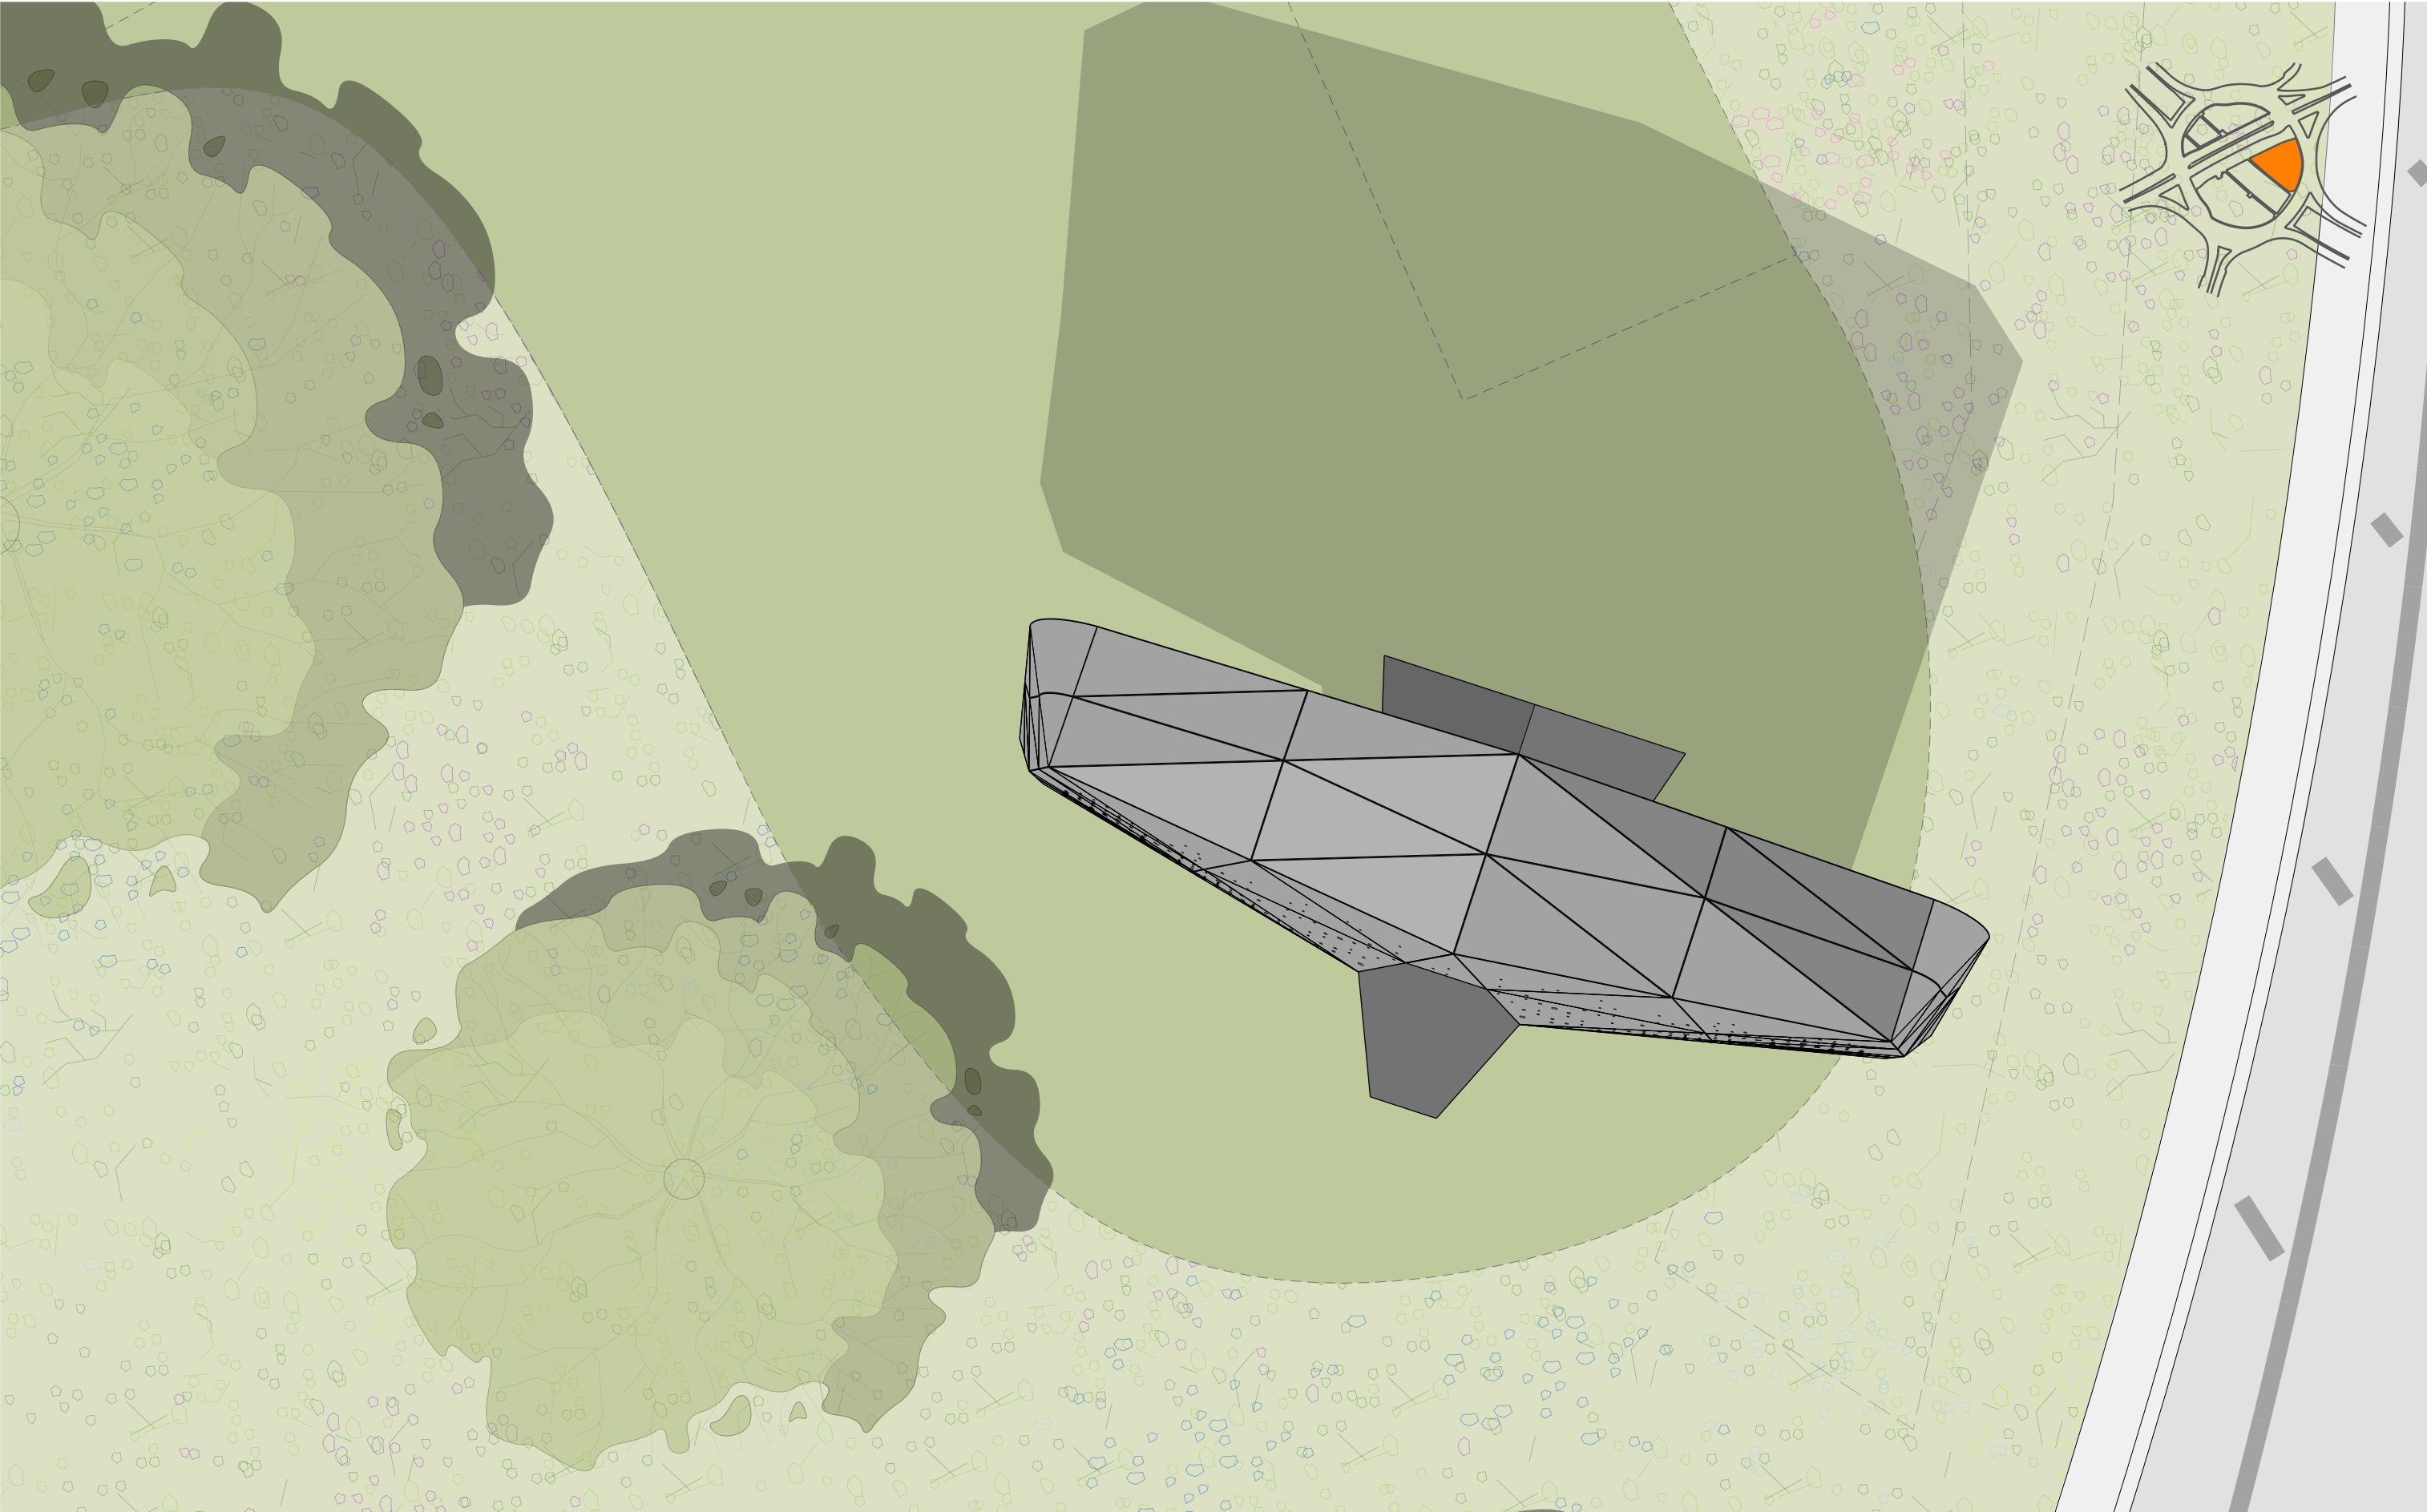

B

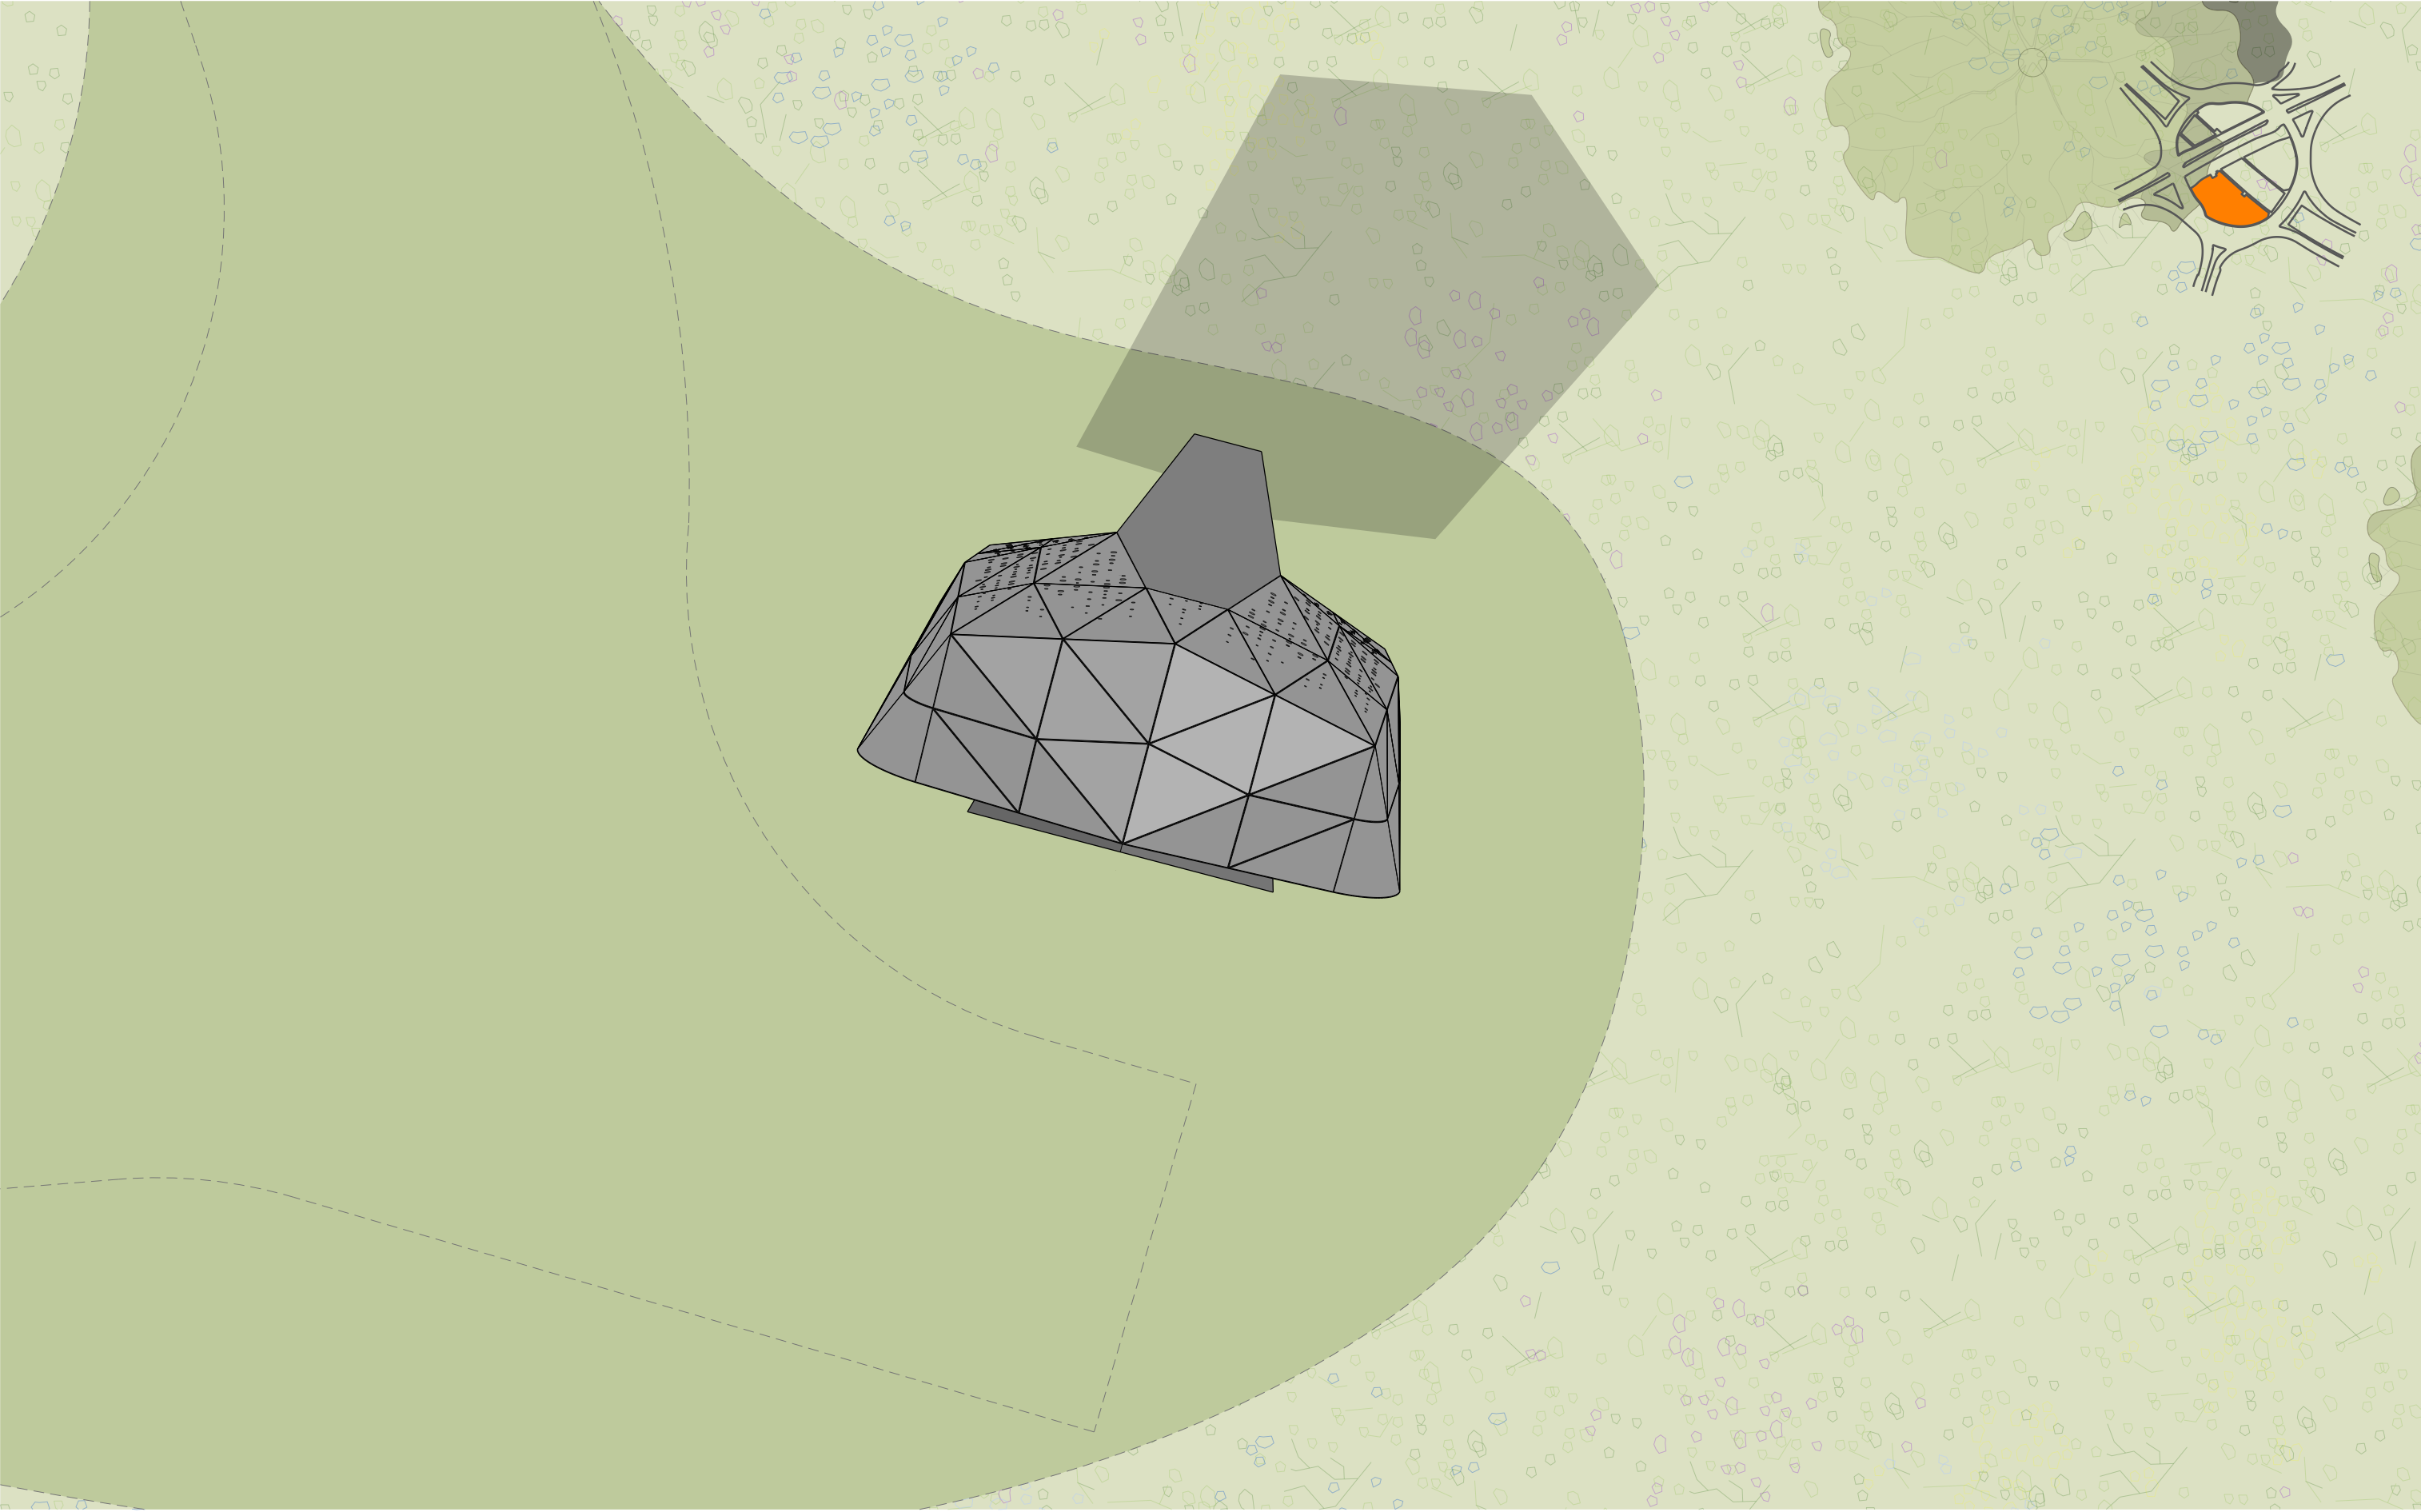


C

This drawing is copyright.
Do not scale off dimensions.
All dimensions to be checked on site by contractor.
Contractor to report any dimensional discrepancies,
errors or omissions prior to commencing on site.

NOTE:



NORTH

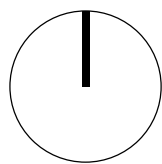

Rev	Date	Description
P01	22-06-2024	Planning Issue
P02	21-10-2024	Planning Issue - Reduced Number of Screens

Project Title
Chester Road Roundabout

Drawing Title
Proposed Roof Level Plans

Job No 10293	Scale 1:50@A1 / 1:100@A3	Date May 2024
-----------------	-----------------------------	------------------

Status
Planning

Drawing No 10293-SHP-A-B5D7-G200-PL-RF-001	Revision P02
---	-----------------

simpsonhaugh

MANCHESTER
Riverside, 4 Commercial St
Manchester M15 4RQ
+44 (0)161 835 2345
www.simpsonhaugh.com

LONDON
5-8 Roberts Place
London EC1R 9BQ
+44 (0)20 7549 4000
mail@simpsonhaugh.com