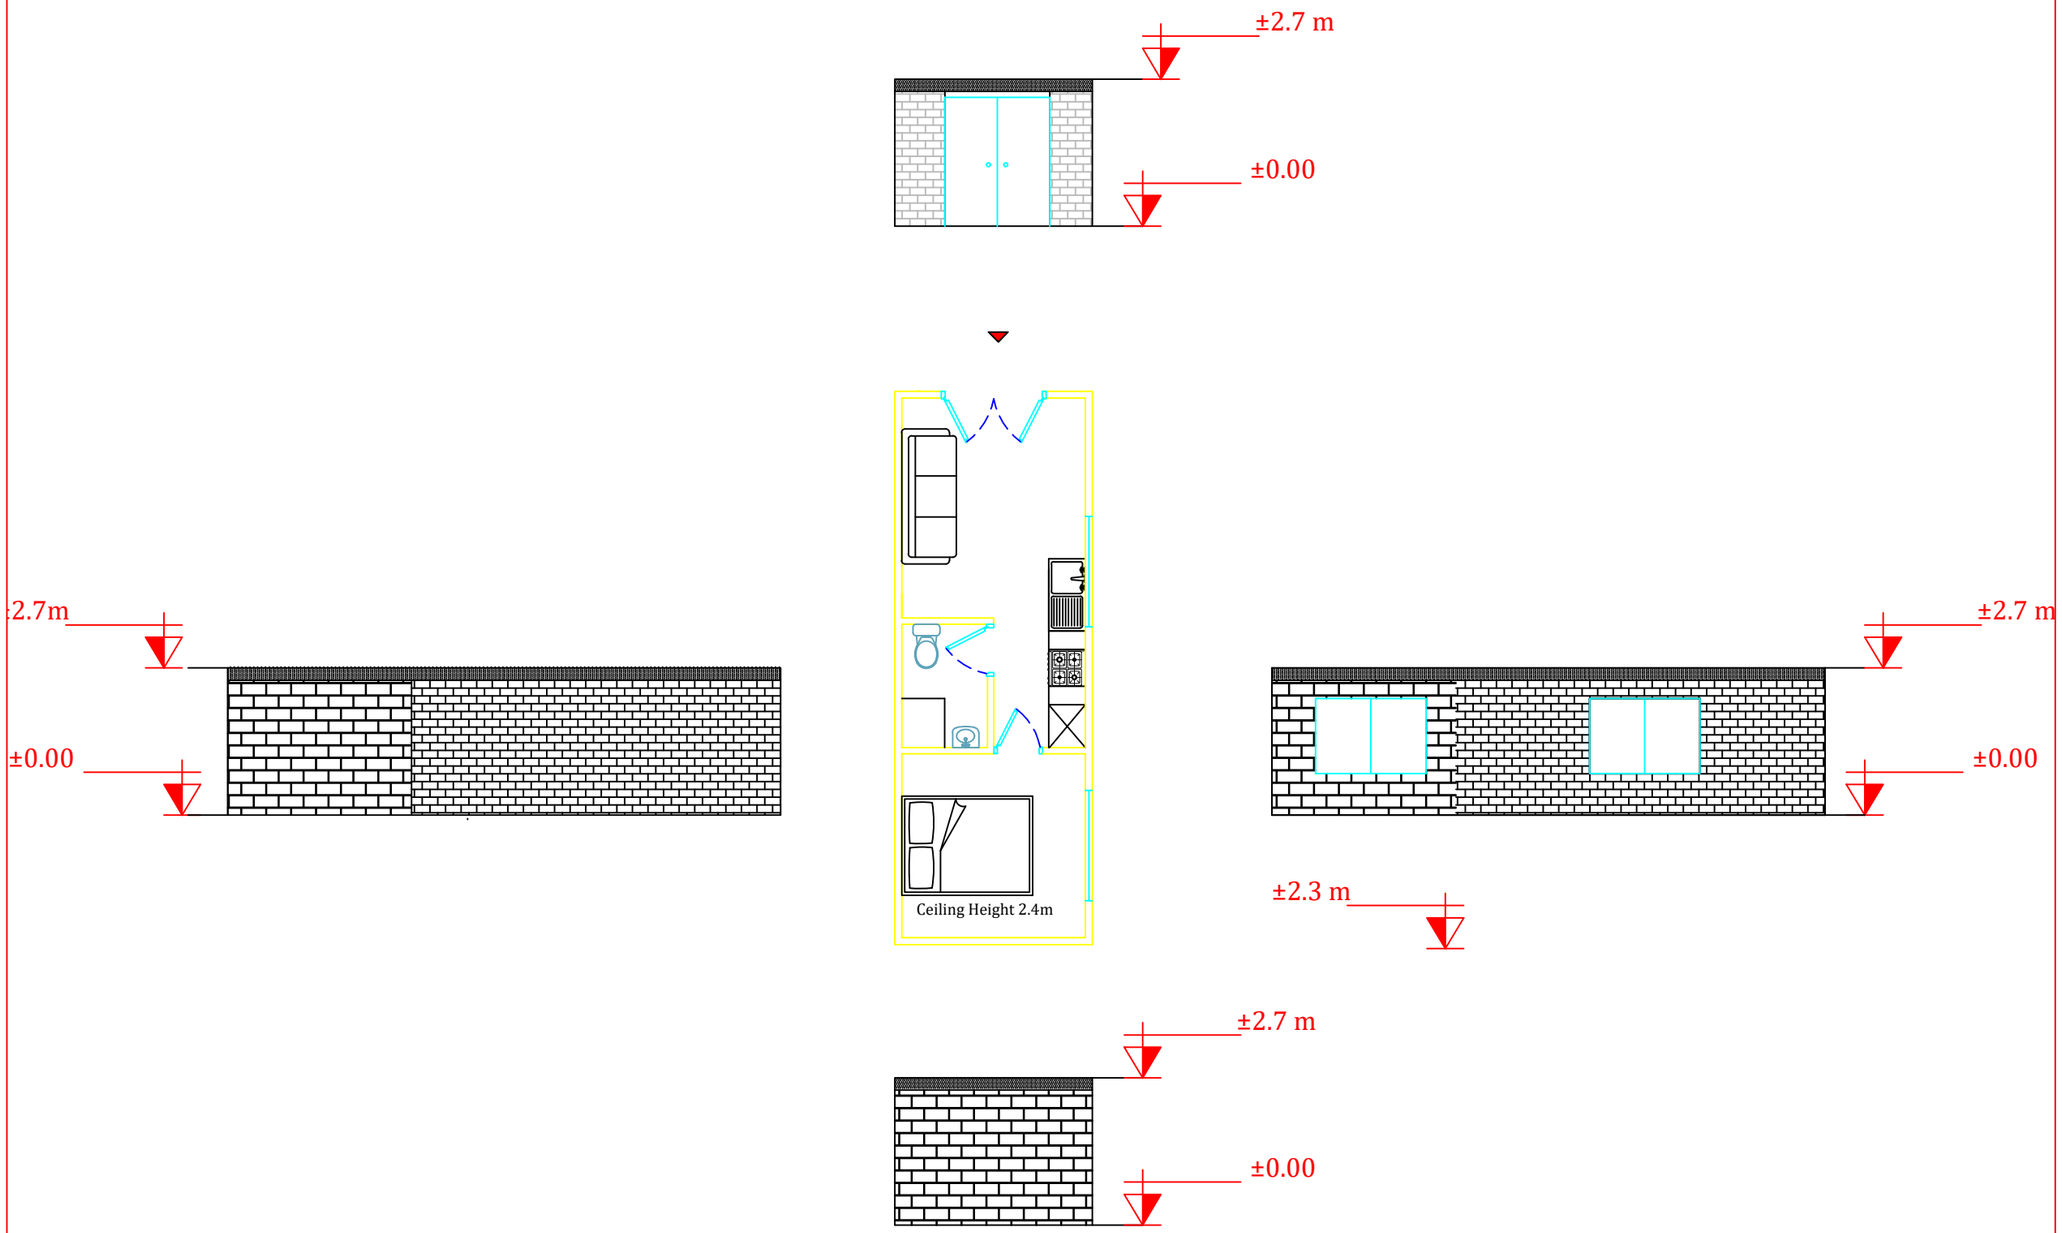

1 Proposed Floor Plan - Elevations
1:100

Drawing Status

This drawing is © BPart Limited Projects and is not to be copied, reproduced or re-distributed either in whole or in part without the prior written permission of the originator.

The originator shall have no responsibility for any liability, loss, cost, damage or expense arising from or relating to any use of this document other than for its intended purpose on this project.

This drawing shall be read in conjunction with all other relevant drawings, specifications and associated documentation. Any discrepencies, errors or omissions are to be reported to the originator before proceeding with work.

All dimensions are to be checked on site by the contractor prior to proceeding with any work. This drawing shall not be scaled to ascertain any dimensions, work to figured dimensions only.

DISCLAIMER
When this drawing is issued in CAD, it is an uncontrolled version issued for information only, to enable the recipient to prepare their own documents/ drawings for which they are solely responsible.

SOFTWARE INTEROPERABILITY
BPart Limited prepared this drawing using Autodesk REVIT Architecture.

BPart Limited does not accept liability for any loss or degradation of any information held in the drawing resulting from the translation from the original file format to any other file format or from the recipients reading of it in any other programme.

Hazard Identification

ref	hazard	date

Rev	Revision Details	Drawn	Date	Check

BPart
Architects &Designers
64 Watking's Drive
Prestwich
Manchester
M25 0DS
07979991100

Project Management • Architecture • Building Surveying • Design Consultancy

Client
Miss Shirazi

Project
68 Polefield Road
Manchester
M9 7FL

Drawing Title
Proposed Floor Plan - Elevations

Status: S0
Purpose of Issue: WORK IN PROGRESS

Drawn by: Author
Created:
BPart Job no.: 082401
Scale: @ A3

Drg no.: 082401-BPart-00-XX-DR-A-2002
Rev: