




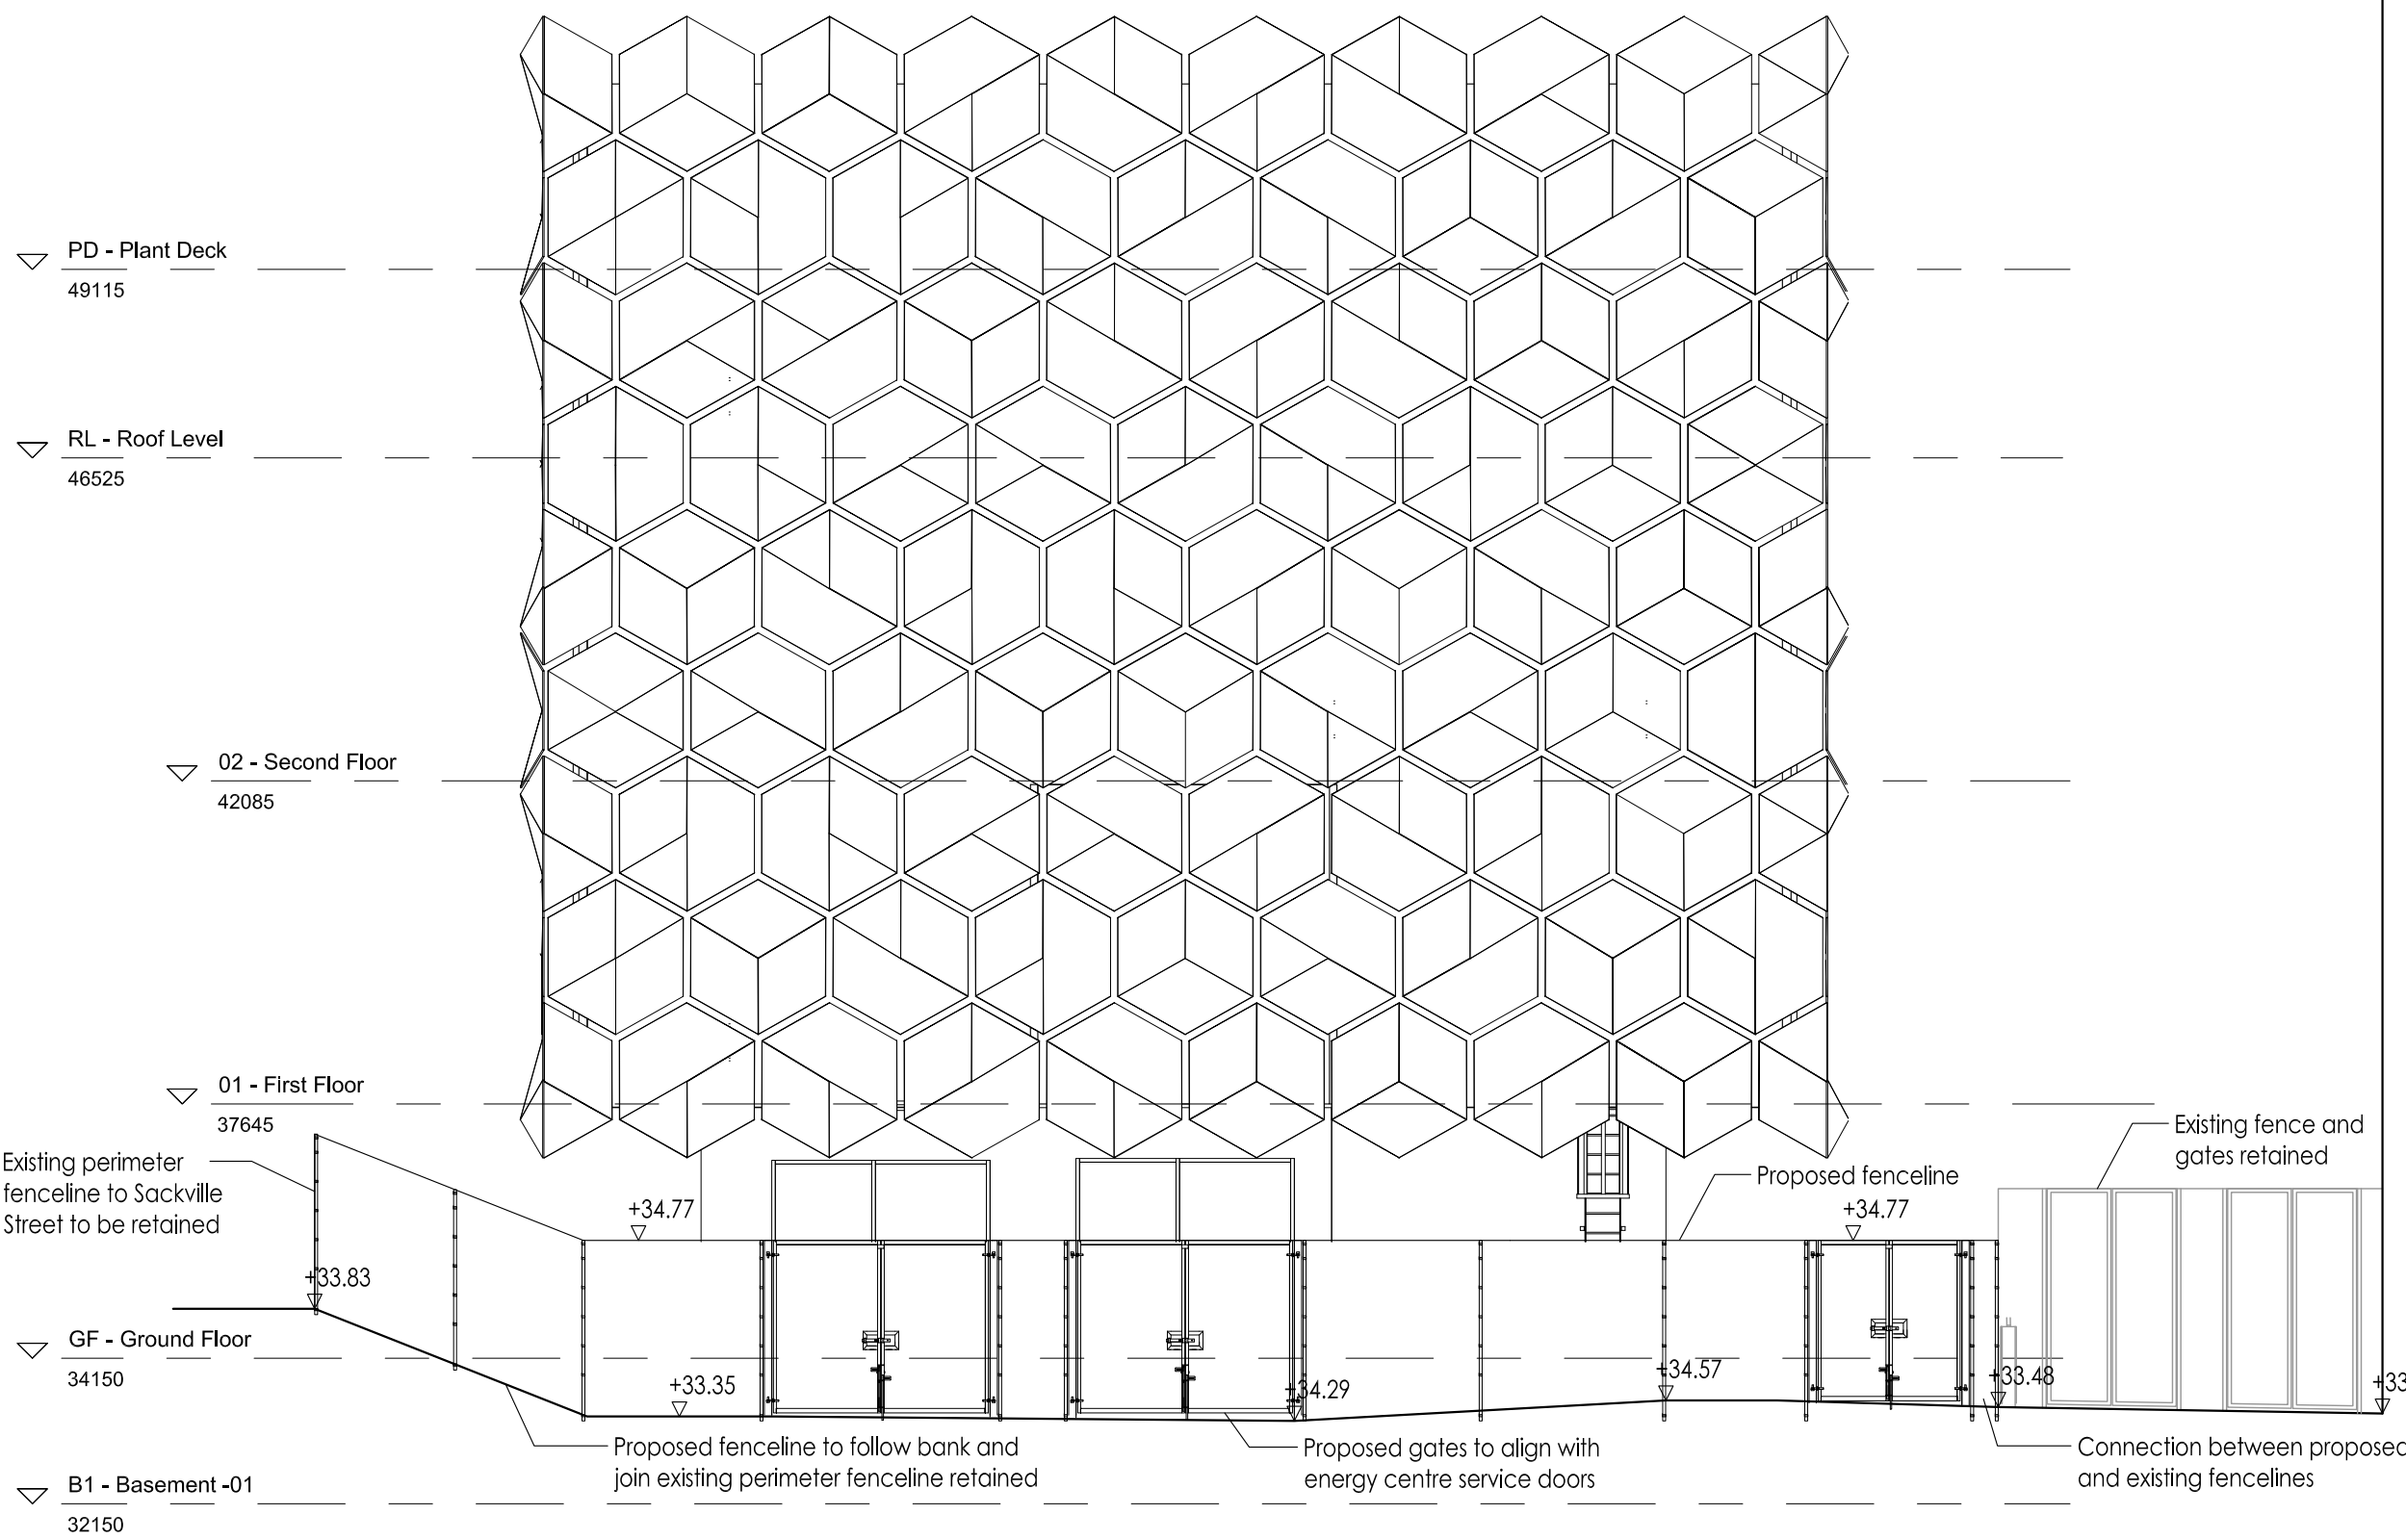

SECTION C
SCALE 1:100

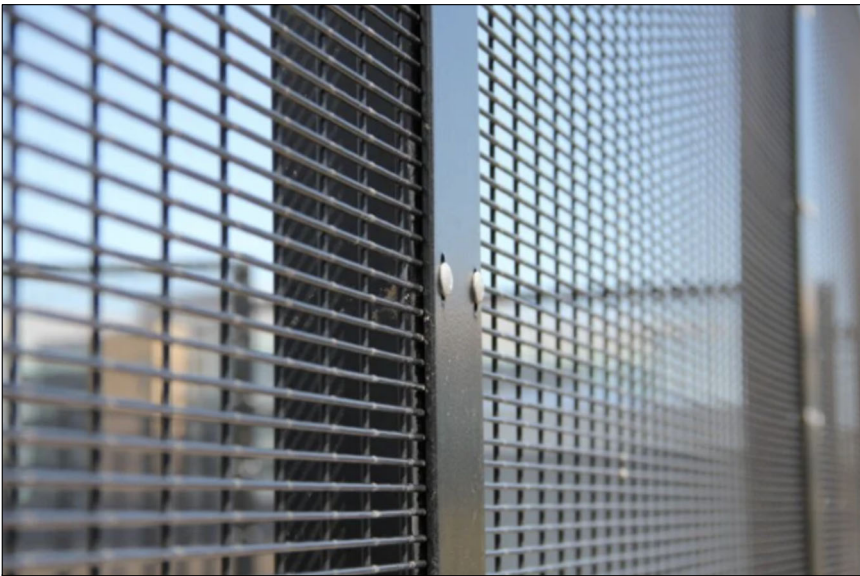

Proposed fencing to match existing fencing to be removed.
358 rigid mesh panels with anti-tamper fixings, galvanised finish.

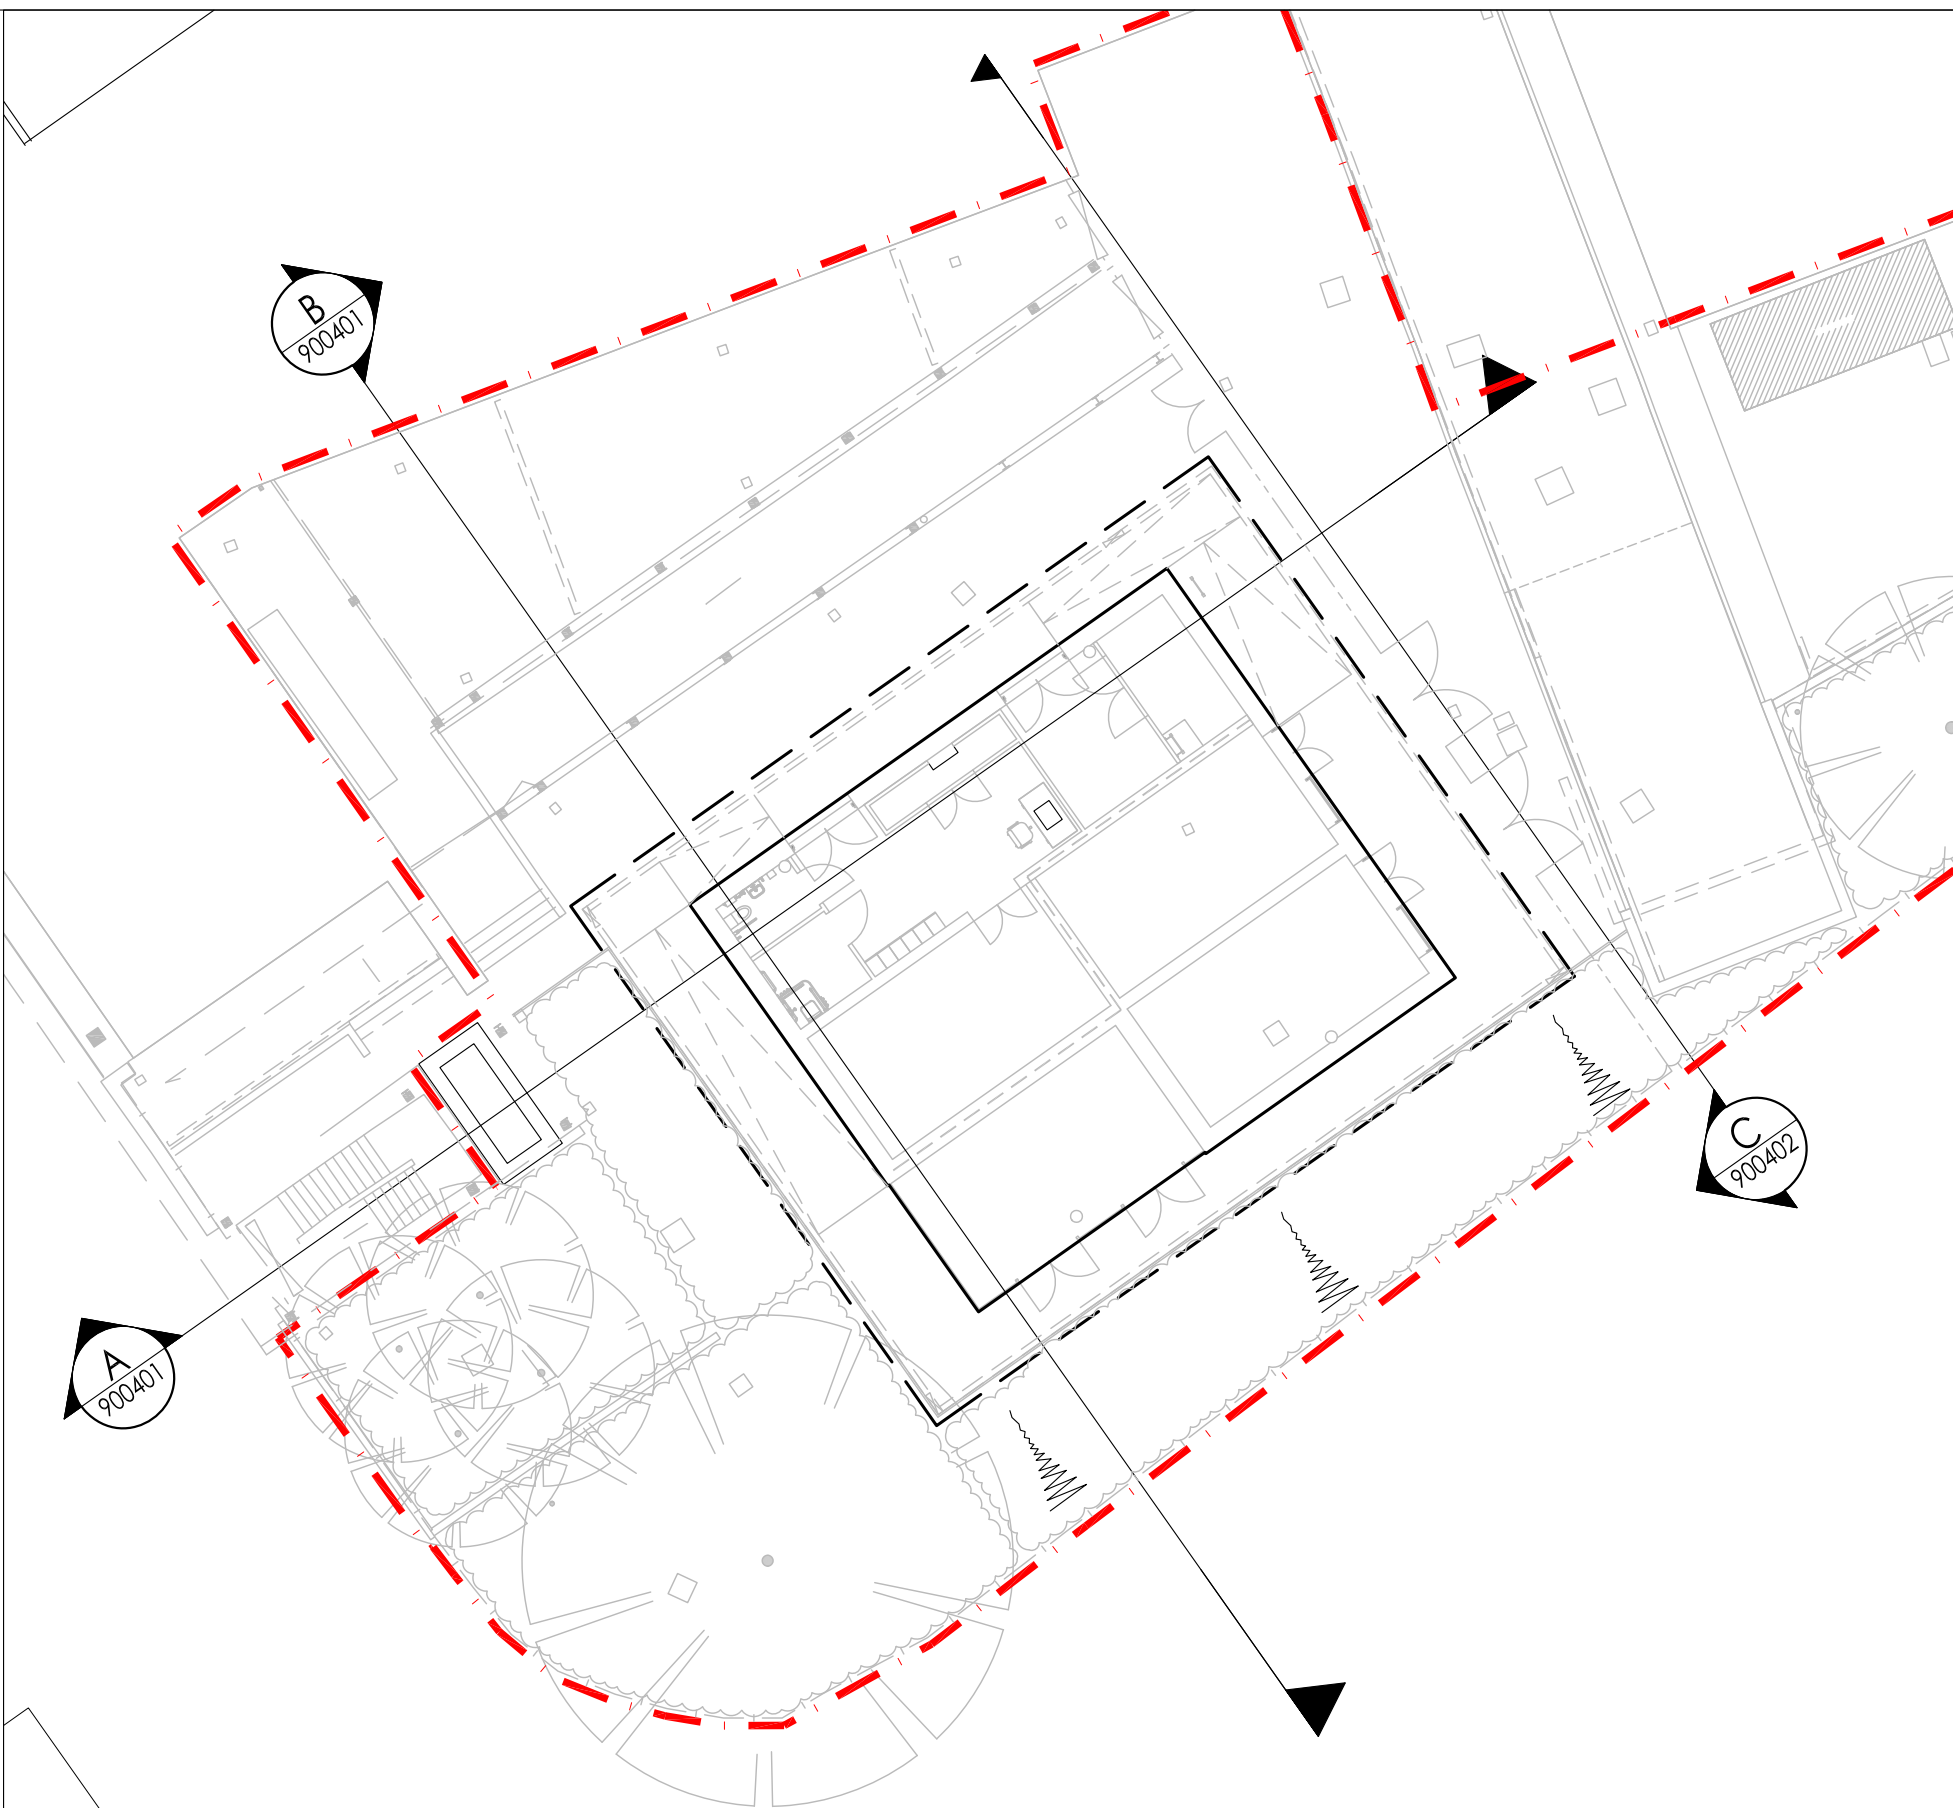

LOCATION PLAN
SCALE 1:200

NOTES:
Use figured dimensions only. The contractor is requested to check all dimensions before the work is put in hand. Copyright of this drawing belongs solely to Iteriad Ltd ©. This drawing must only be used for the purpose for which it is supplied and its contents must not be reproduced for any purpose without written permission. Areas indicated, or areas calculated from this drawing should be used for valuation purposes or as the basis for development contracts. Iteriad Ltd is a limited liability company registered in England and Wales. Number 7966573

KEY PLAN

P01	FIRST ISSUE - PLANNING	IF	MS	04.10.24
REV	DETAILS	DRAWN BY	CHECKED BY	CHECKED DATE

DRAWING RECORD

STATUS
FOR REVIEW, COMMENT AND
APPROVAL

CLIENT

MASTERPLANNERS/LANDSCAPE ARCHITECTS
(iteriad) Studio
2 Craigwood Cottages,
Eckington,
Windermere,
Cumbria
LA23 1LG
T: (+44) 15394 43018
E: studio@iteriad.com
W: www.iteriad.com

PROJECT TITLE
UoM North Campus Energy Centre
DRAWING TITLE
Proposed Landscape Sections
Sheet 2 of 2

SCALE
1:100@A1
DRAWN BY
IF
DATE
OCT '24

JOB/DRAWING NUMBER
MEC-ITE-XX-XX-D-L-900402
REVISION
P01