


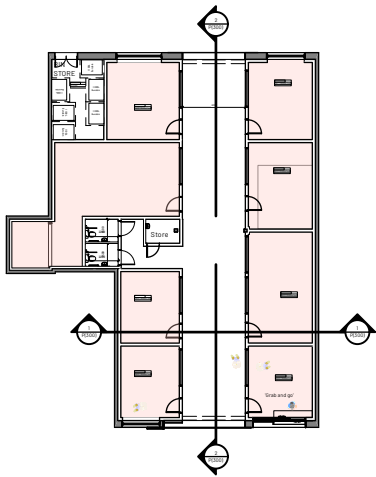

Protruding signage for each unit

Self contained and insulated units with chipboard finish


1 Section AA
Scale: 1:100

Chipboard clad SIP panels - to take end user finish.

Blossom Motor - Light Blue Paint

Existing concrete floor finish

2 Section BB
Scale: 1:100

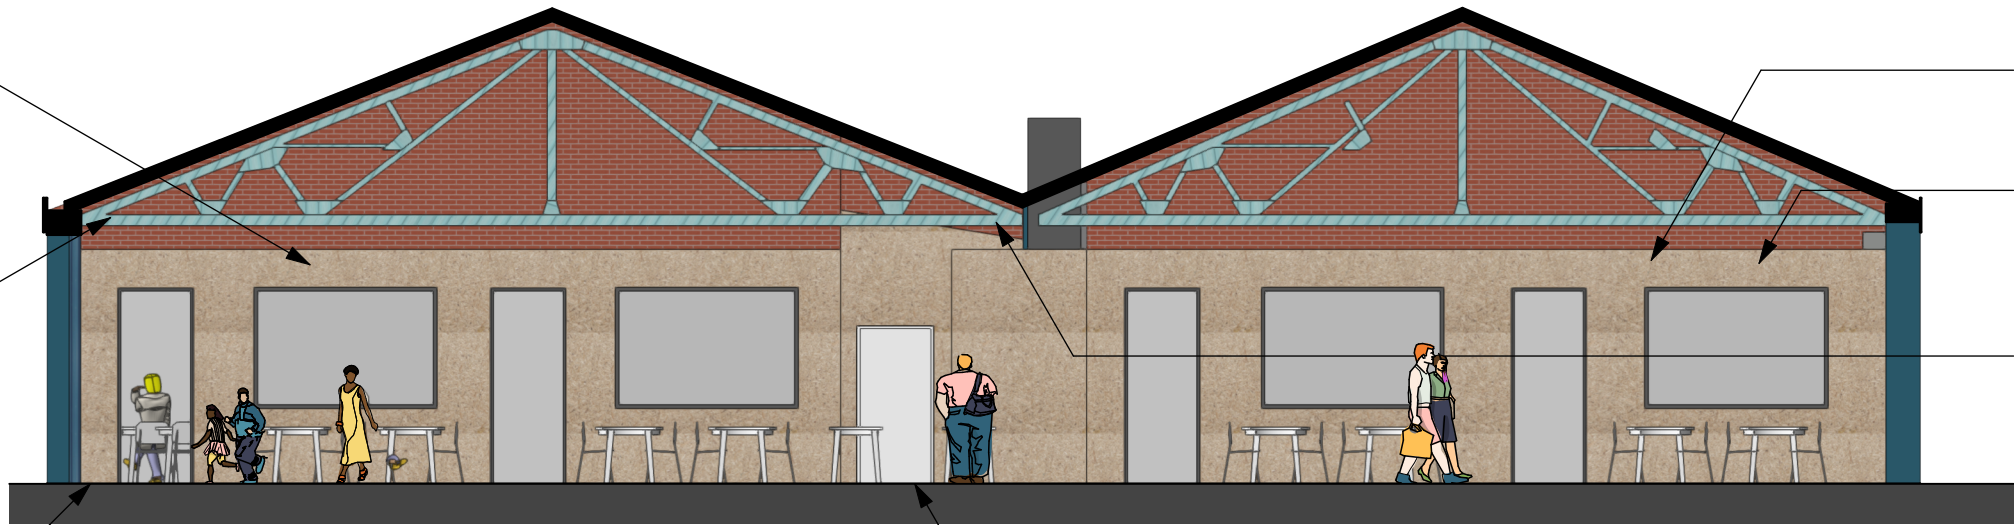

Customisable finish - tenant dependant

Self contained and insulated units with chipboard finish

Existing structure painted Blossom Motor blue

Existing concrete flooring

A 12/12/2024 Various updates following client comments. HW HW

REV NOTE DRN/CHK

Blossom Market


Sections - Proposed

PROJECT REF. 2062
DRWG NO. P(300)
REVISION A
SCALE 1:100 @ A3
DATE 1st Oct
DRAWN RG

SK sketch E existing P proposed T tender C construction FI final issue

+44 161 236 0051
ARCHITECT@ATELIERMB.CO.UK

ATELIER.MB

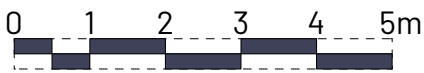

1:100 @A3