
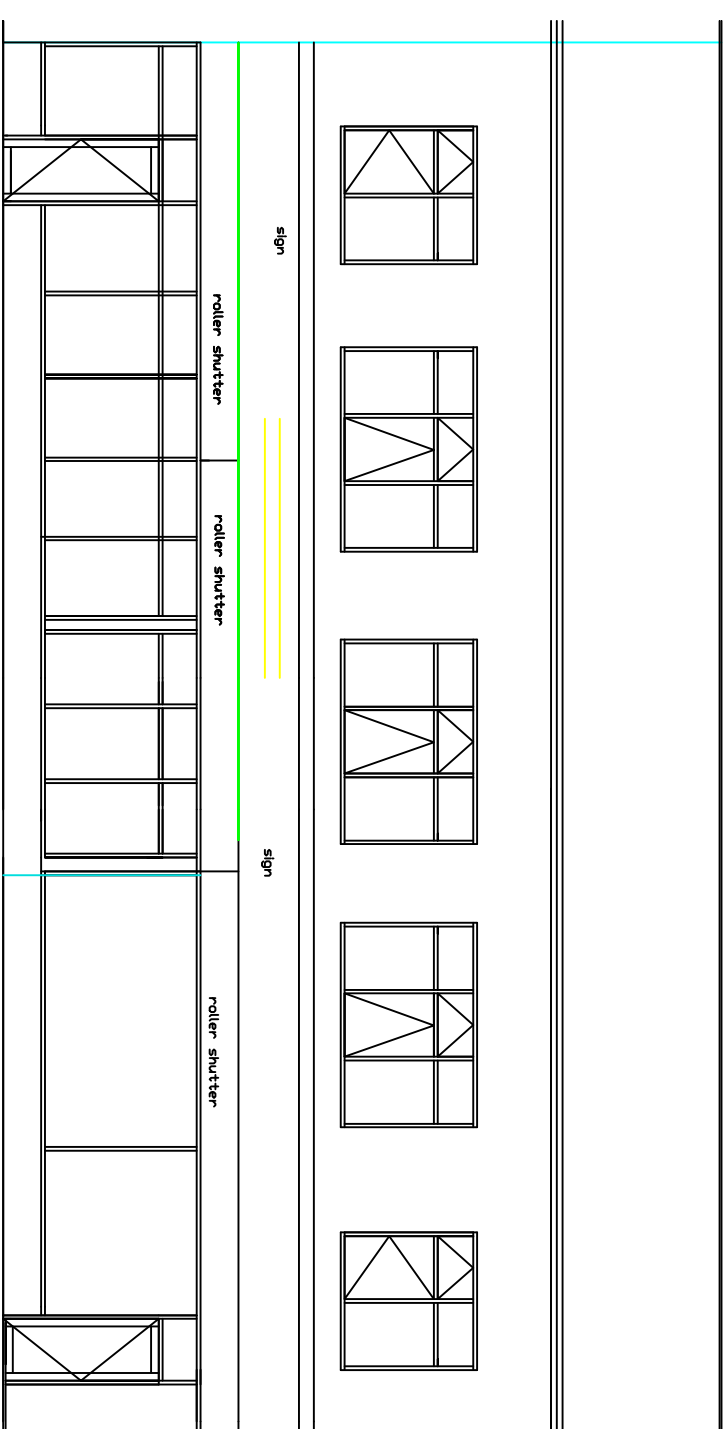


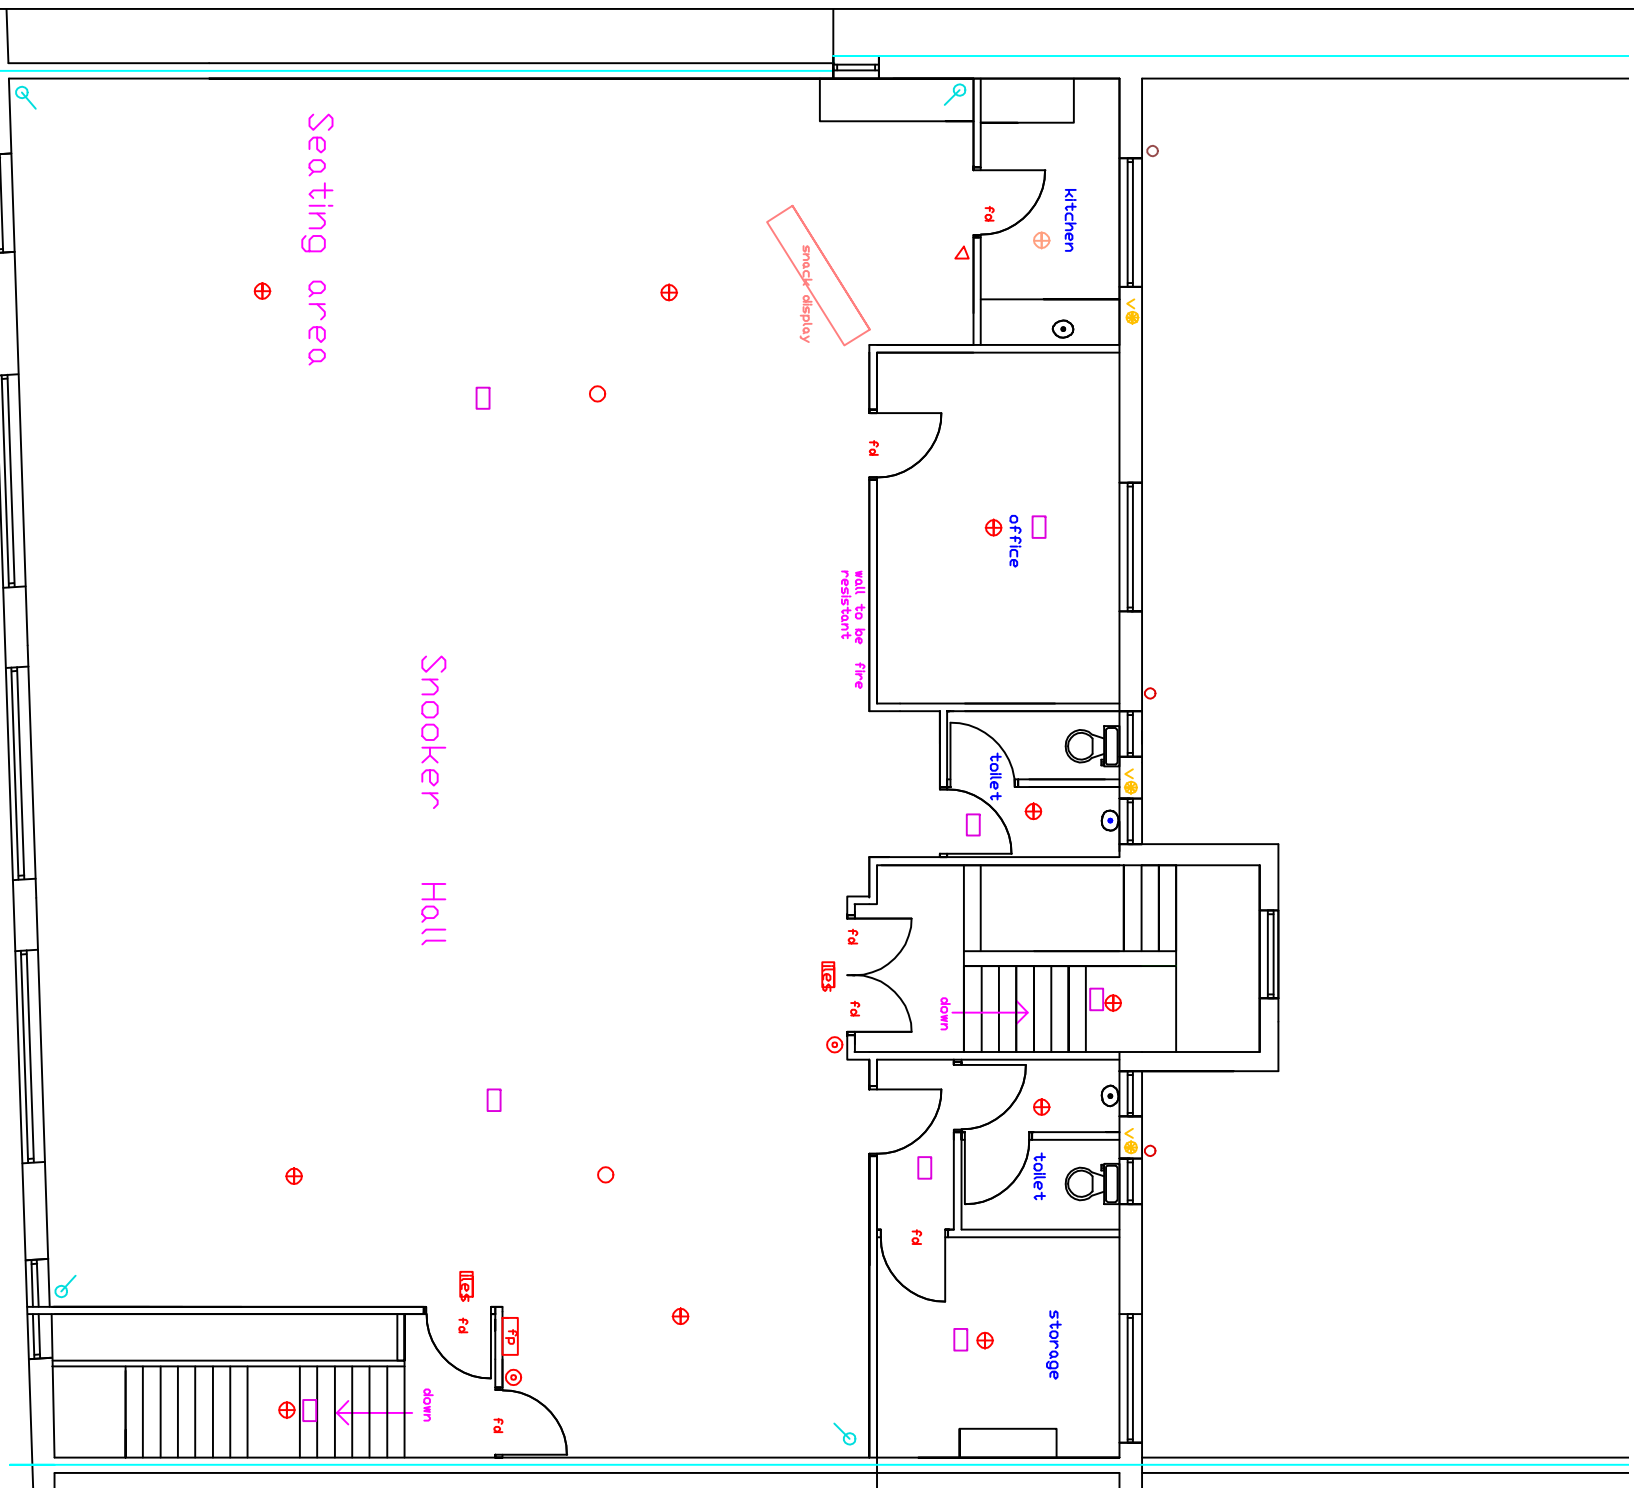

**PROPOSED
FRONT VIEW
LAYOUT
1:100**

BUILDING SAFETY ACT 2023	
The Main Contractor will be required to be nominated as the Principle Contractor to be responsible for all the Health and Safety for the Contract Period For all Trades and Suppliers working or visiting the Site	
project: MANCHESTER CITY COUNCIL PLANNING AND BUILDING CONTROL APPLICATION	
drawing title: PLANS DRAWN tel.no 07952934281 07856609593 email Bawinterbottom@aol.com www.plansdrawing.n.org	
client: ARY HASAN MOHAMMED, 871,ASTORPORT ROAD, LEVENSHULME, M19 3PW TEL07365552903	
drawing title: CHANGE OF USE TO FIRST FLOOR TO SNACK BAR AND CAFE SNACK BAR	
date: DECEMBER, 2024	drawn: DRW
project no. BR 871A	drwg. no. 03
A3 paper	