

DO NOT SCALE FROM THIS DRAWING. USE GIVEN DIMENSIONS ONLY. ALL DIMENSIONS ARE TO BE CHECKED ON SITE BY THE CONTRACTOR. ANY DIMENSIONAL DISCREPANCIES TO BE REPORTED BACK TO HEALEY CONSULTING PRIOR TO PROCEEDING WITH CONSTRUCTION

GENERAL NOTES


1. All dimensions are in millimeters unless noted otherwise.
2. All levels are in metres unless noted otherwise.
3. This drawing is to be read in conjunction with all other HC drawings, calculations and specifications where issued for the project.

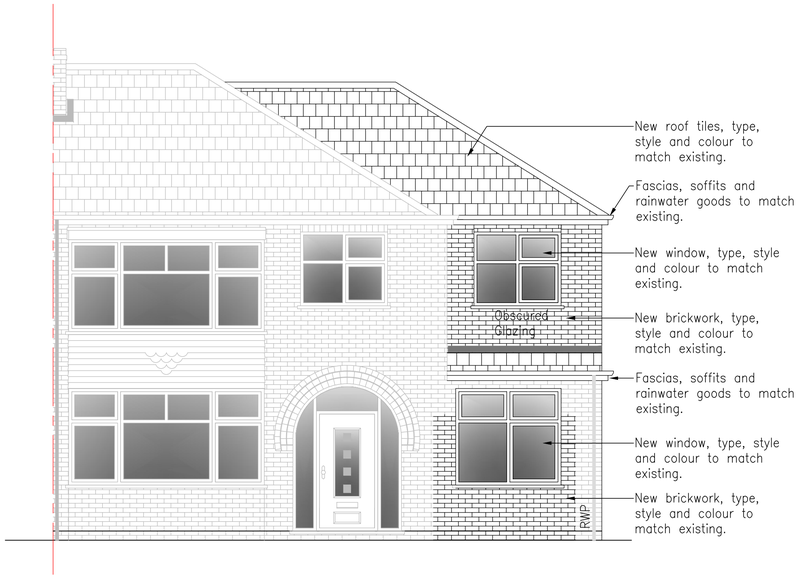


ELEVATION – PROPOSED FRONT
Scale 1:50 @ A1

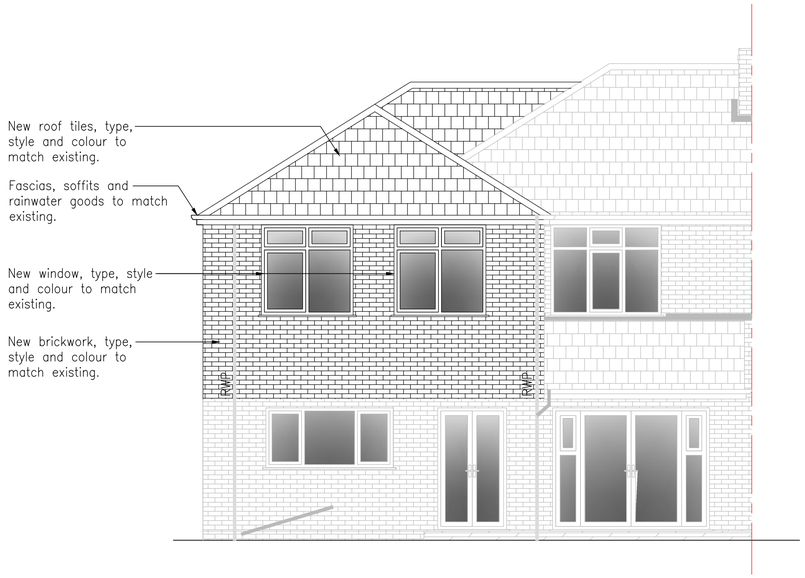

ELEVATION – PROPOSED REAR
Scale 1:50 @ A1

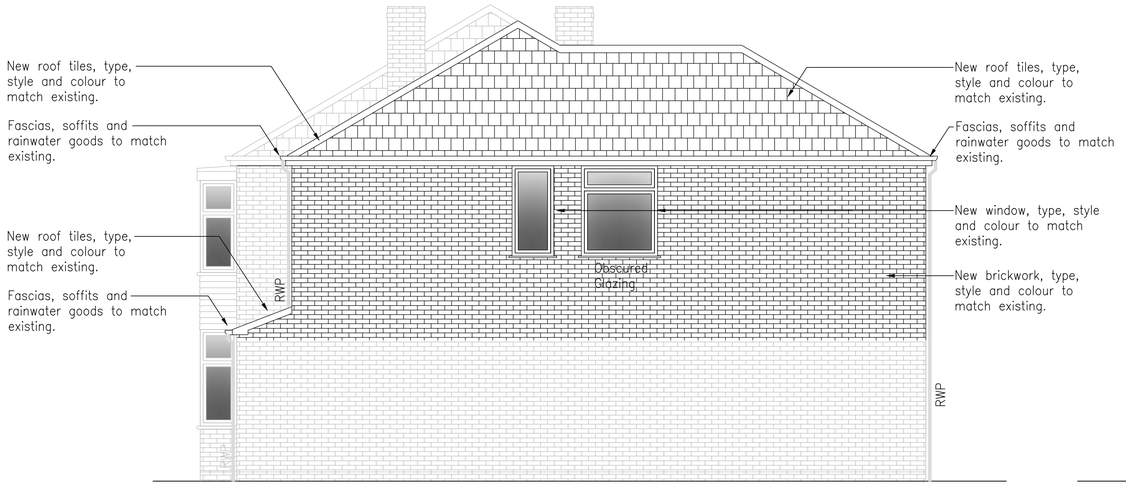

ELEVATION – PROPOSED SIDE
Scale 1:50 @ A1

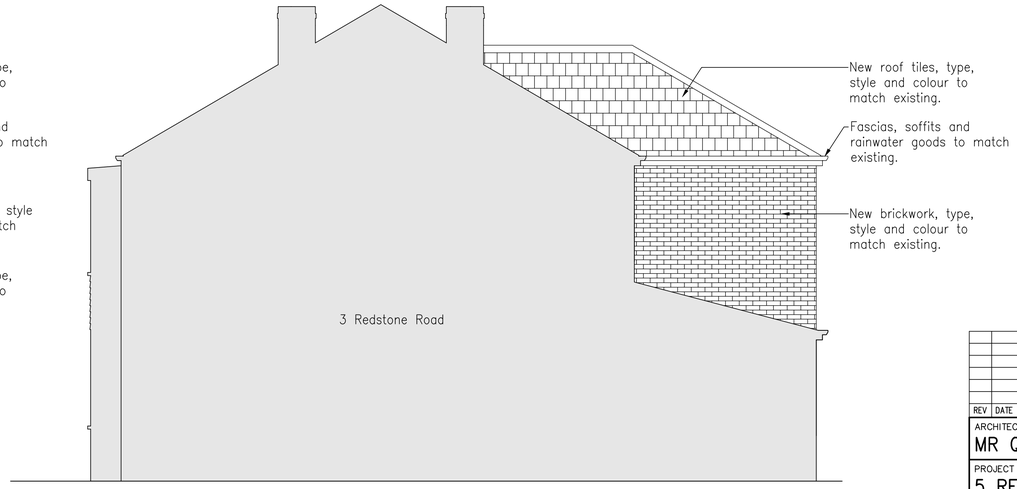

ELEVATION – PROPOSED SIDE
(VIEW FROM 3 REDSTONE ROAD)
Scale 1:50 @ A1

REV	DATE	BY	DETAILS OF REVISION

ARCHITECT / CLIENT
MR Q. LOU

PROJECT
5 REDSTONE ROAD
MANCHESTER
M19 1RB

TITLE
PROPOSED ELEVATIONS

DRAWN BY: CR
DATE: 30.12.24
SCALE: SHOWN@A1
REVISION: –

DRAWING NO.
HC–24578–(20)–04

PLANNING APPLICATION

HEALEY CONSULTING
Brunel House
63 Dale Street
Milnrow
Rochdale
OL16 3NJ
Tel: 01706 343961
Fax: 01706 343981
email: office@healeyconsulting.co.uk

copyright: Healey Consulting

HEALEY consulting
structural engineering consultants