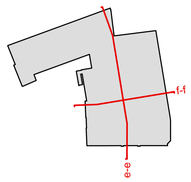

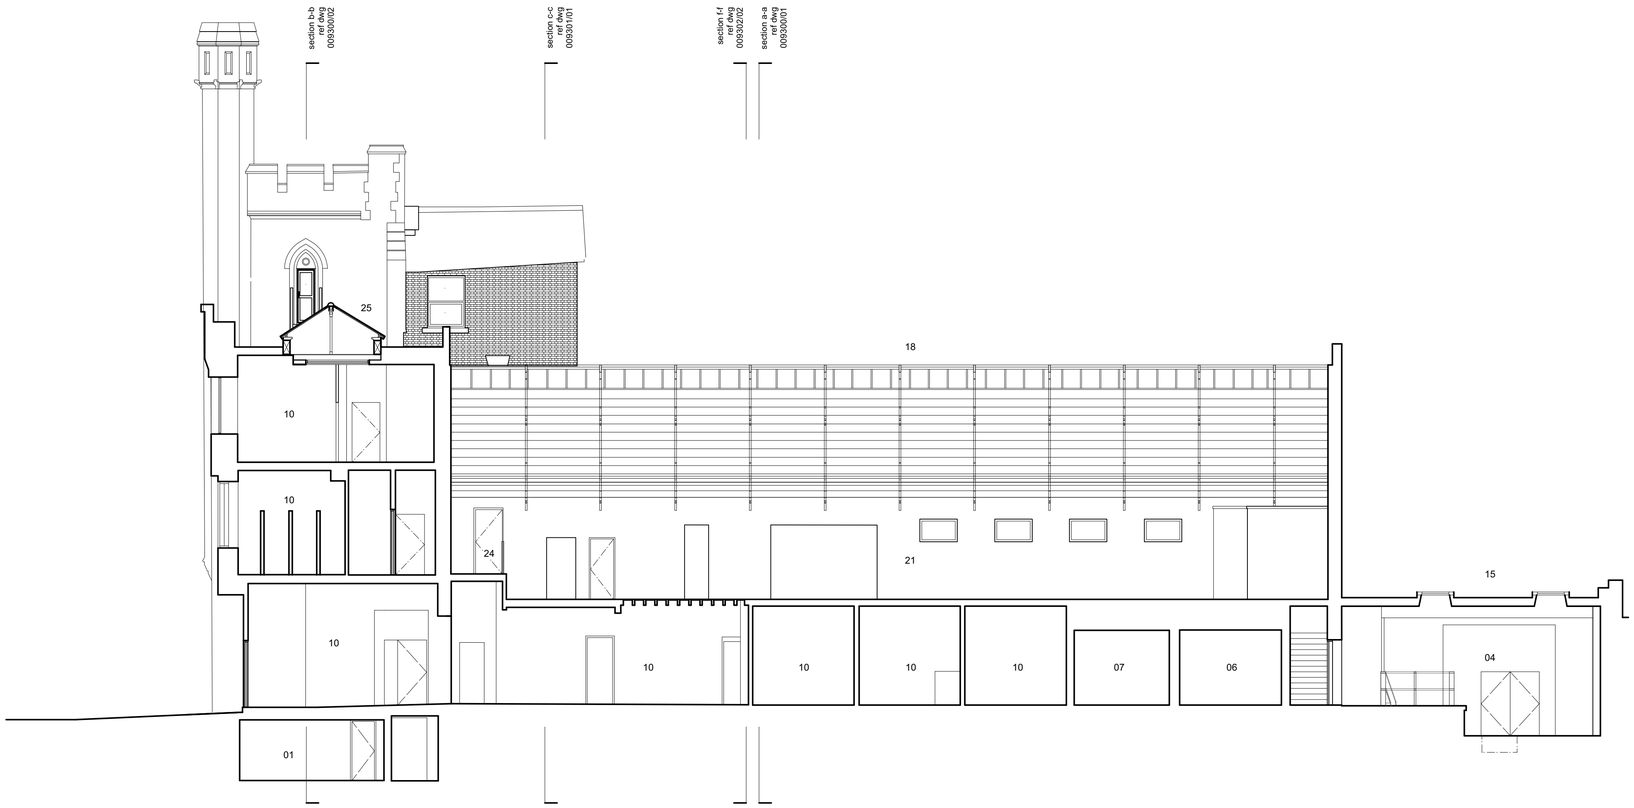

009302/01 existing • section E-E

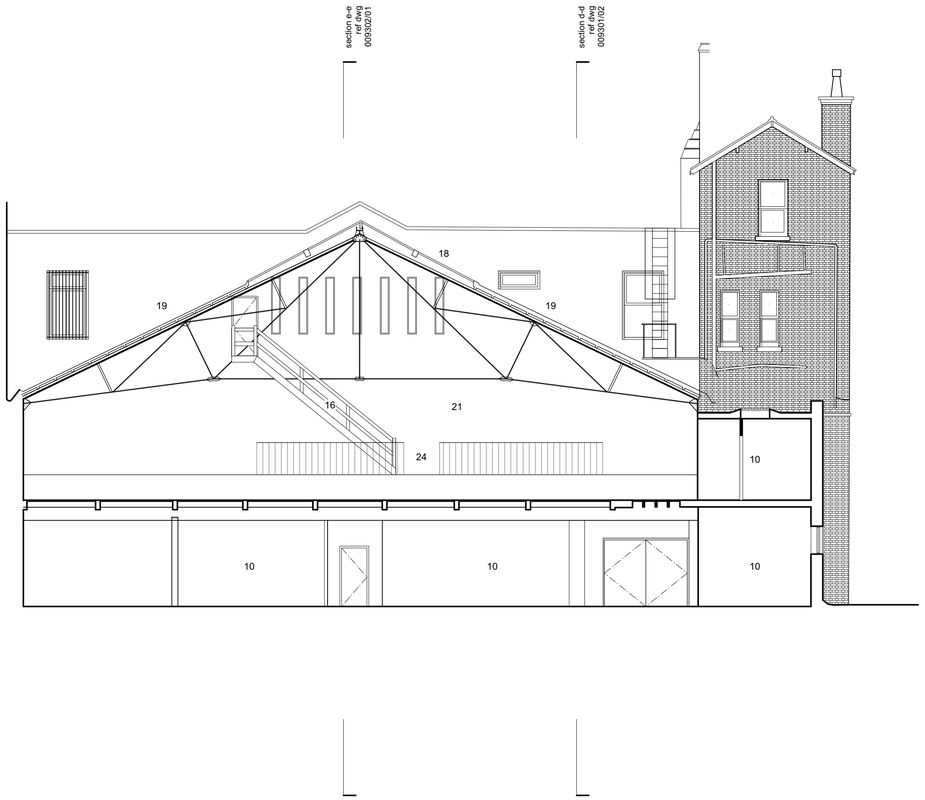

009302/02 existing • section F-F

01	basement (currently unoccupied)
02	WCs
03	lobby
04	lounge
05	store
06	childrens groups
07	nursery group
08	corridor
09	former armoury
10	room currently unoccupied
11	adjacent property
12	worship space
13	accommodation stair
14	landing
15	flat roof
16	escape stair
17	skylight
18	drill hall rooflight
19	metal sheet pitched roof
20	slate pitched roof
21	former drill hall (currently unoccupied)
22	former caretaker's apartment (currently unoccupied)
23	ladder
24	balcony
25	rooflight to former officers' mess

notes
for existing ga plans refer to 009100 series drawings
for existing ga elevations refer to 009200 series drawings
for demolition sections refer to 019300 series drawings

1:100
0m 2m 5m 10m

rev • description	issued • drawn • checked
P01 • planning issue	08 11 24 • ww • dj
P02 • minor revisions	15 11 24 • le • dj
P03 • window detail added to elevation	11 12 24 • le • dj

shedkm
+44 (0)151 709 8211
+44 (0)207 253 8881

project	ardwick barracks
client	fabric church
drawing number	2411-SKM-RF-ZZ-D-A-009302 **P03**
scale	1:100 @ A1
status	**information**

existing • section E-E F-F

do not scale from this drawing • all dimensions are to be set out and checked on site prior to starting construction • any discrepancy found between information given on this drawing and that given elsewhere or recorded on site shall be brought to the attention of the project architect immediately