



Key

- denotes LBC application for proposed new fit-out/ installation
- landlord areas consented under application 130043/LO/2021

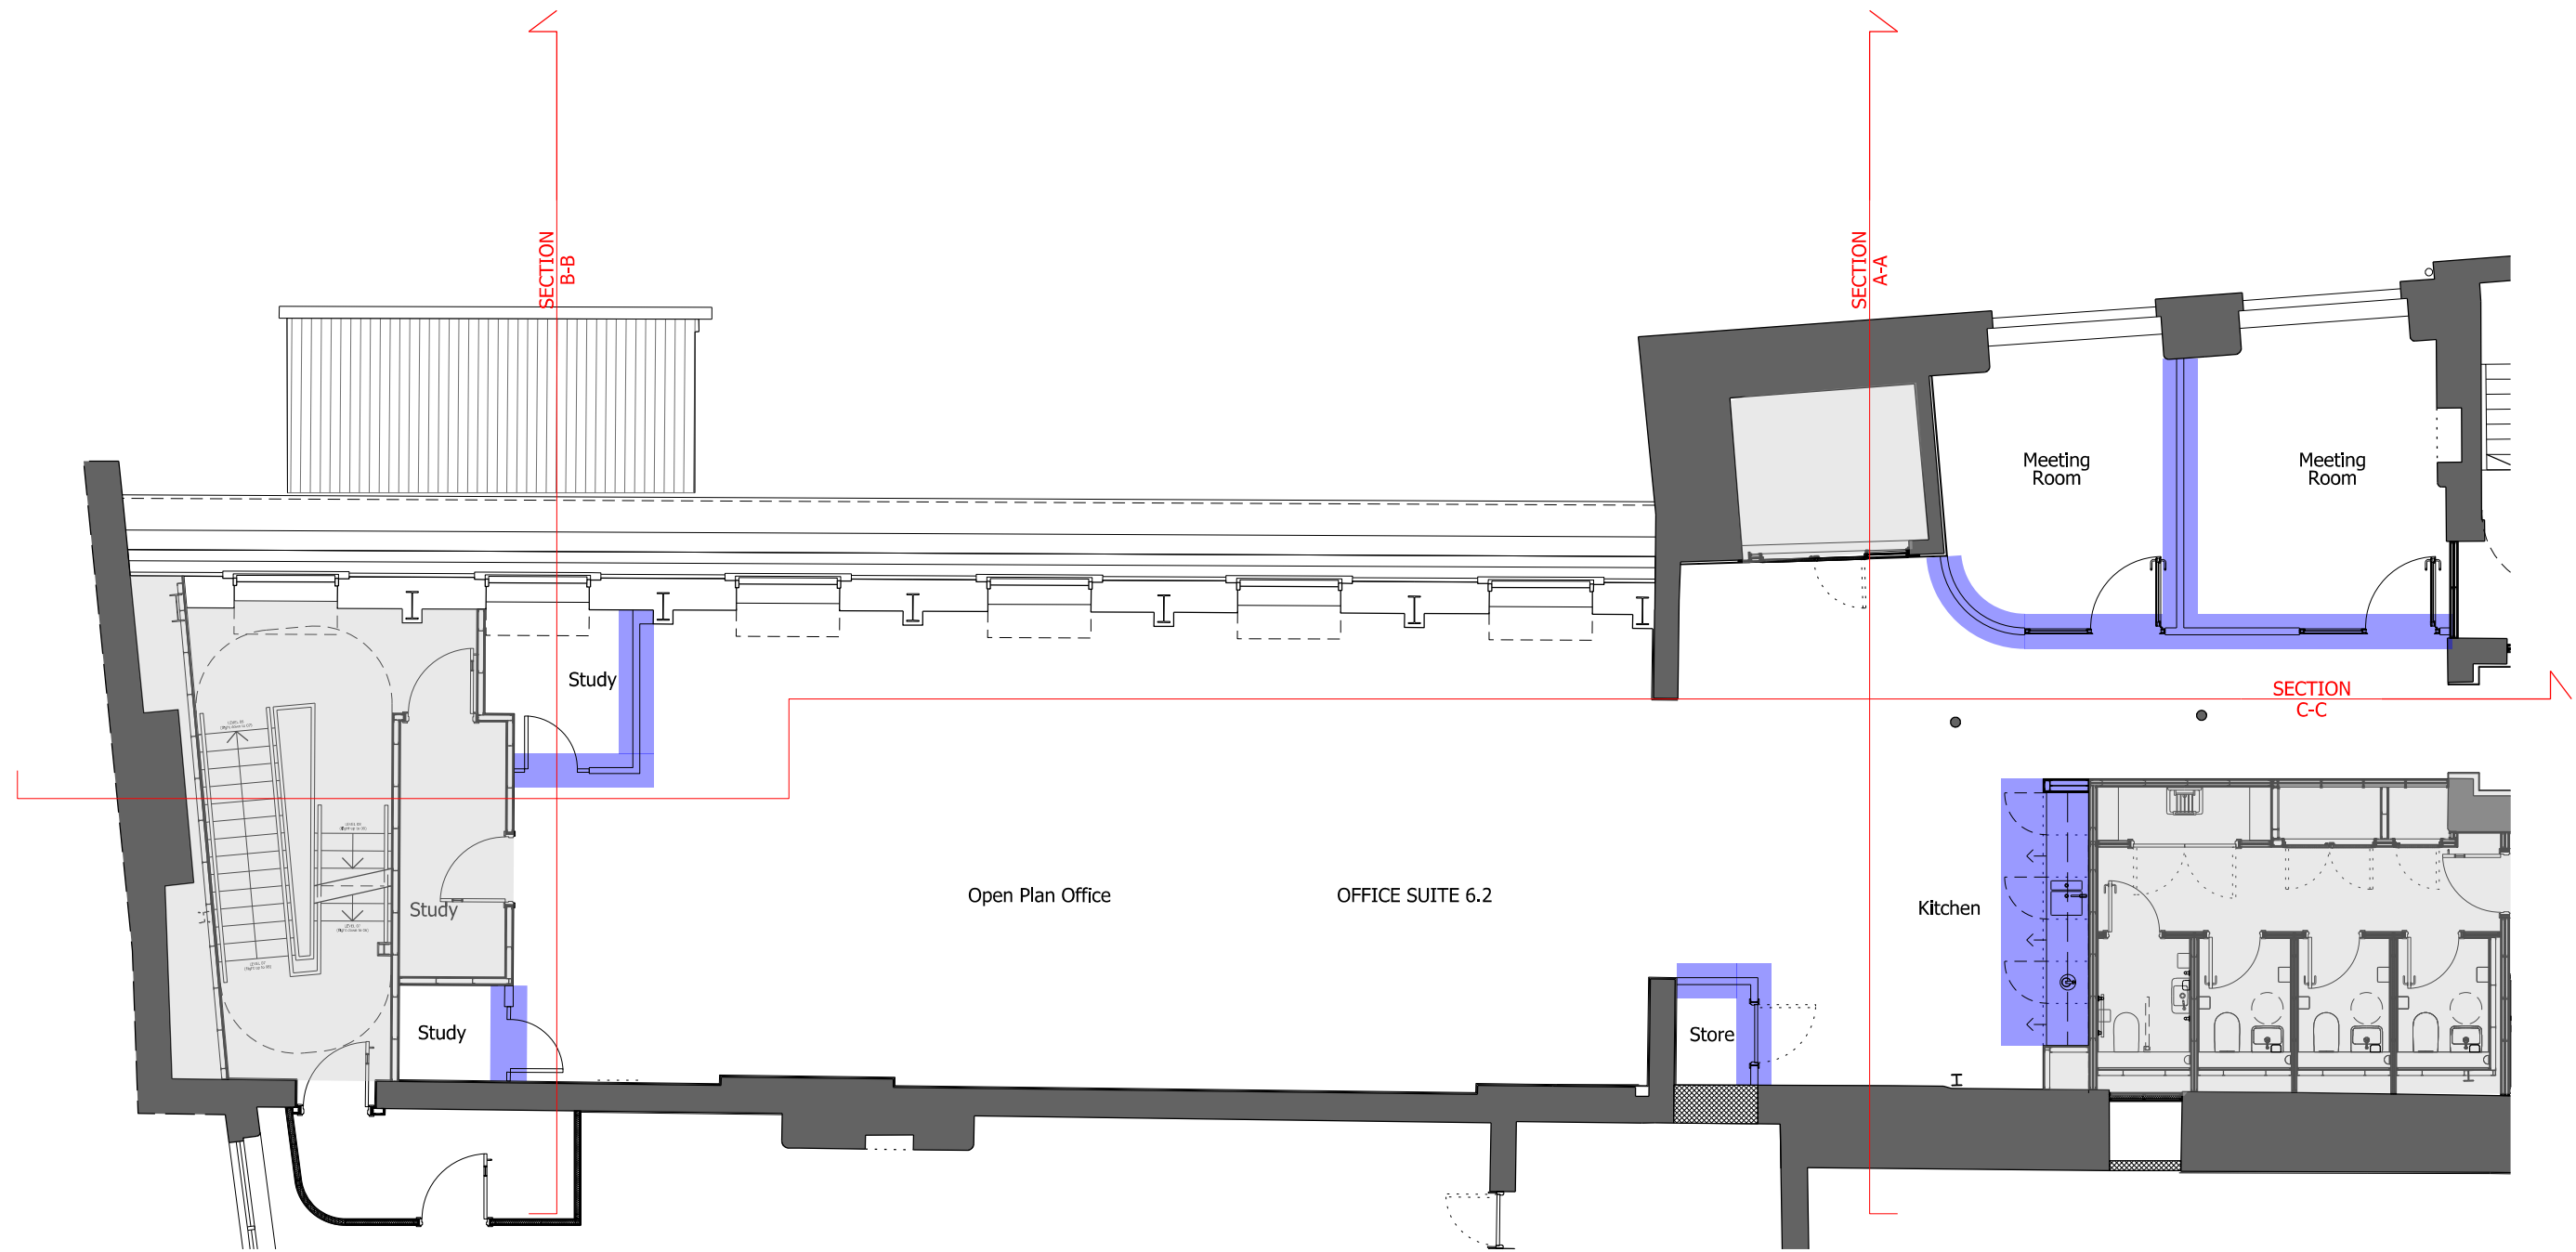


General Arrangement Plan
1:100

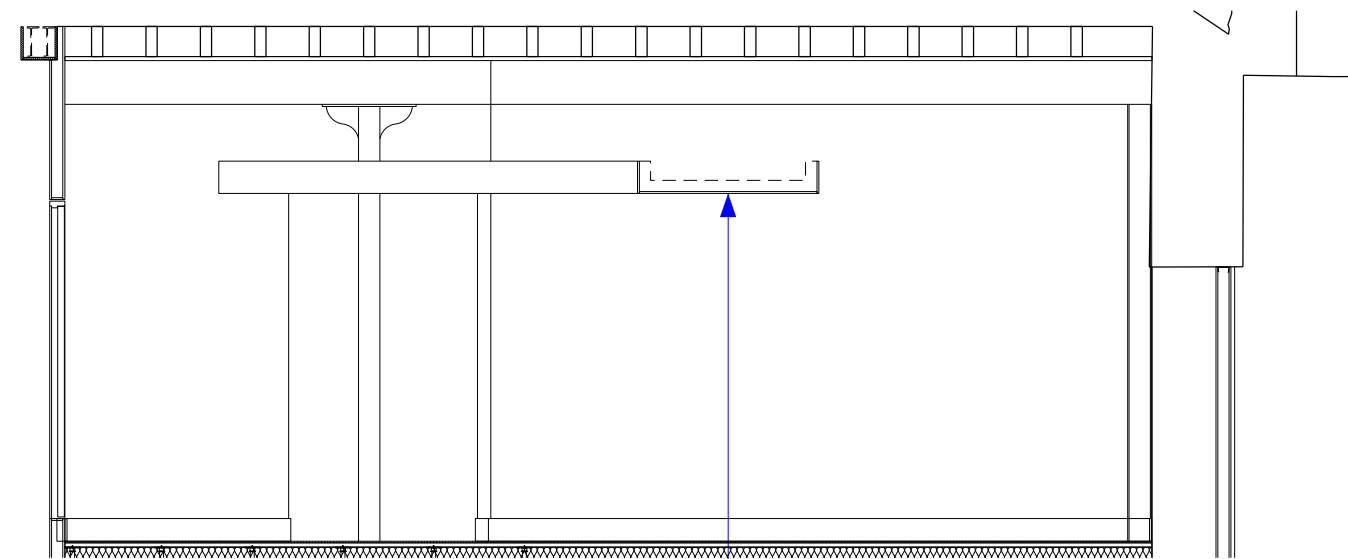


Section A-A - Existing
1:50

Metal framed plasterboard
ceiling raft concealing building
services (consented under
application 130043/LO/2021)

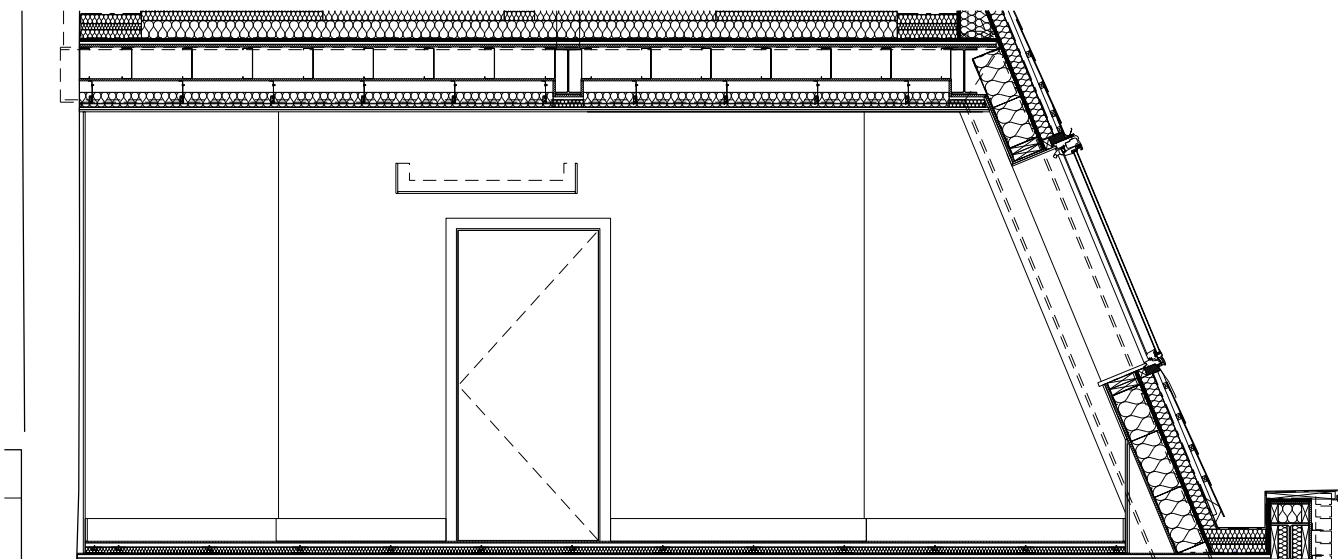


Section B-B - Existing
1:50

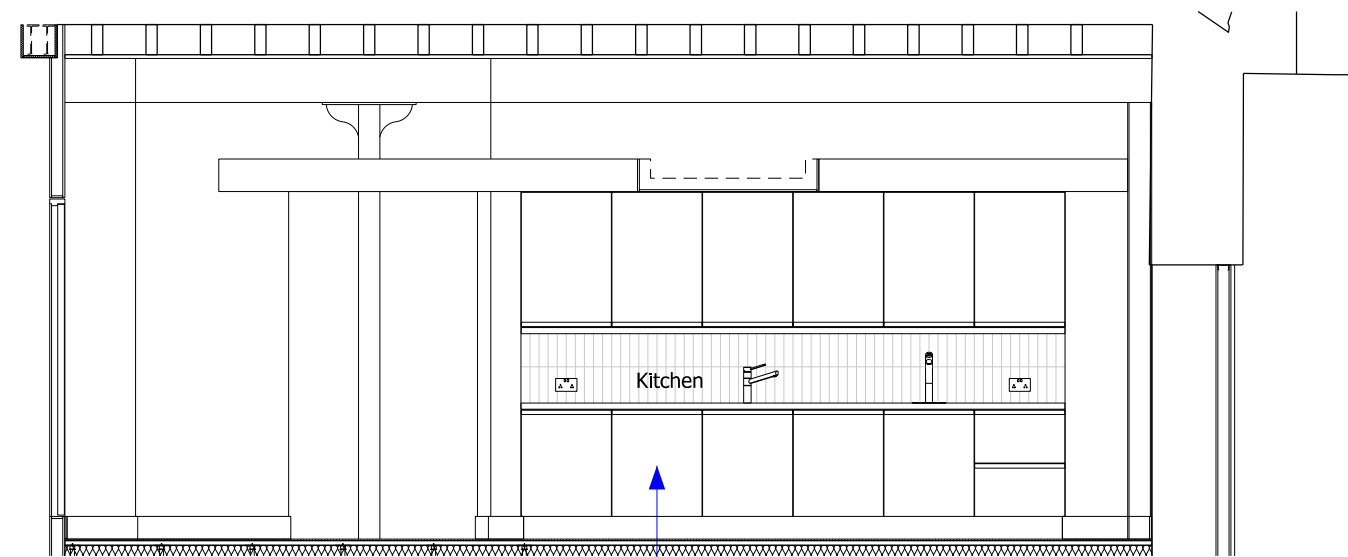


Section A-A - Proposed
1:50

New fitted kitchen - base/ wall
units and appliances, installed
within metal framed stud
partitions and bulkhead

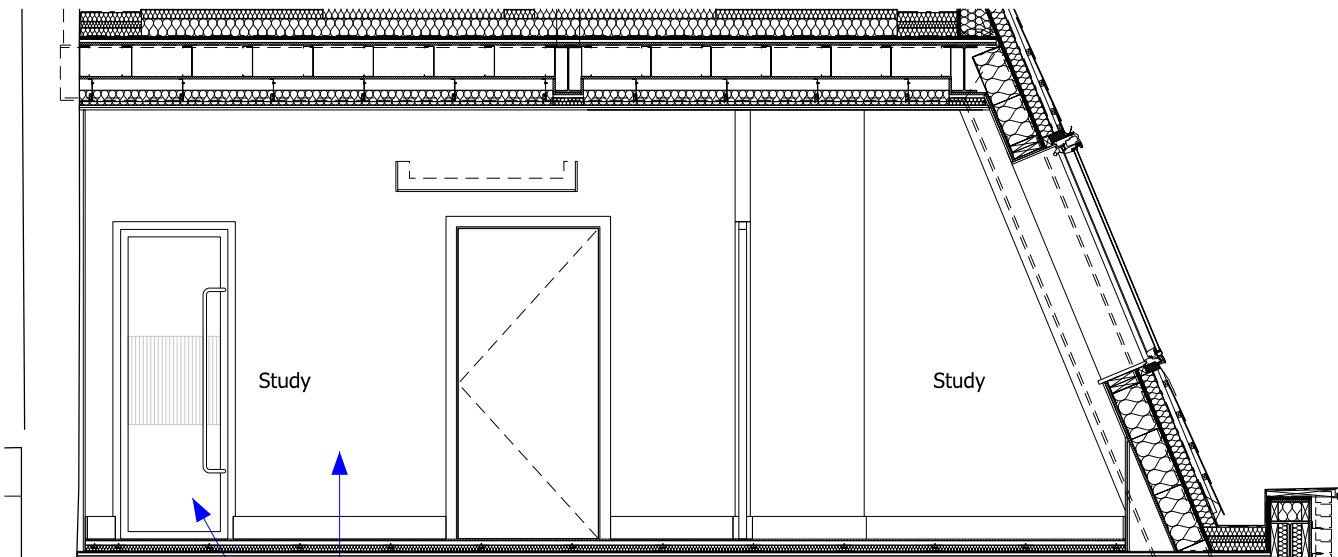


Section B-B - Proposed
1:50

New full height metal framed stud partitions
New metal framed, glazed study room doors

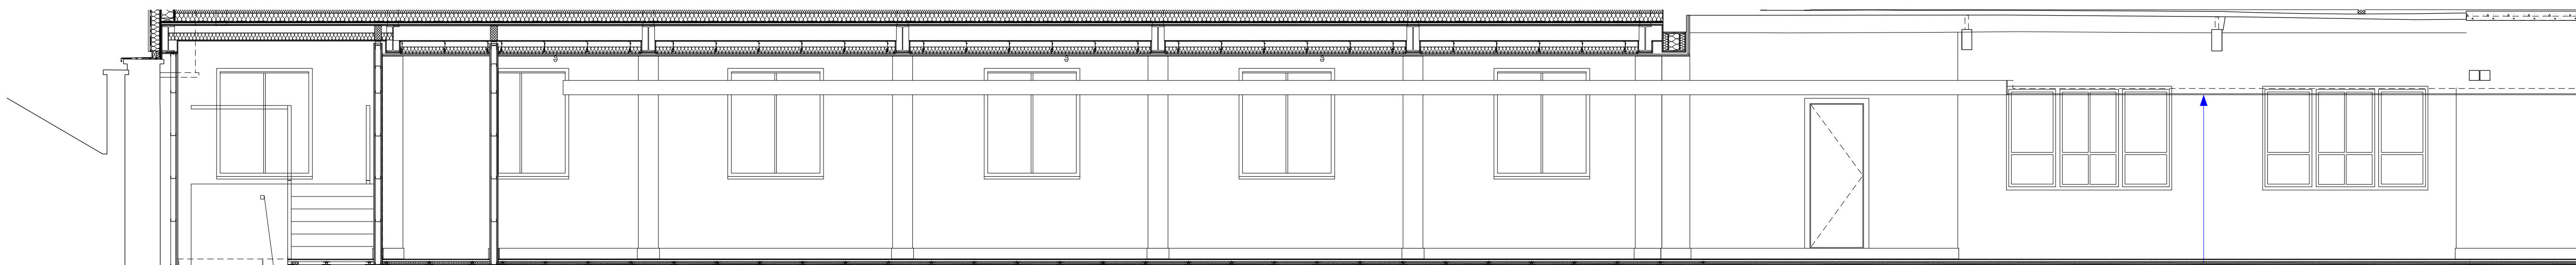

Section C-C - Existing
1:50

Metal framed plasterboard
ceiling raft concealing building
services (consented under
application 130043/LO/2021)

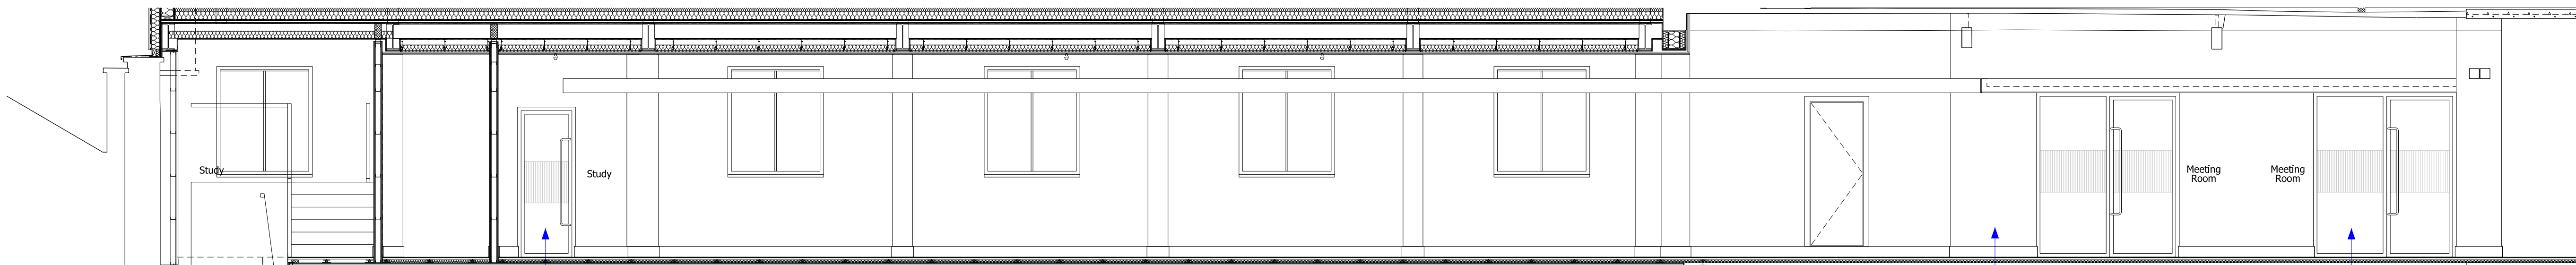

Section C-C - Proposed
1:50

New metal framed, glazed
study room doors
New full height metal
framed stud partitions

New full height metal framed stud partitions
(curved radius corner)

New metal framed, glazed
meeting room screen & doors