
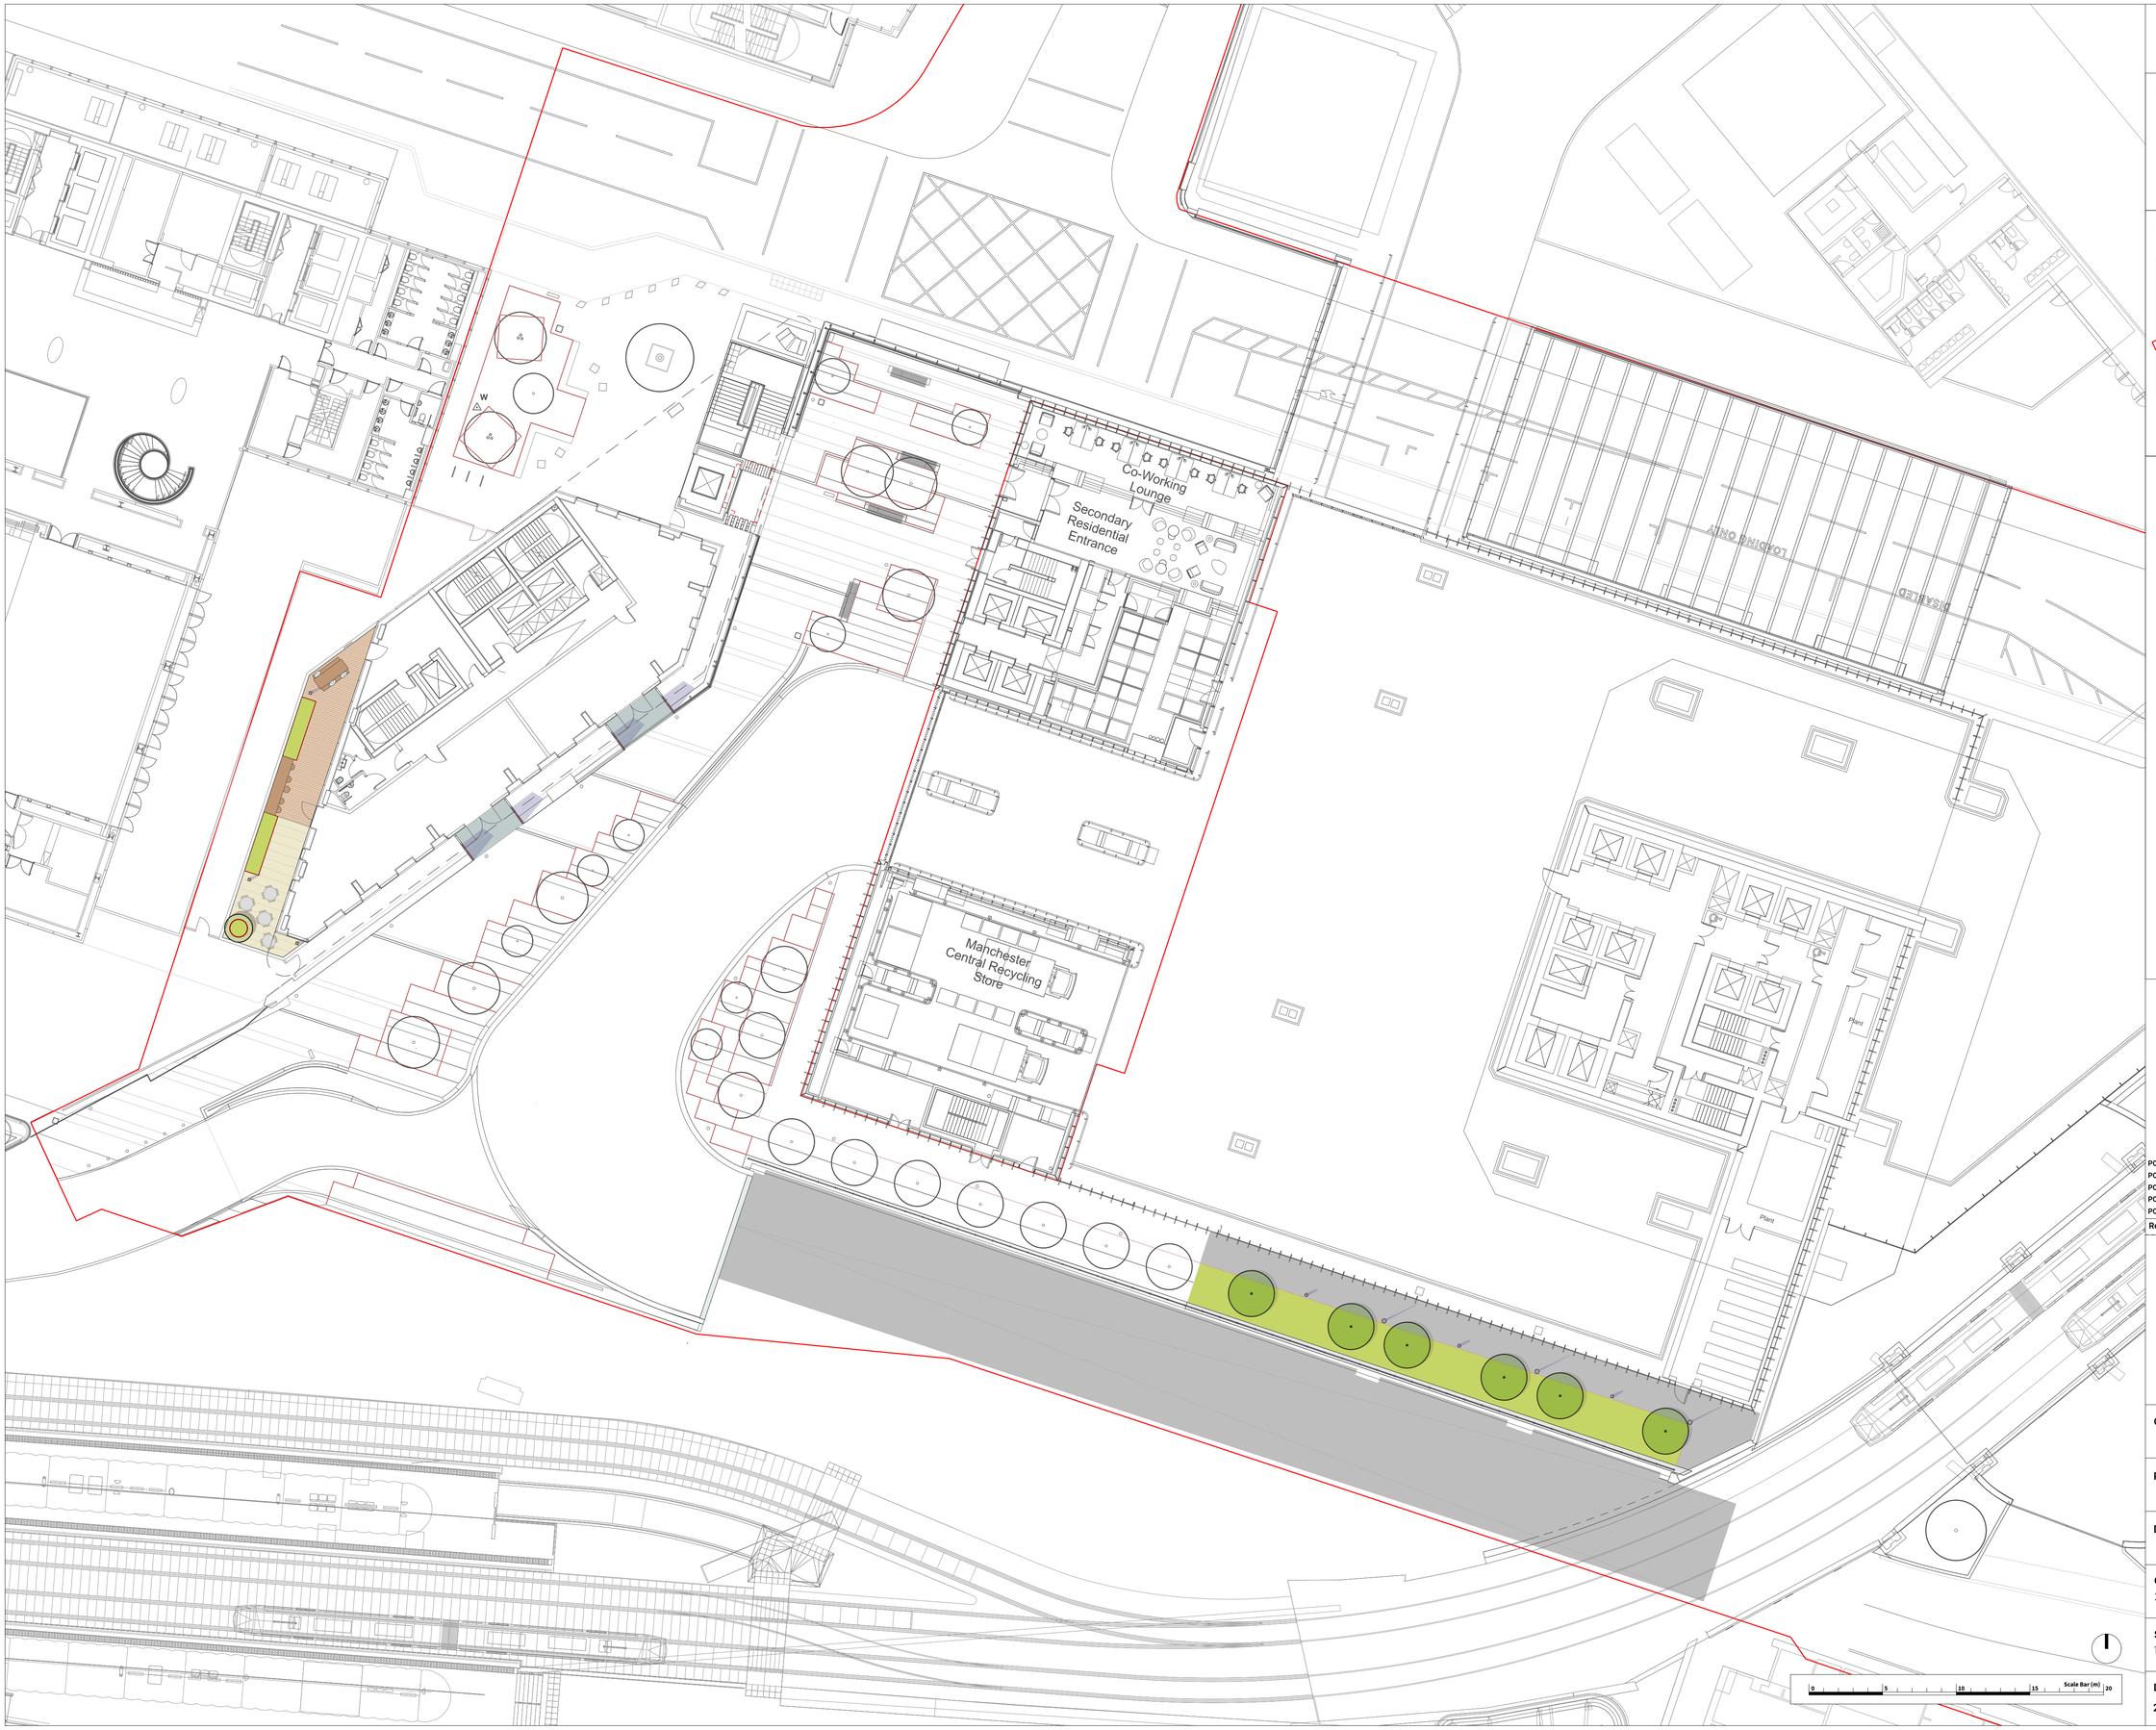


© This drawing is copyright protected and may not be reproduced in whole or part without written authority from the owner.

NOTES:

1. Do not scale from this drawing.
2. Always work to noted dimensions.
3. All dimensions are in millimetres unless otherwise stated.
4. All setting out, levels and dimensions to be agreed on site.
5. The dimensions of all materials must be checked on site before being laid out.
6. This drawing must be read with the relevant specification clauses and detail drawings.
7. Order of construction and setting out to be agreed on site.

LOCATION PLAN

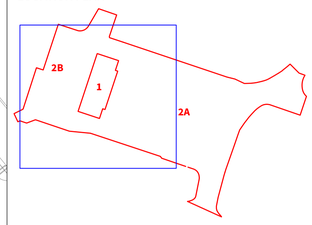

KEY

Revision	Date	Description	Drawn	Apprvd.
P05	08/11/2024	Planning	TF	KR
P04	19/01/2024	Planning	TF	KR
P03	22/12/2023	Review and comment	TF	KR
P02	15/12/2023	Review and Comment	TF	KR
P01	12/12/2023	Coordination	TF	KR

PLANIT

Manchester | London | Liverpool | Leeds | Standish

Manchester
2 Back Grafton Street
Altrincham
Cheshire
WA14 1DY

W: planit-ie.com
E: info@planit-ie.com
T: 0151 363 1230

Client Salboy

Project Viadux Phase 2

Drg Title General Arrangement - Level 1

Created on	Created by	Approved by
28/11/23	TF	KR

Scale	Size	Workstage	Status
1:200	A1	Stage 2	

Drg No.	Suitability	Revision
2843-PLA-XX-01-DR-L-0100	S4	P05

© Planit.IE. Limited