
DO NOT SCALE FROM THIS DRAWING. USE GIVEN DIMENSIONS ONLY. ALL DIMENSIONS ARE TO BE CHECKED ON SITE BY THE CONTRACTOR.
ANY DIMENSIONAL DISCREPANCIES TO BE REPORTED BACK TO HEALEY CONSULTING PRIOR TO PROCEEDING WITH CONSTRUCTION

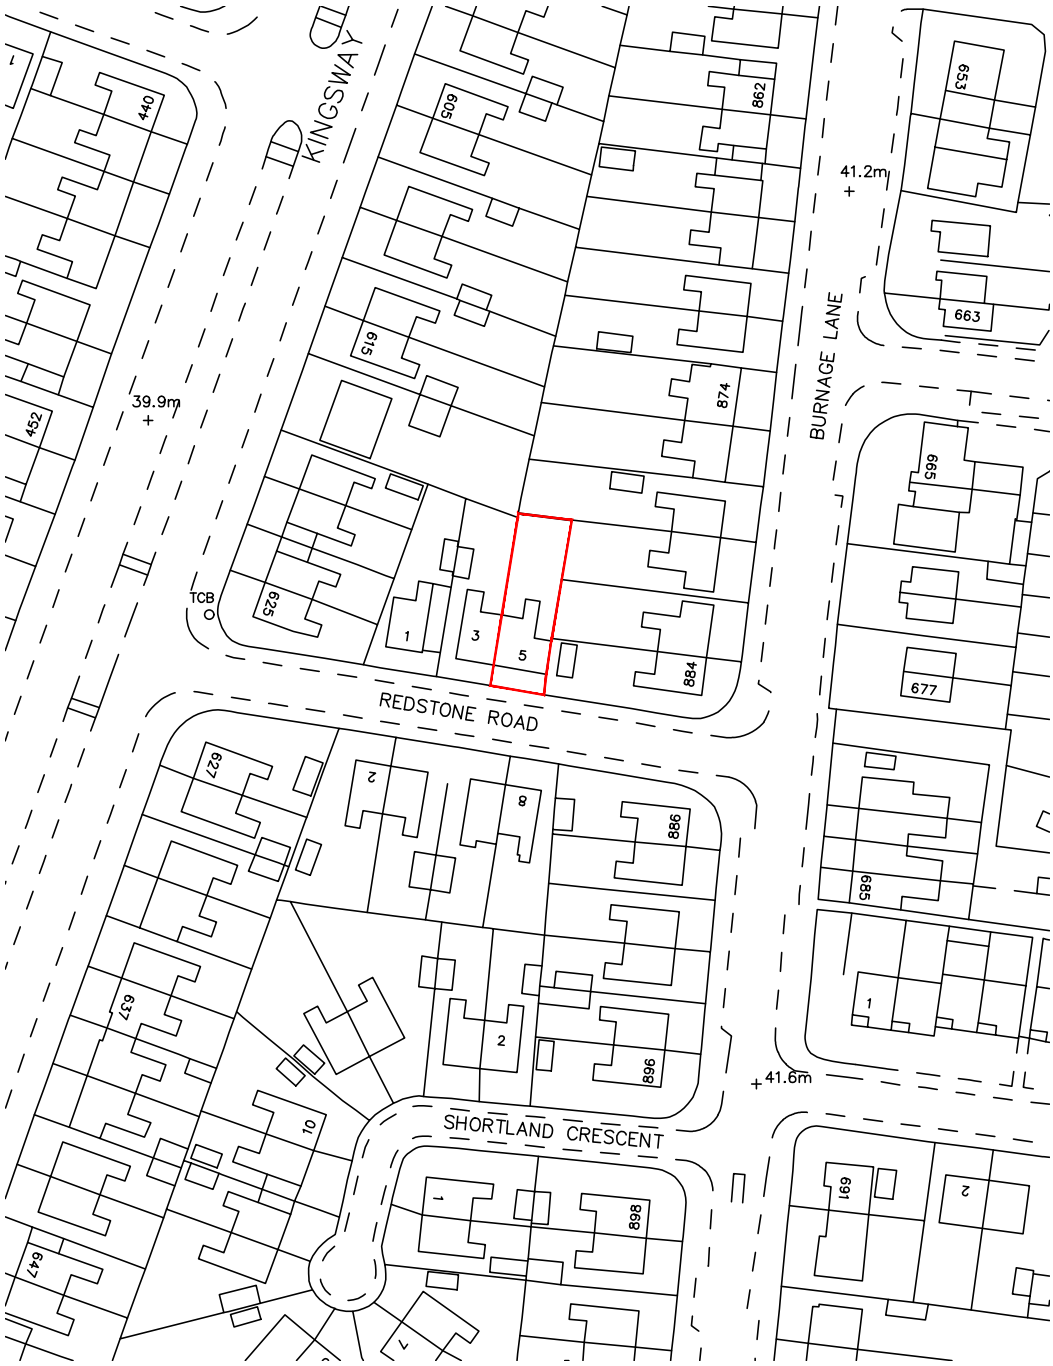


# LOCATION PLAN

Scale 1:1250 @ A4

**PLANNING APPLICATION**

| REV | DATE | BY | DETAILS OF REVISION |
|---|---|---|---|
| | | | |

ARCHITECT / CLIENT
MR Q. LOU

PROJECT
5 REDSTONE ROAD
MANCHESTER
M19 1RB

TITLE
LOCATION PLAN

| PROJECT NO. | DRAWING NO. | REVISION | DRAWN BY | DATE | SCALE |
|---|---|---|---|---|---|
| HC-24578 | (60)-01 | - | CR | 11.12.24 | 1:1250@A4 |


HEALEY CONSULTING
Brunel House
63 Dale Street
Milnrow
Rochdale
OL16 3NJ
Tel: 01706 343961
Fax: 01706 343981
email: office@healeyconsulting.co.uk


copyright: Healey Consulting


HEALEY consulting
structural engineering consultants