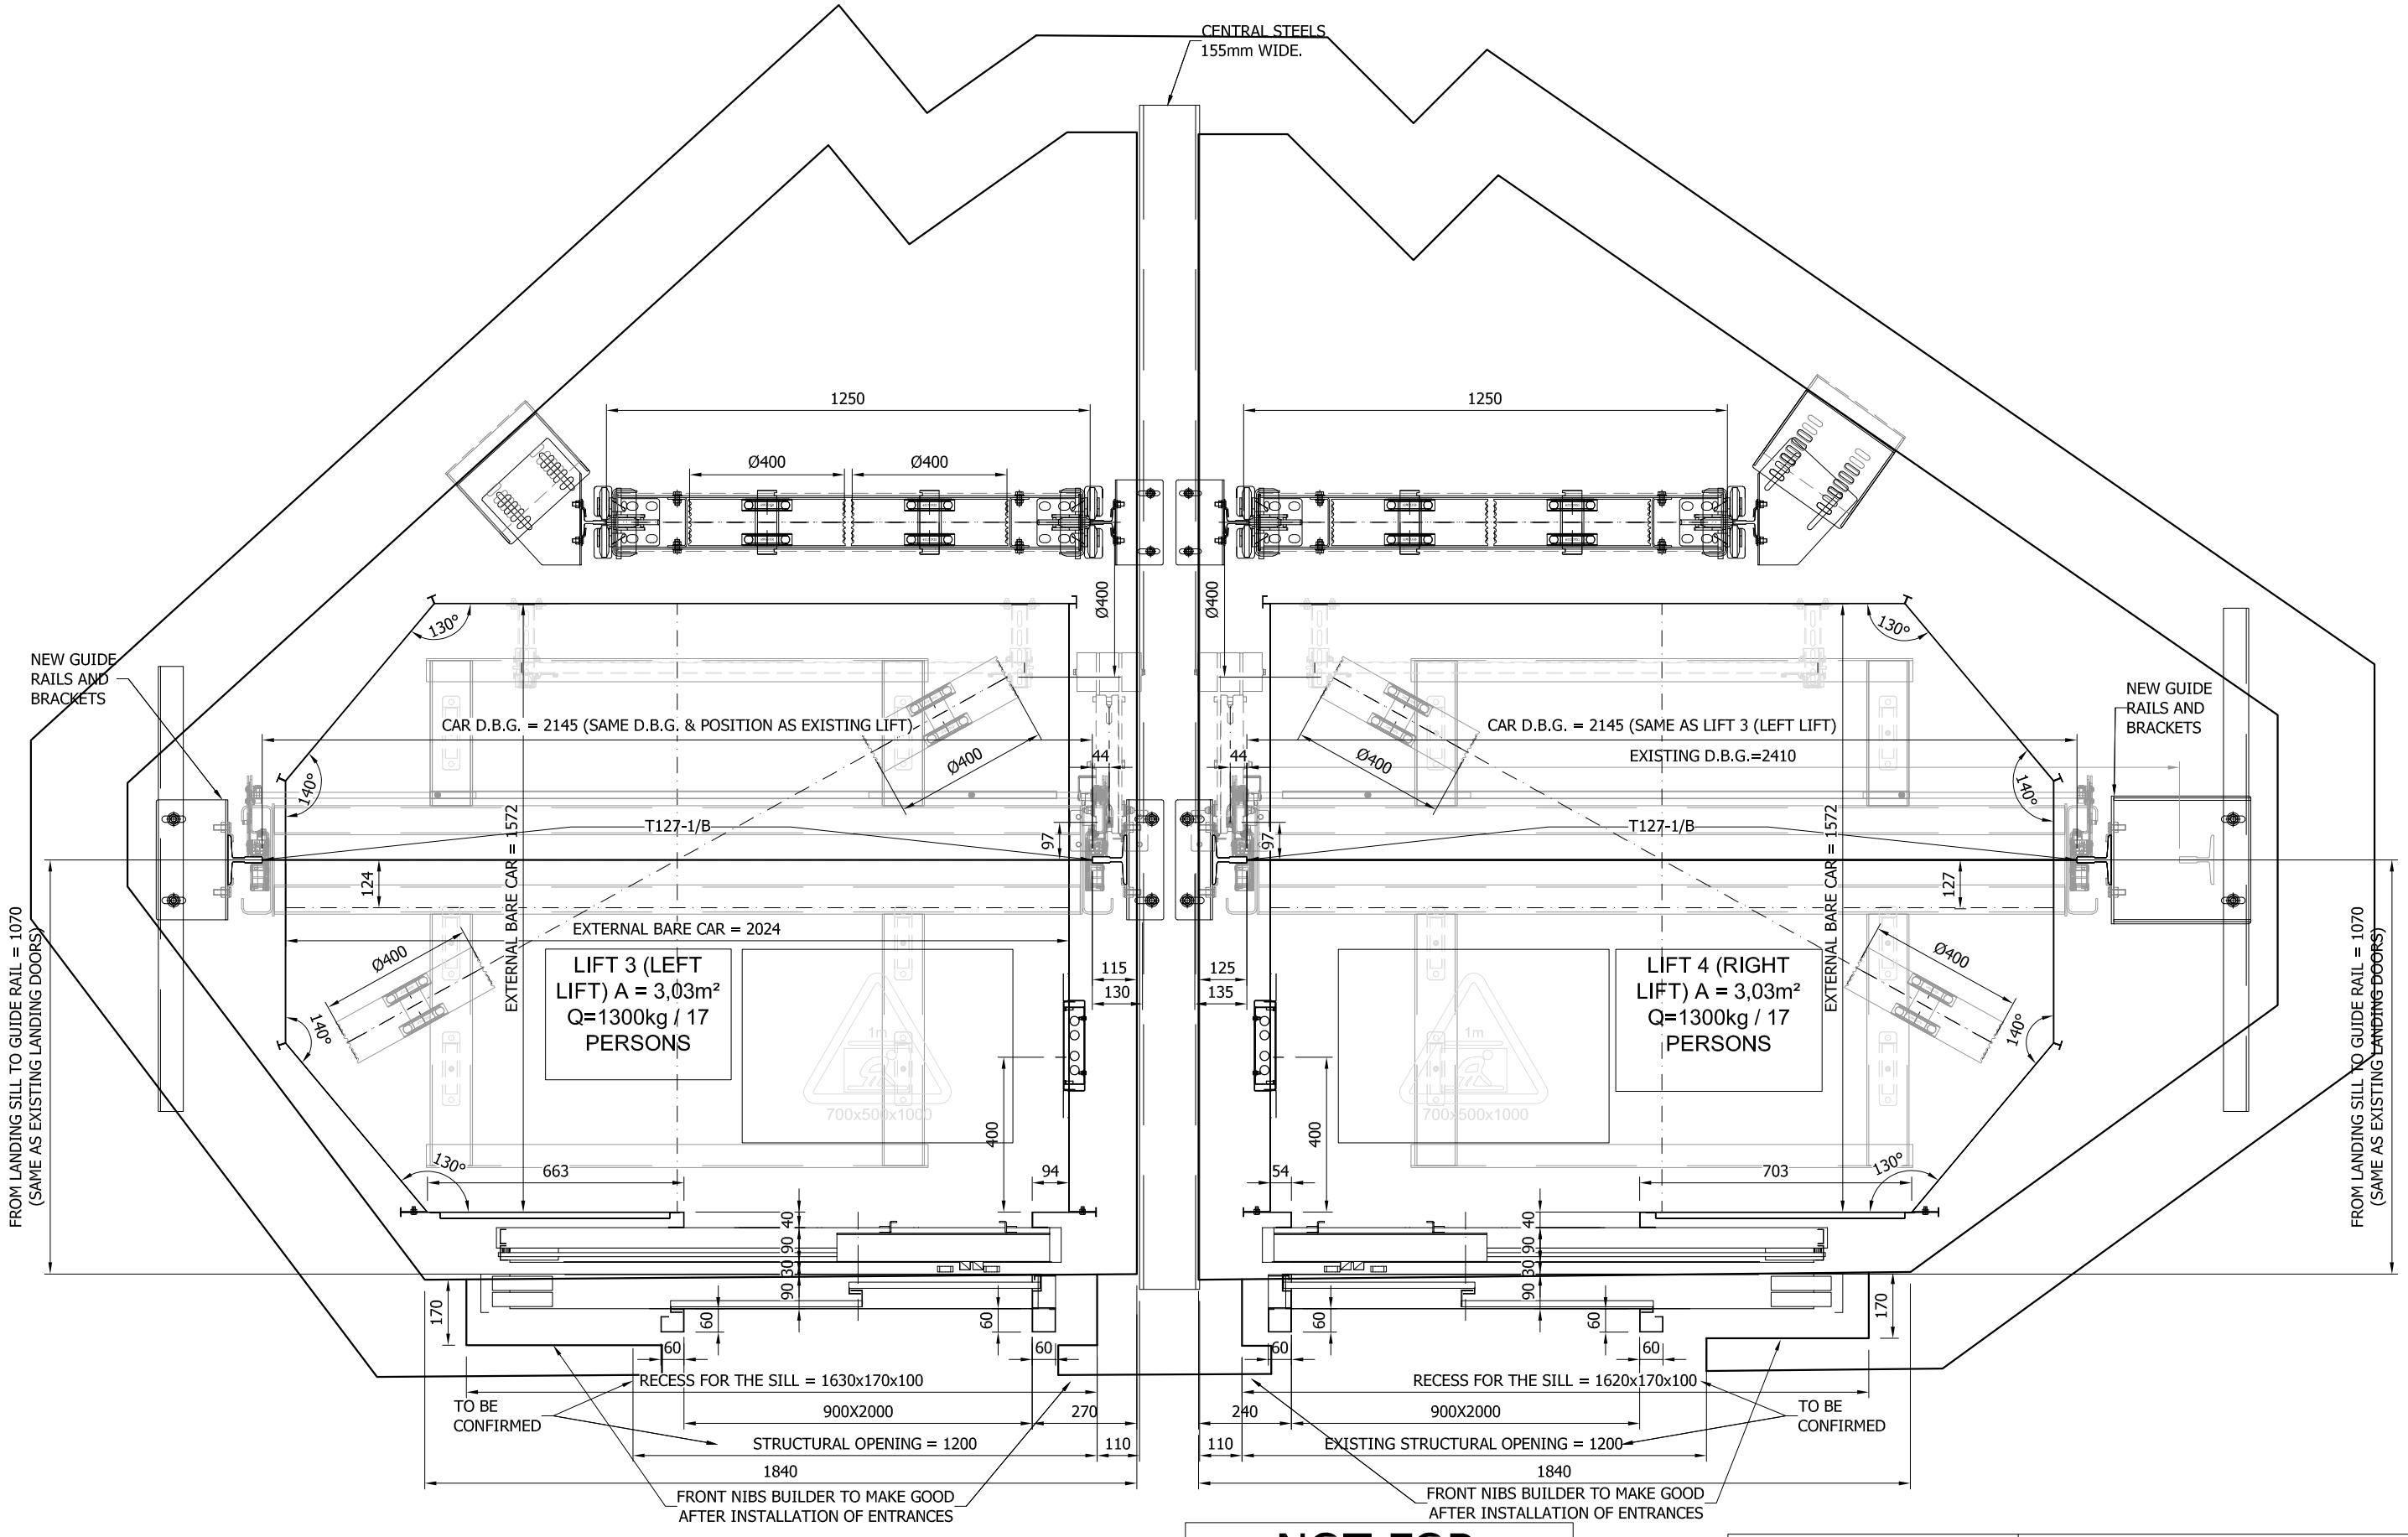


NOT FOR CONSTRUCTION

REV.	DESCRIPTION	BY	DATE
D	BEAMS POSITION AND DOOR FRAMES REDUCED TO 60MM	DCR	13/11/24
C	CLEAR OPENING DOORS 900MM	DCR	07/11/24
B	UPDATED	DCR	30/10/24
A	UPDATED	DCR	23/10/24


SCALING	W/S
PURPOSE OF ISSUE	FOR COMMENTS
TITLE	PLAN VIEW - MRL - 1300KG - 2,5m/s - 1 @ 0º
SITE	SUNLIGHT HOUSE L3 & L4

CTV
COMPONENTES DE TRÁFICO VERTICAL

DRAWN	DCR
DATE	04/06/2024
CHK'D	-
DATE	-
JOB Nº	-

CTV Nº 664428 - 01 2401/1661

REV. D

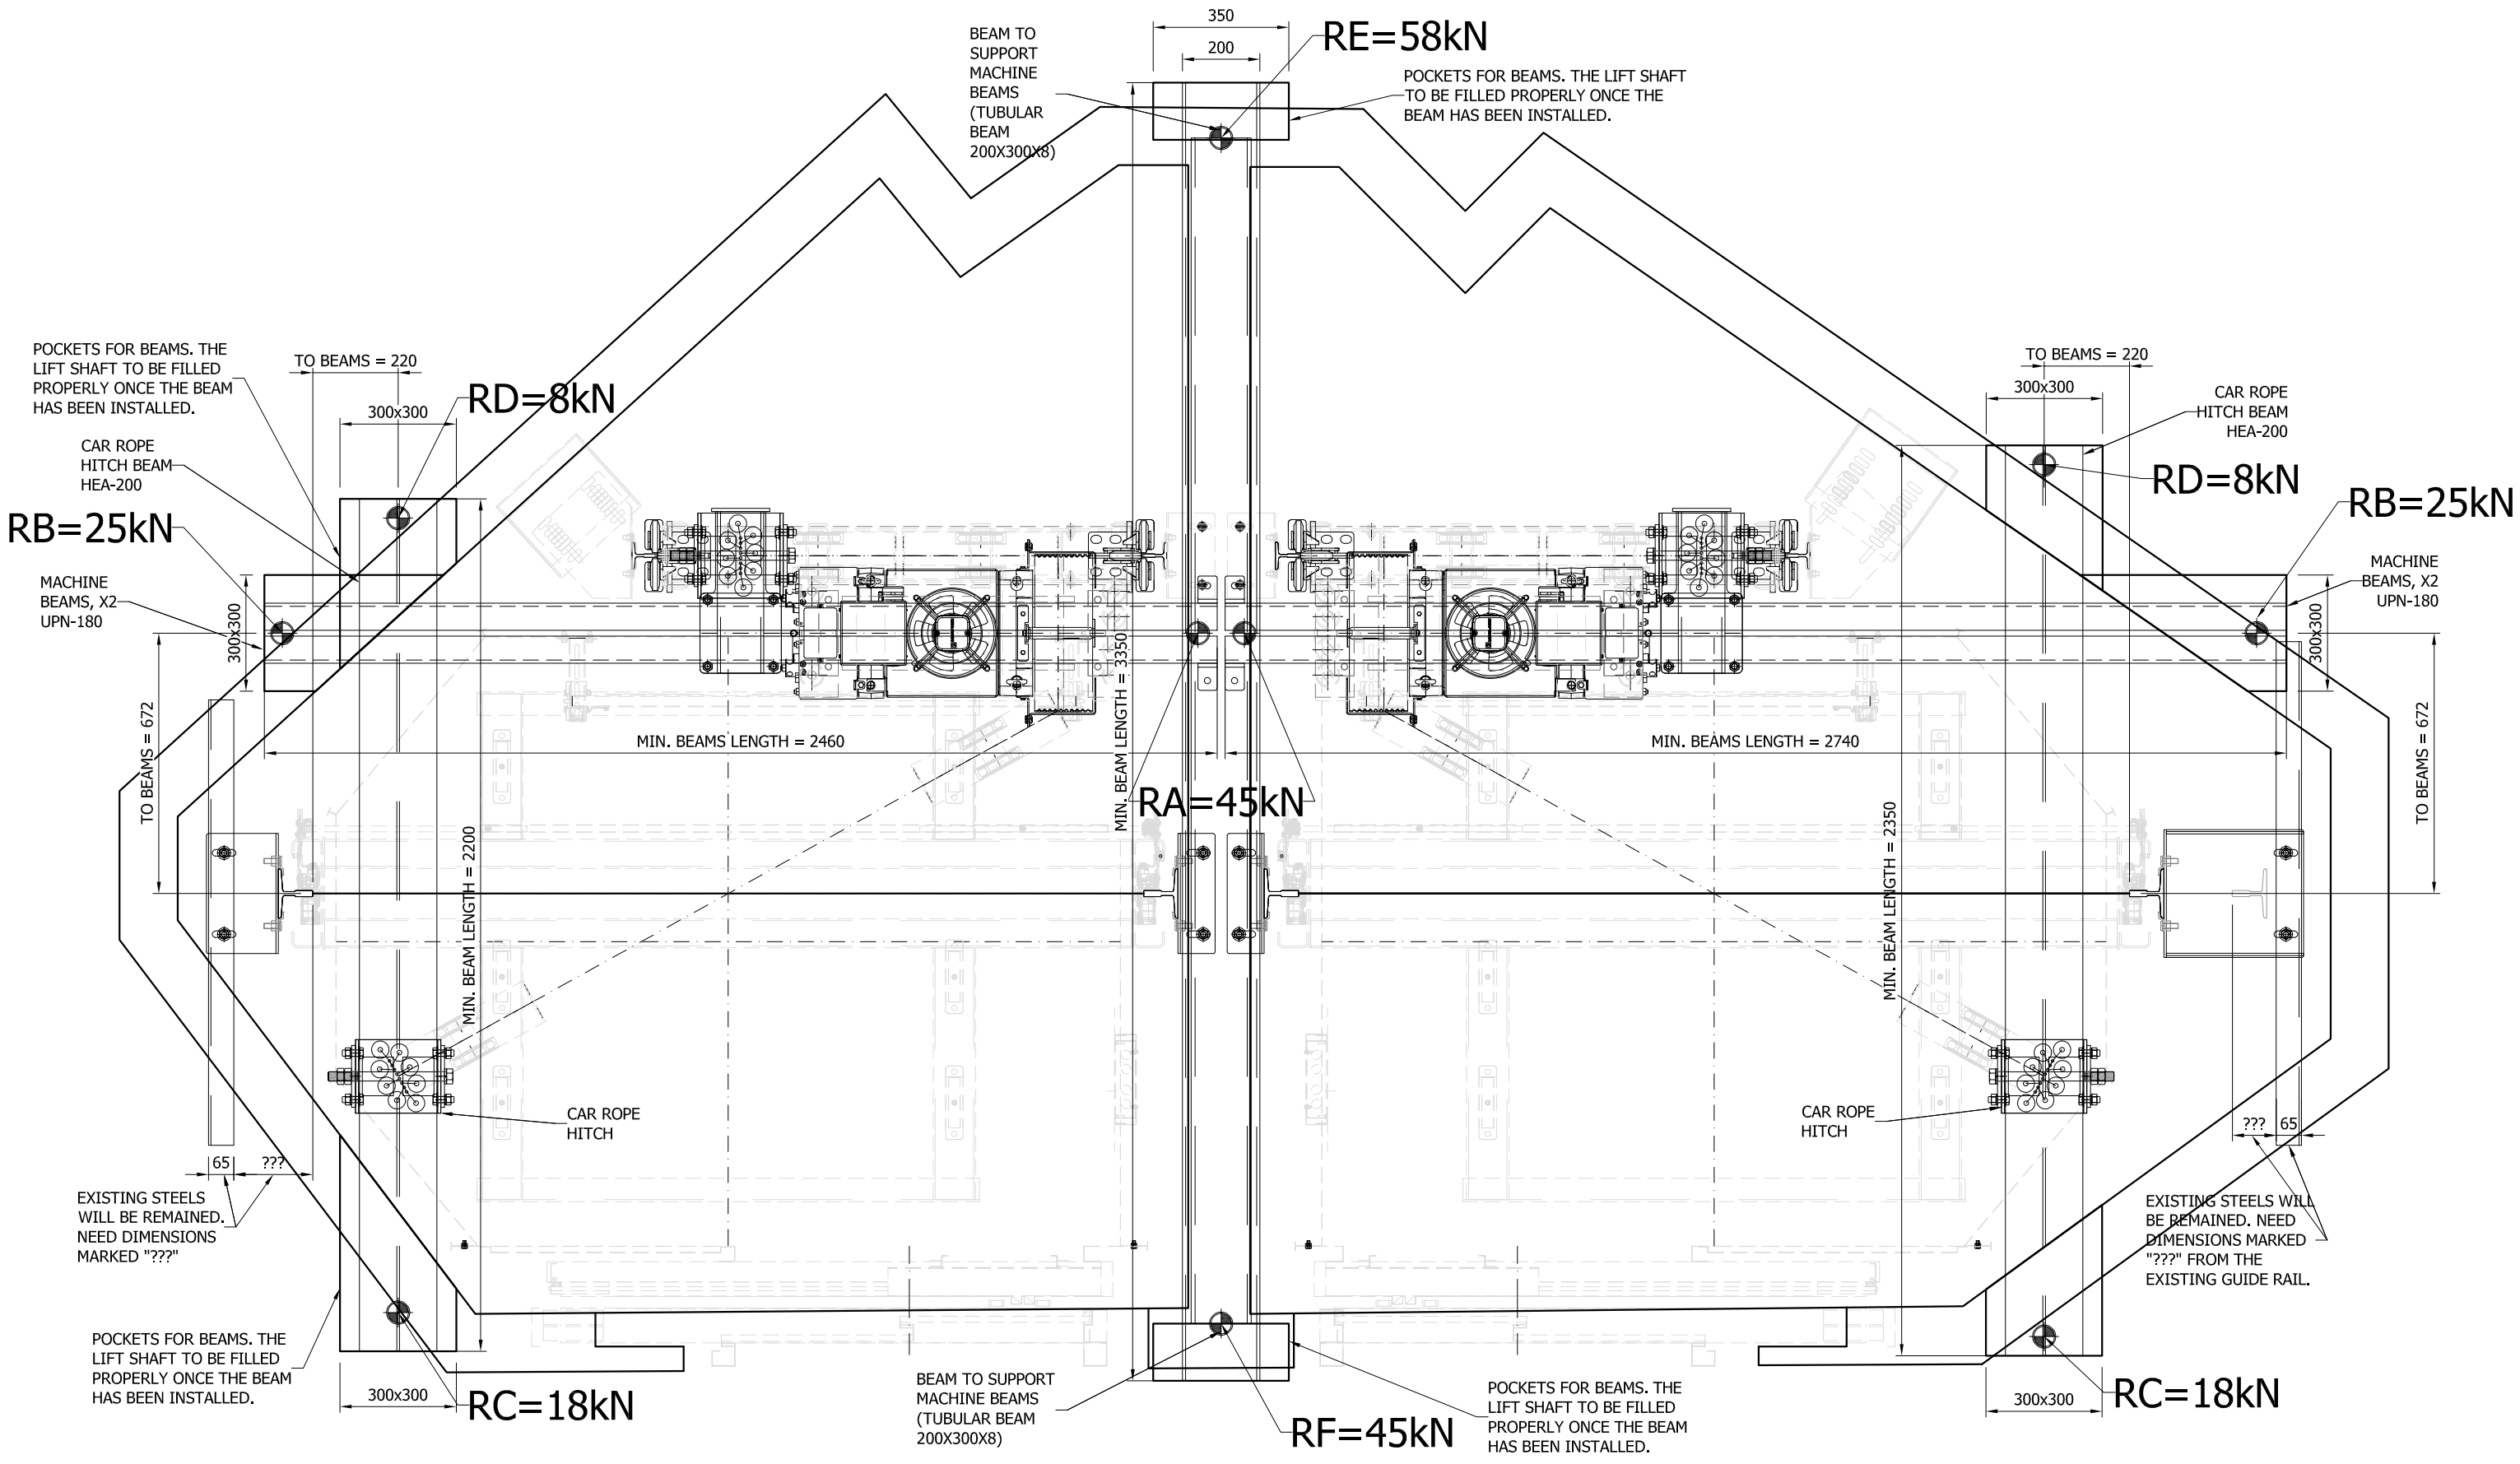

NOT FOR CONSTRUCTION

REV.	DESCRIPTION	BY	DATE
D	BEAMS POSITION AND DOOR FRAMES REDUCED TO 60MM	DCR	13/11/24
C	CLEAR OPENING DOORS 900MM	DCR	07/11/24
B	UPDATED	DCR	30/10/24
A	UPDATED	DCR	23/10/24

SCALING	W/S
PURPOSE OF ISSUE	FOR COMMENTS
TITLE	HEADROOM VIEW - MRL - 1300KG - 2,5m/s - 1 @ 0º
SITE	SUNLIGHT HOUSE L3 & L4


CTV
COMPONENTES DE TRÁFICO VERTICAL


DRAWN	DCR
DATE	04/06/2024
CHK'D	-
DATE	-
JOB Nº	-


CTV Nº 664428 - 02

2401/1661

REV. D

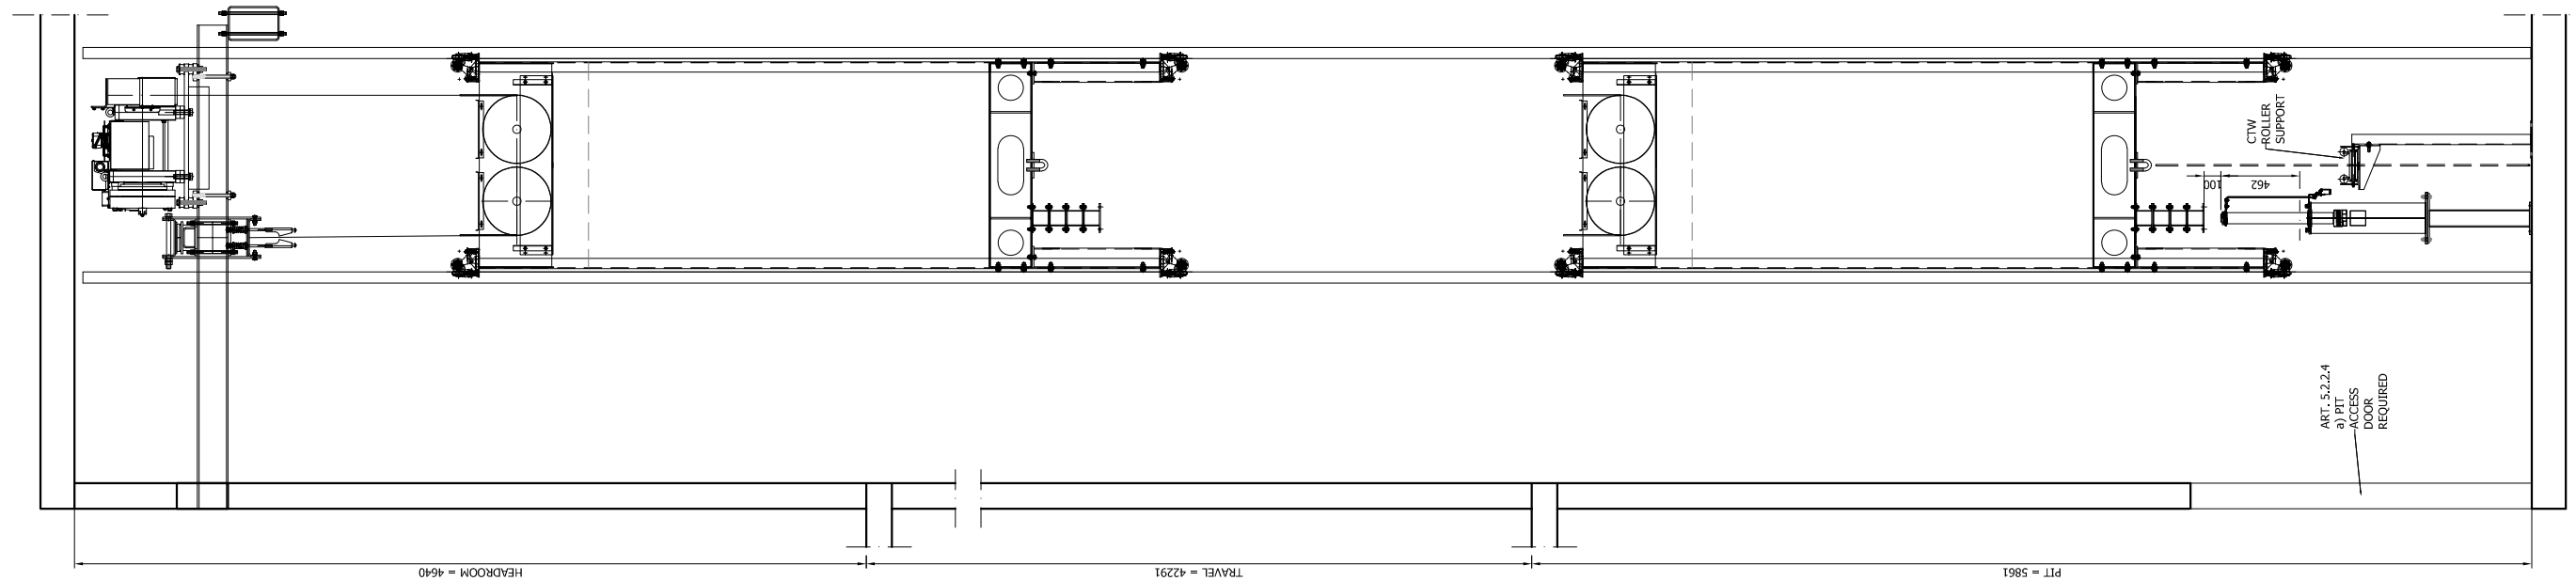

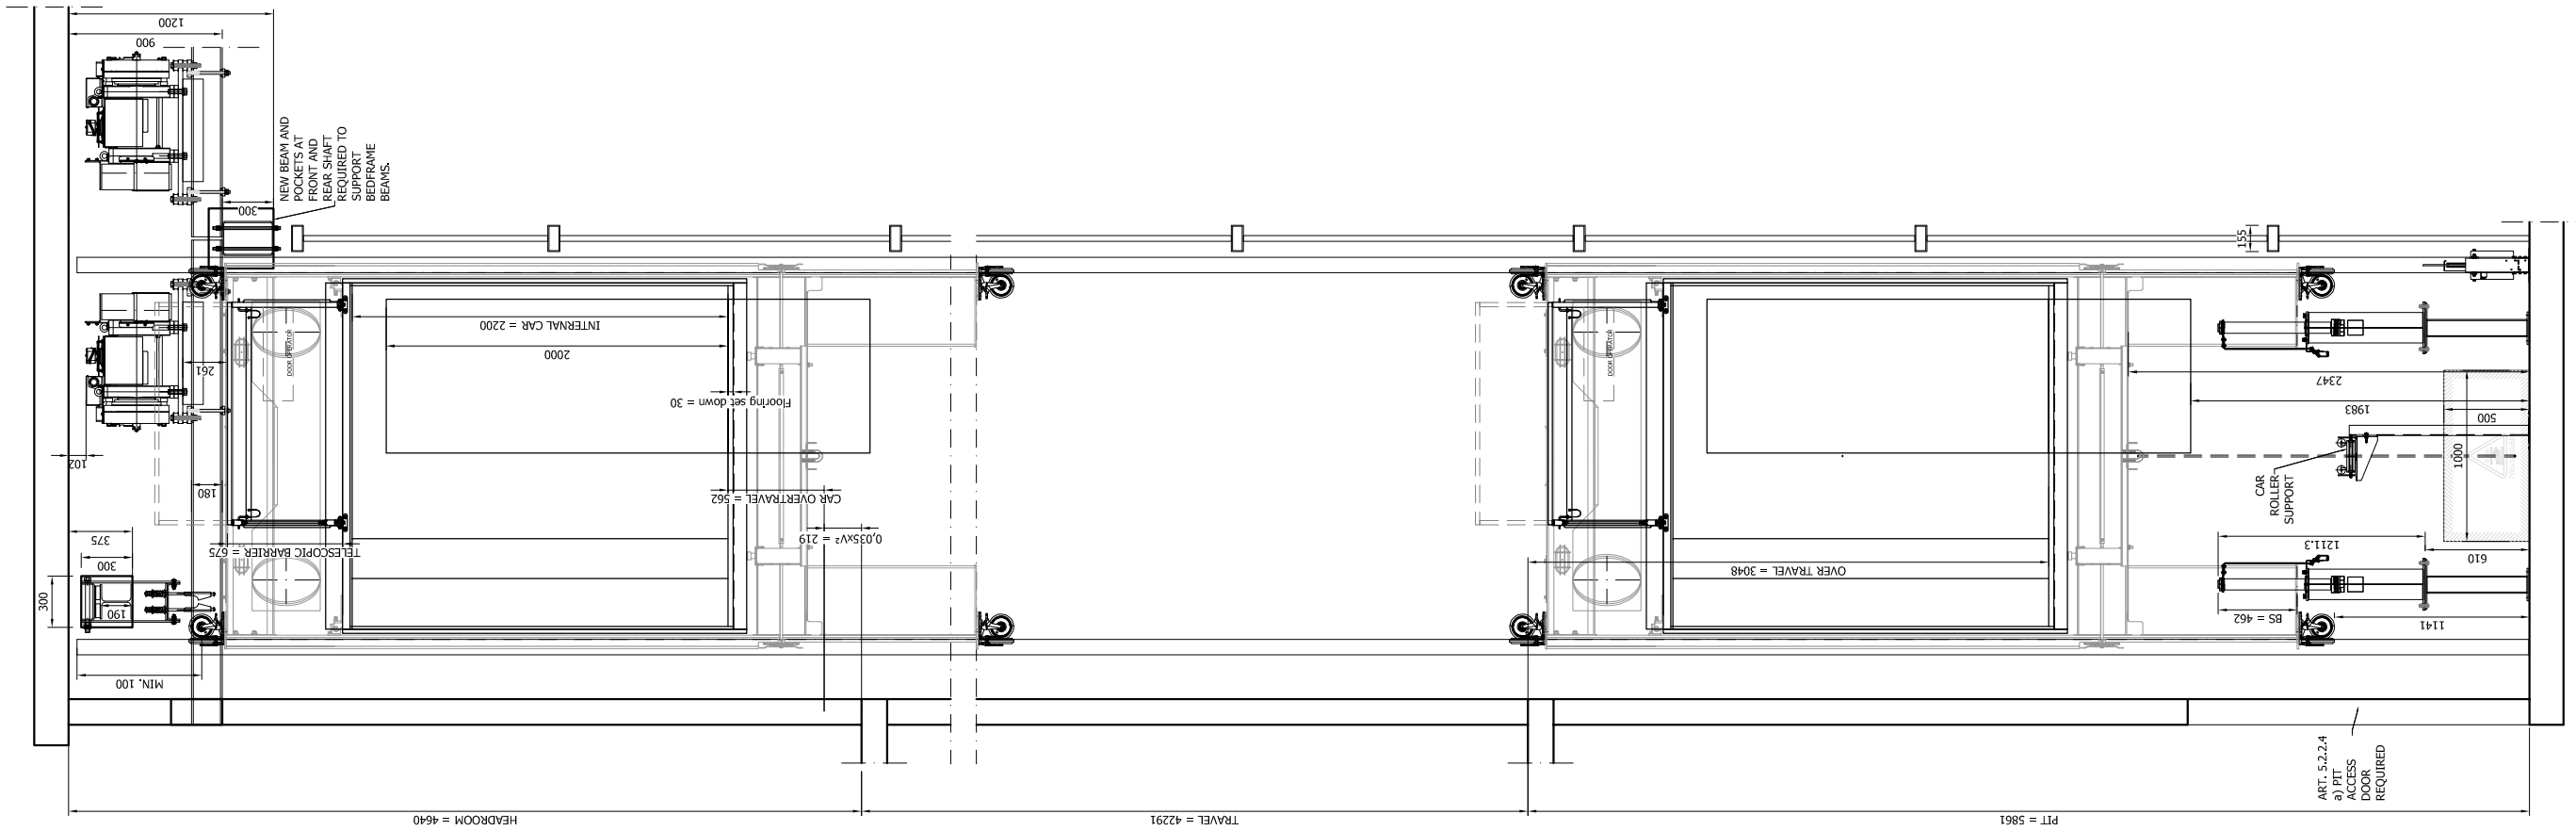

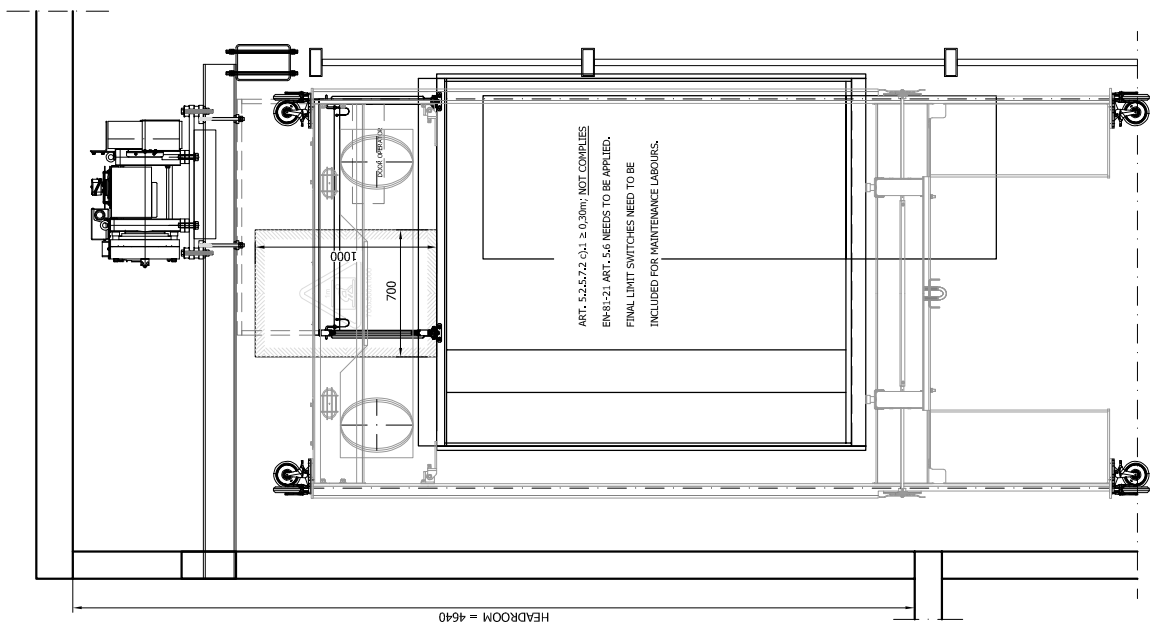

NOT FOR CONSTRUCTION

REV.	DESCRIPTION	BY	DATE
D	BEAMS POSITION AND DOOR FRAMES REDUCED TO 60MM	DCR	13/11/24
C	CLEAR OPENING DOORS 900MM	DCR	07/11/24
B	UPDATED	DCR	30/10/24
A	UPDATED	DCR	23/10/24


SCALING	W/S	PURPOSE OF ISSUE	FOR COMMENTS
TITLE	ELEVATION - MRL - 1300KG - 2,5m/s - 1 @ 0º		
SITE	SUNLIGHT HOUSE L3 & L4		

CTV
COMPONENTES DE TRÁFICO VERTICAL

DRAWN	DCR
DATE	04/06/2024
CHK'D	-
DATE	-
JOB Nº	-


CTV Nº 664428 - 03 | 2401/1661 | REV. D

REV	DATE	DETAILS	DRAWN

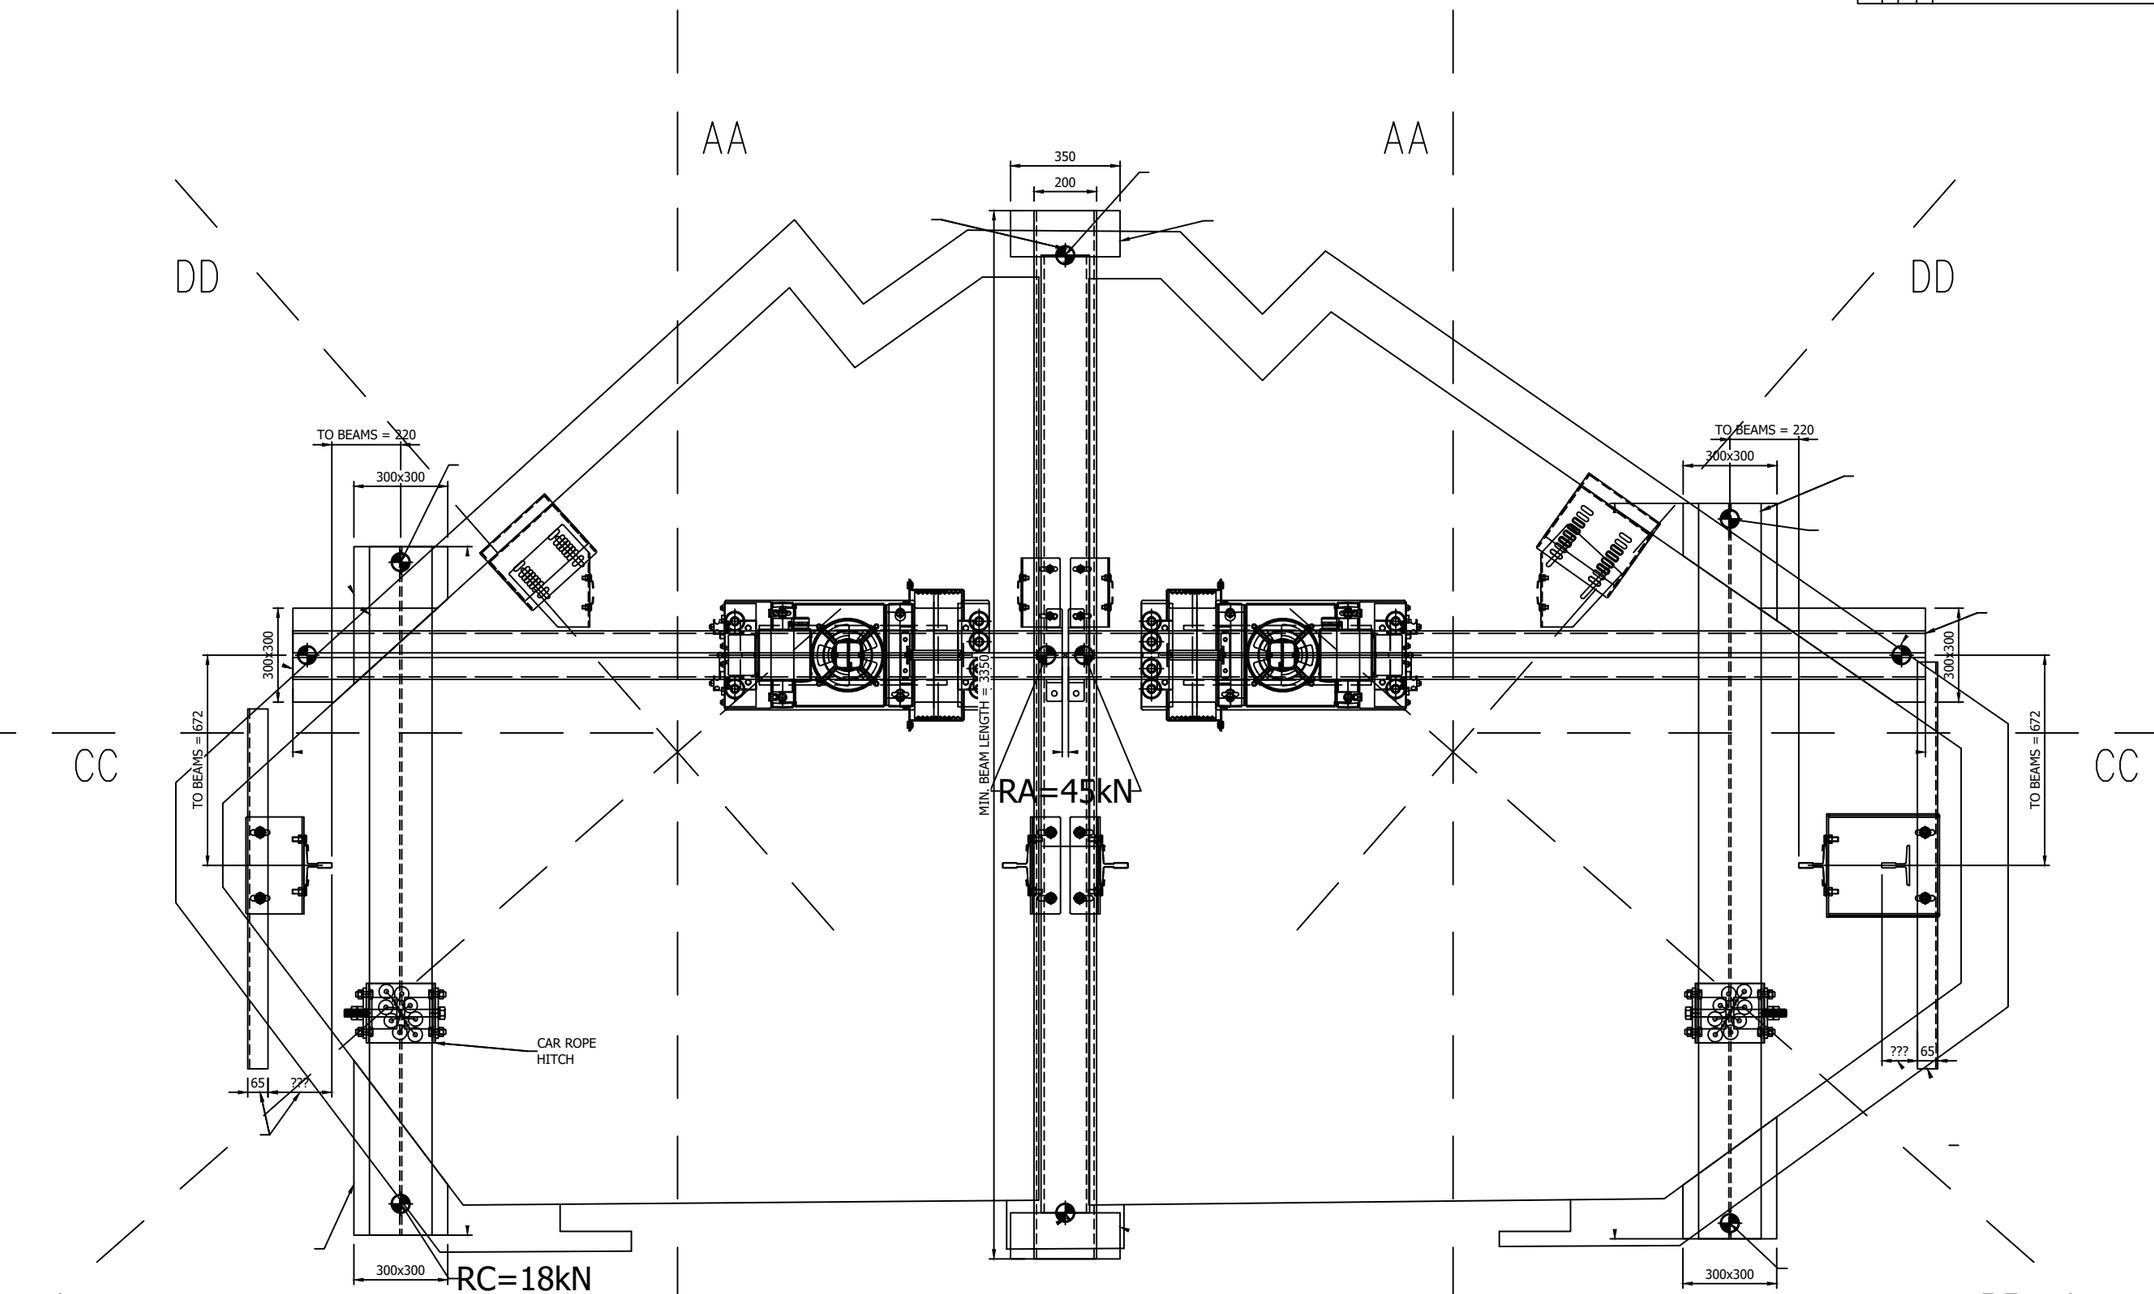

SITE	: Sunlight House		
ADDRESS	:		
	: MYCO CONTRACTS LTD		
CLIENT	:		
ALL DIMENSIONS IN MM UNLESS STATED	CHECKED JH	NOT TO SCALE	BWIC Machine & Hitch Steel Plan
	DRAWN LW	DATE 27/11/2024	DRG. NO. 664429 - 04
			Sheet 1 of 1
			REV -

REV	DATE	DETAILS	DRAWN

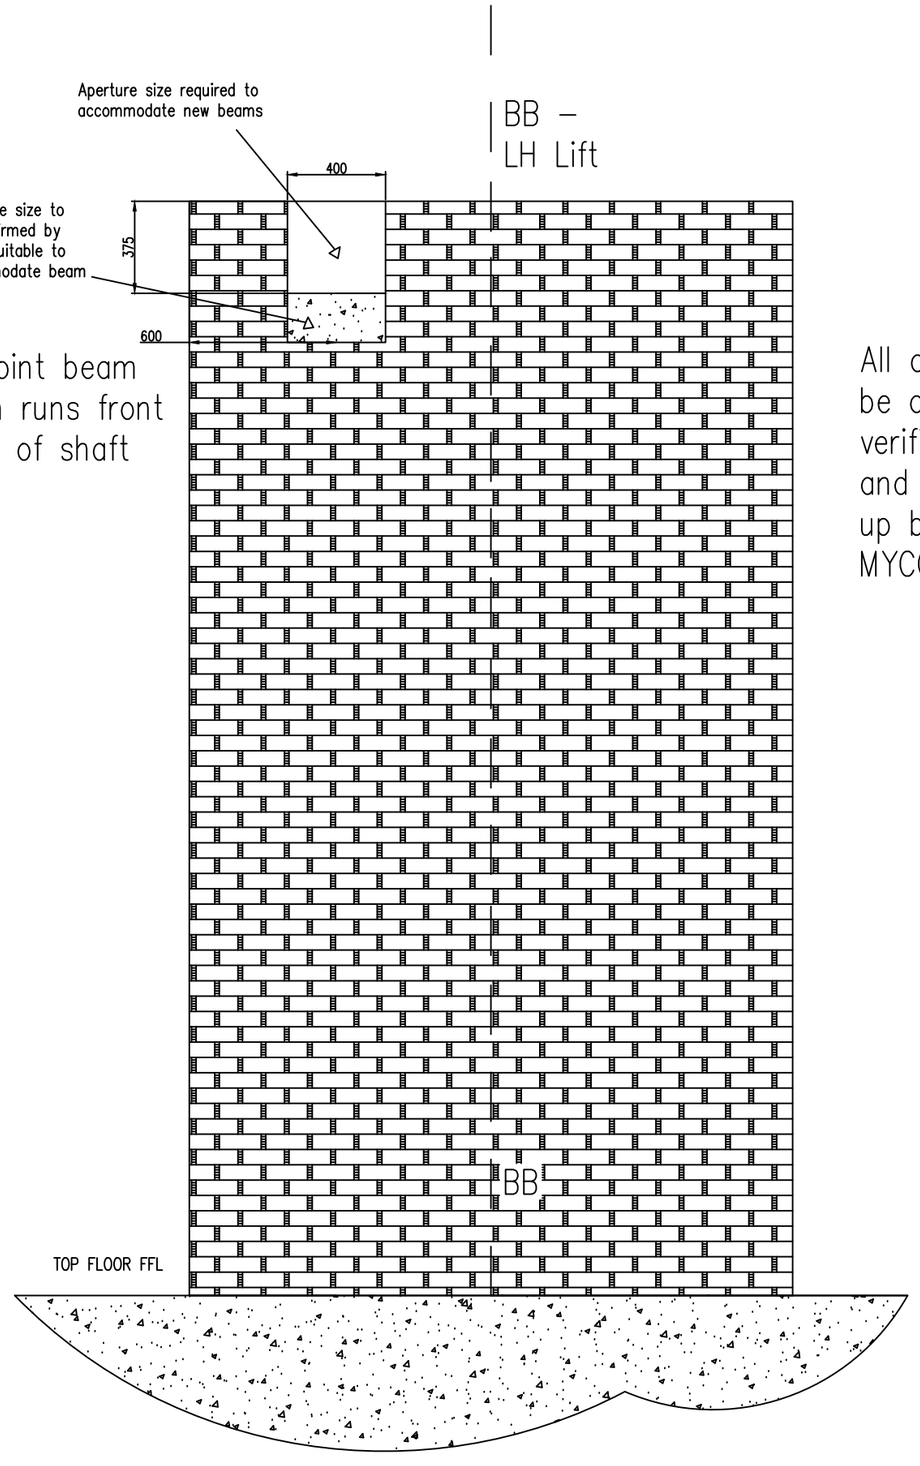


All dimensions to be checked and verified on site and clearly marked up by ANSA and MYCO

SITE ADDRESS : Sunlight House					
CLIENT : MYCO CONTRACTS LTD					
	ALL DIMENSIONS IN MM UNLESS STATED	CHECKED JH	NOT TO SCALE	Hitch Point Steels BB LH	
		DRAWN LW	DATE 27/11/2024	DRG. NO. 664428 - 05	Sheet 1 of 1 / REV -


REV	DATE	DETAILS	DRAWN

All dimensions to be checked and verified on site and clearly marked up by ANSA and MYCO

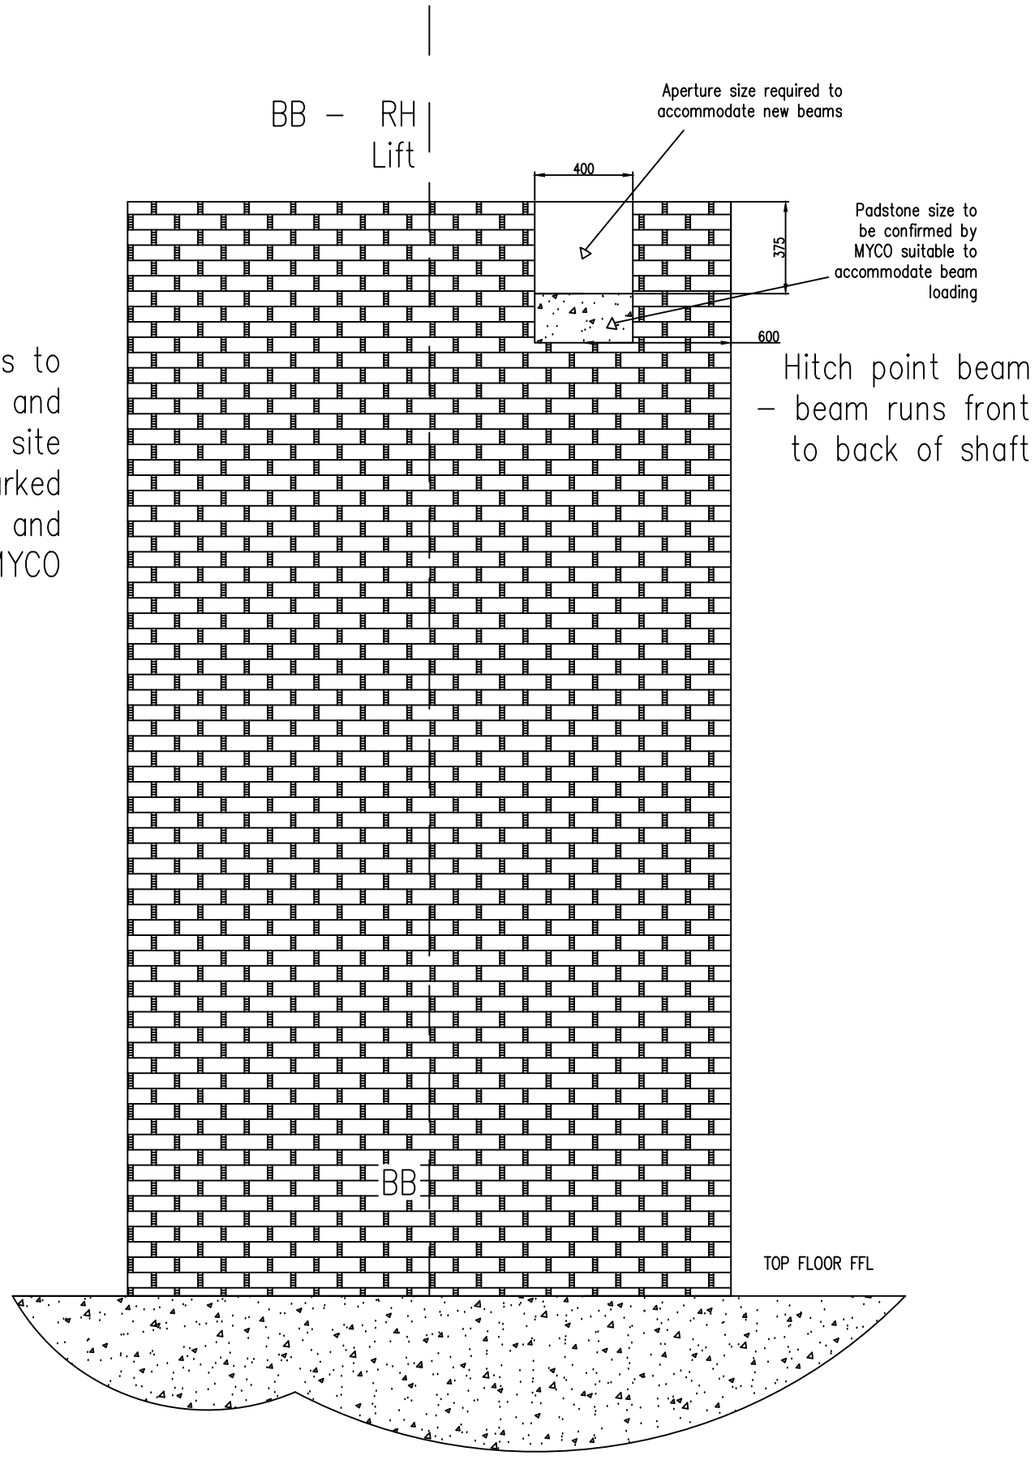


SITE	Sunlight House		
ADDRESS			
CLIENT	MYCO CONTRACTS LTD		
ALL DIMENSIONS IN MM UNLESS STATED	CHECKED JH	NOT TO SCALE	Hitch Beam Steels BB RH
	DRAWN LW	DATE 27/11/2024	DRG. NO. 664428 - 06
			Sheet 1 of 1
			REV -

REV	DATE	DETAILS	DRAWN

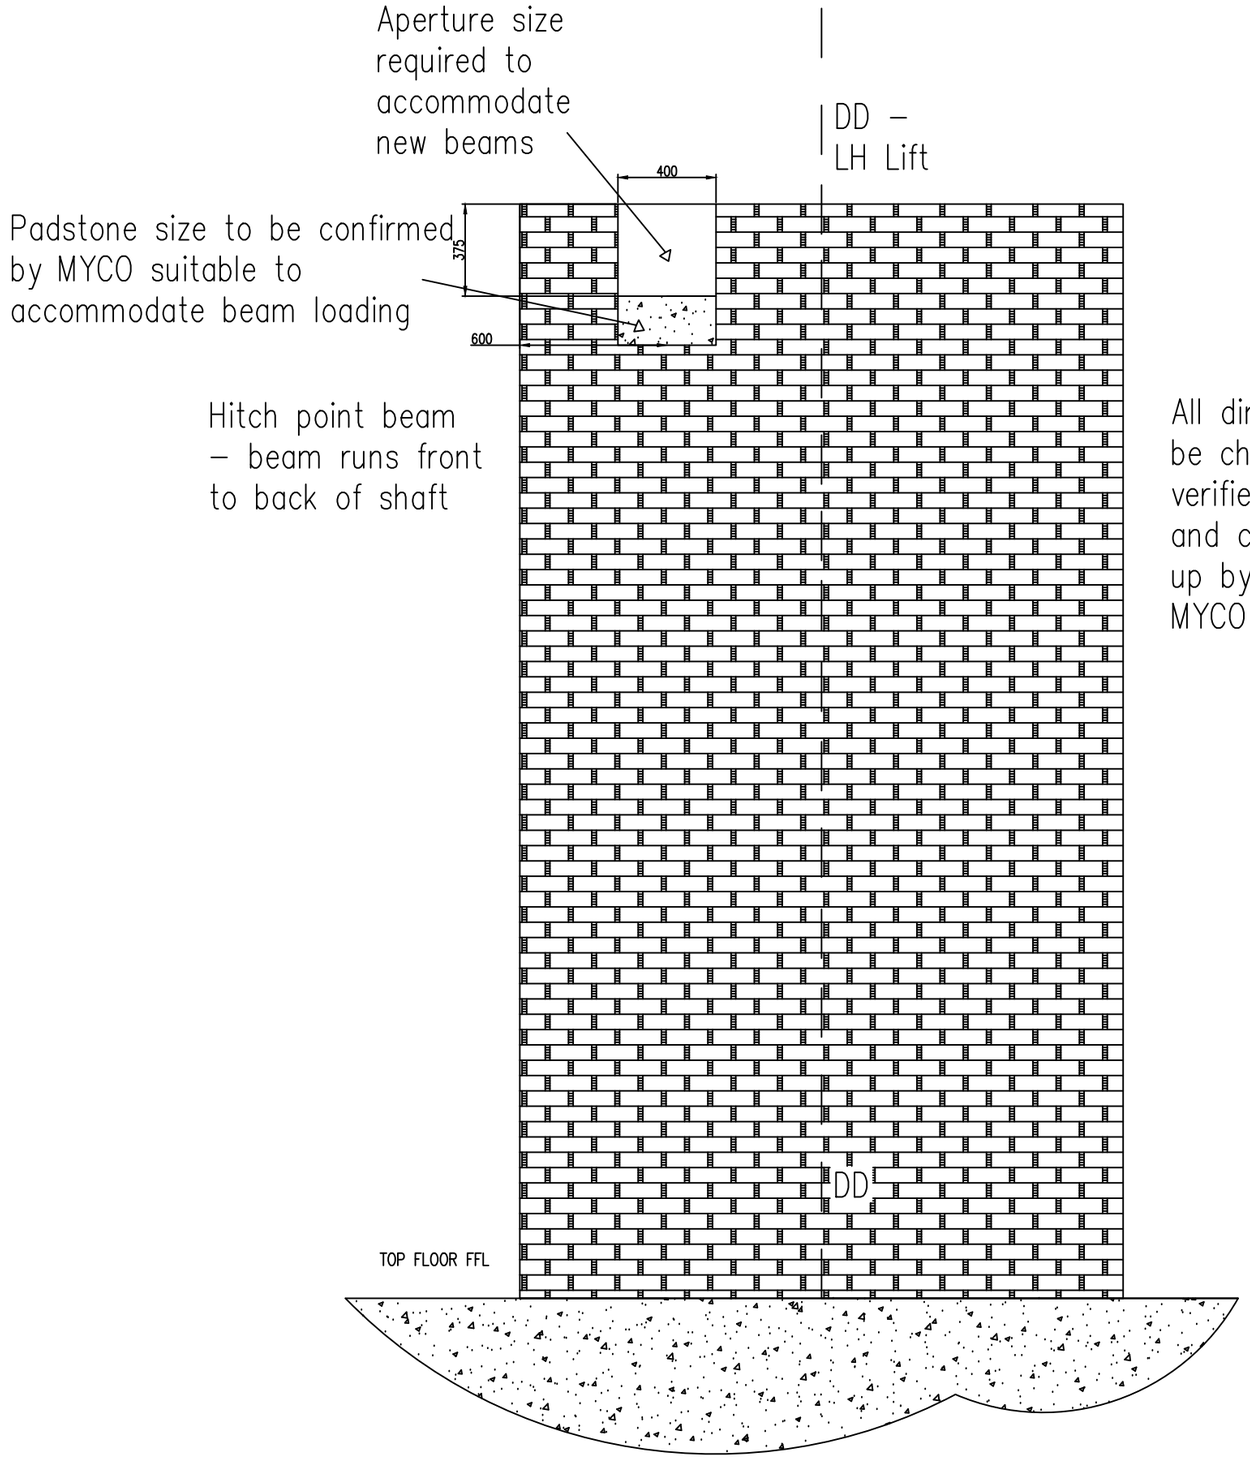

SITE	: Sunlight House		
ADDRESS	:		
	: MYCO CONTRACTS LTD		
CLIENT	:		
ALL DIMENSIONS IN MM UNLESS STATED	CHECKED JH	NOT TO SCALE	Hitch Point Steels Section DD LH
	DRAWN LW	DATE 27/11/2024	DRG. NO. 664428 - 07
			Sheet 1 of 1
			REV -

REV	DATE	DETAILS	DRAWN

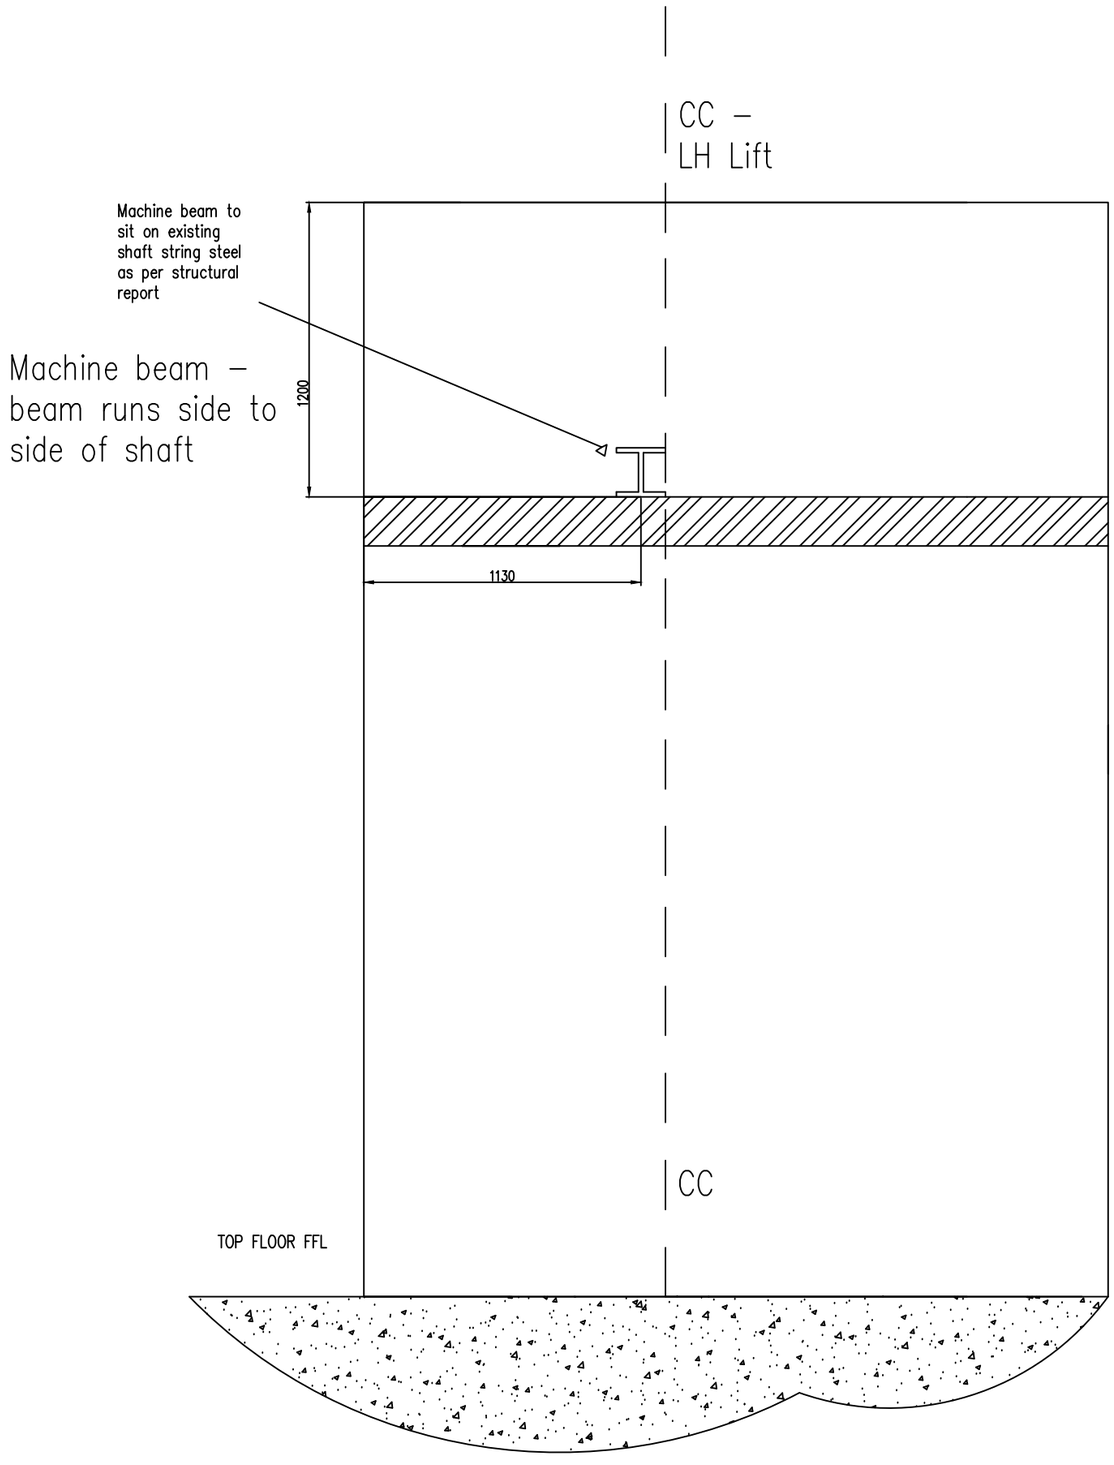


All dimensions to be checked and verified on site and clearly marked up by ANSA and MYCO

SITE ADDRESS	Sunlight House		
CLIENT	MYCO CONTRACTS LTD		
ALL DIMENSIONS IN MM UNLESS STATED	CHECKED JH	NOT TO SCALE	Machine Steel Section CC LH
	DRAWN LW	DATE 27/11/2024	DRG. NO. 664428 - 08
			Sheet 1 of 1
			REV -


REV	DATE	DETAILS	DRAWN

All dimensions to be checked and verified on site and clearly marked up by ANSA and MYCO

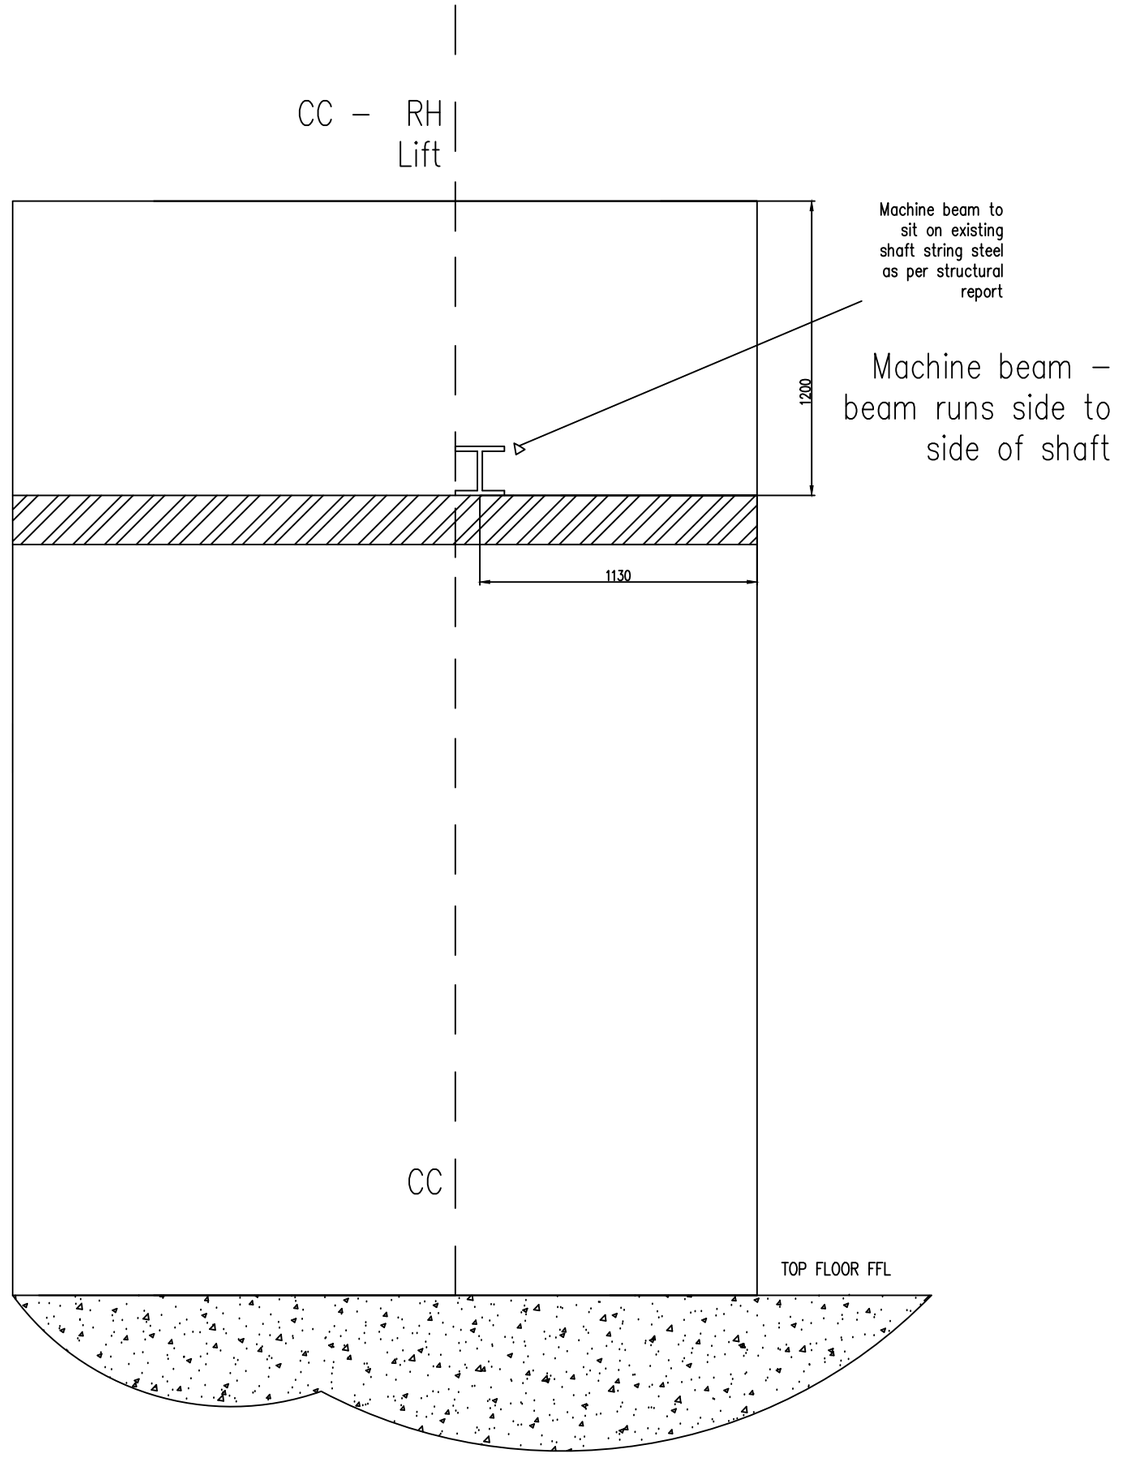

SITE	Sunlight House		
ADDRESS			
	MYCO CONTRACTS LTD		
CLIENT			
ALL DIMENSIONS IN MM UNLESS STATED	CHECKED JH	NOT TO SCALE	Machine Steel Section CC RH
	DRAWN LW	DATE 27/11/2024	DRG. NO. 664428 - 09
			Sheet 1 of 1
			REV -

REV	DATE	DETAILS	DRAWN

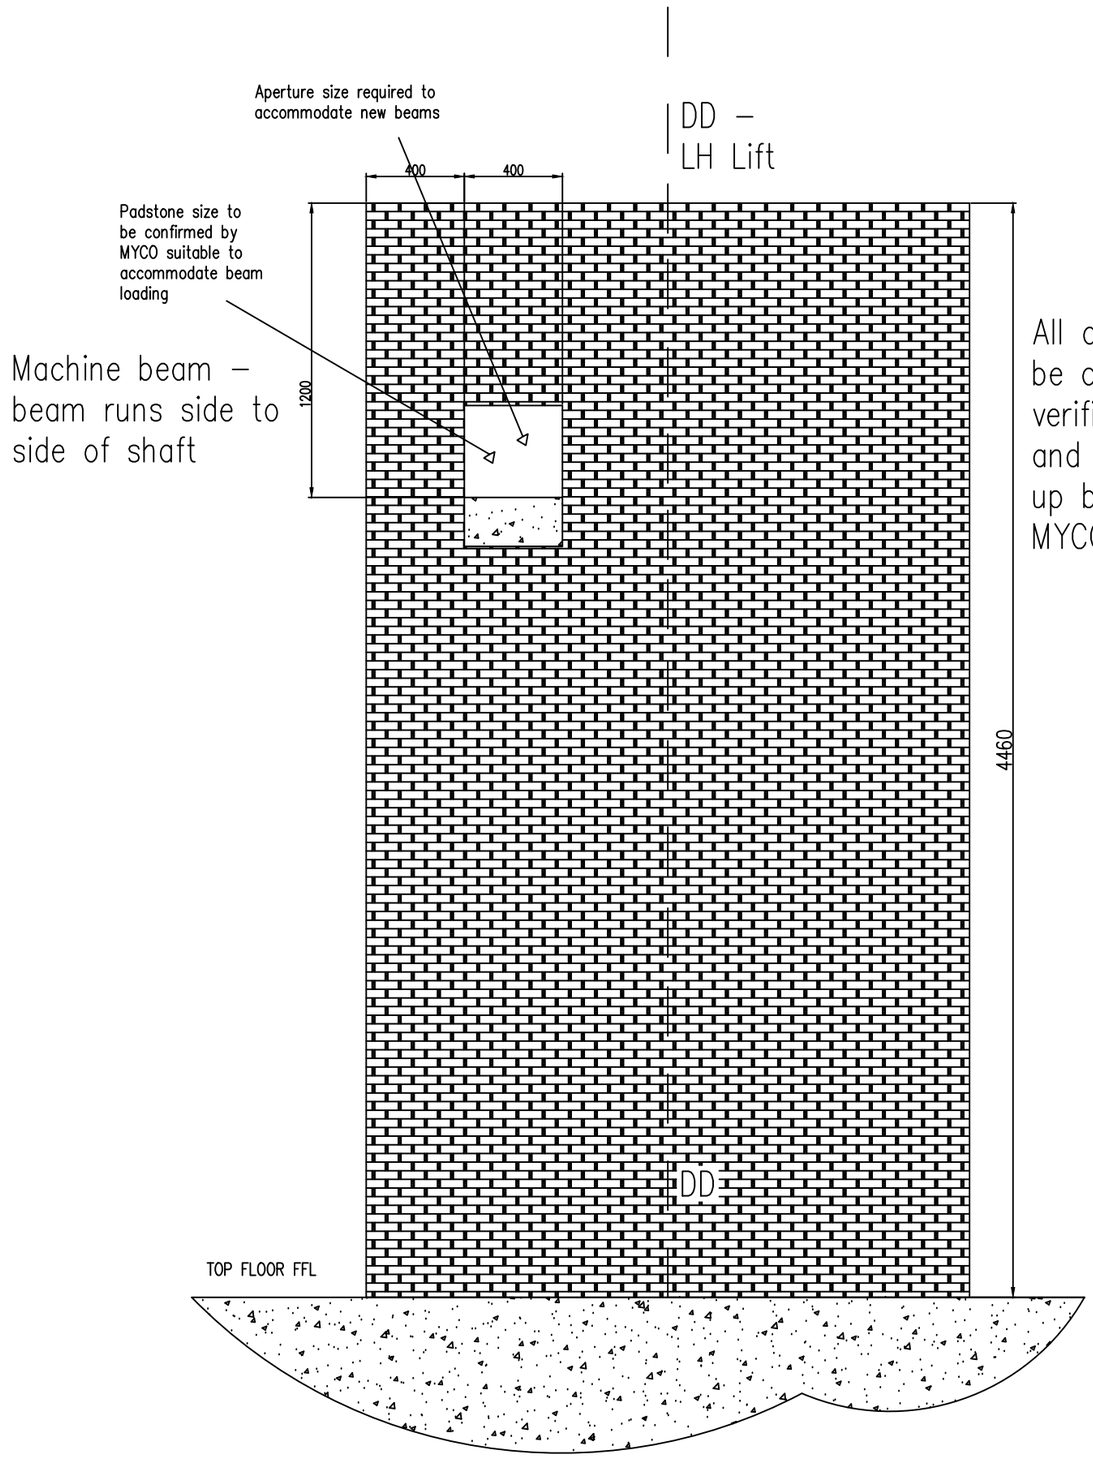


SITE ADDRESS	:	Sunlight House
CLIENT	:	MYCO CONTRACTS LTD

	ALL DIMENSIONS IN MM UNLESS STATED	CHECKED JH	NOT TO SCALE	Machine Beam Section LH DD
		DRAWN LW	DATE 27/11/2024	DRG. NO. 664428 - 10 / Sheet 1 of 1 / REV -

REV	DATE	DETAILS	DRAWN


All dimensions to be checked and verified on site and clearly marked up by ANSA and MYCO

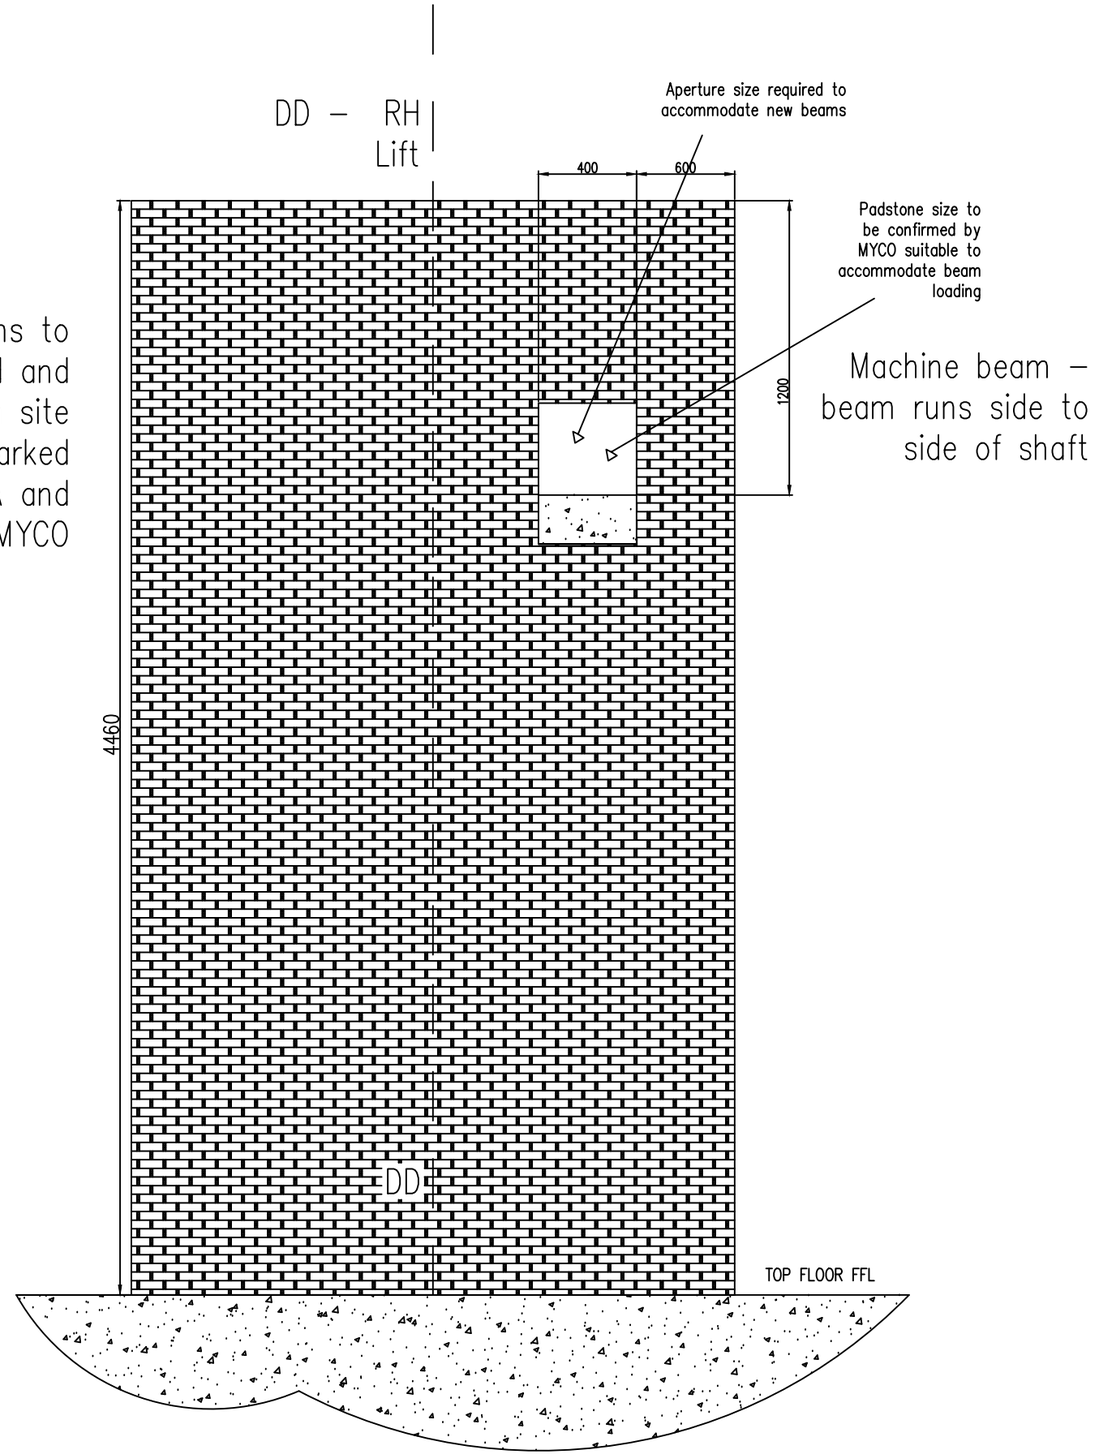

SITE	:	Sunlight House	
ADDRESS	:		
	:	MYCO CONTRACTS LTD	
CLIENT	:		

	ALL DIMENSIONS IN MM UNLESS STATED	CHECKED JH	NOT TO SCALE	Machine Beam Section RH DD	
		DRAWN LW	DATE 27/11/2024	DRG. NO. 664428 - 11	Sheet 1 of 1 / REV -

REV	DATE	DETAILS	DRAWN

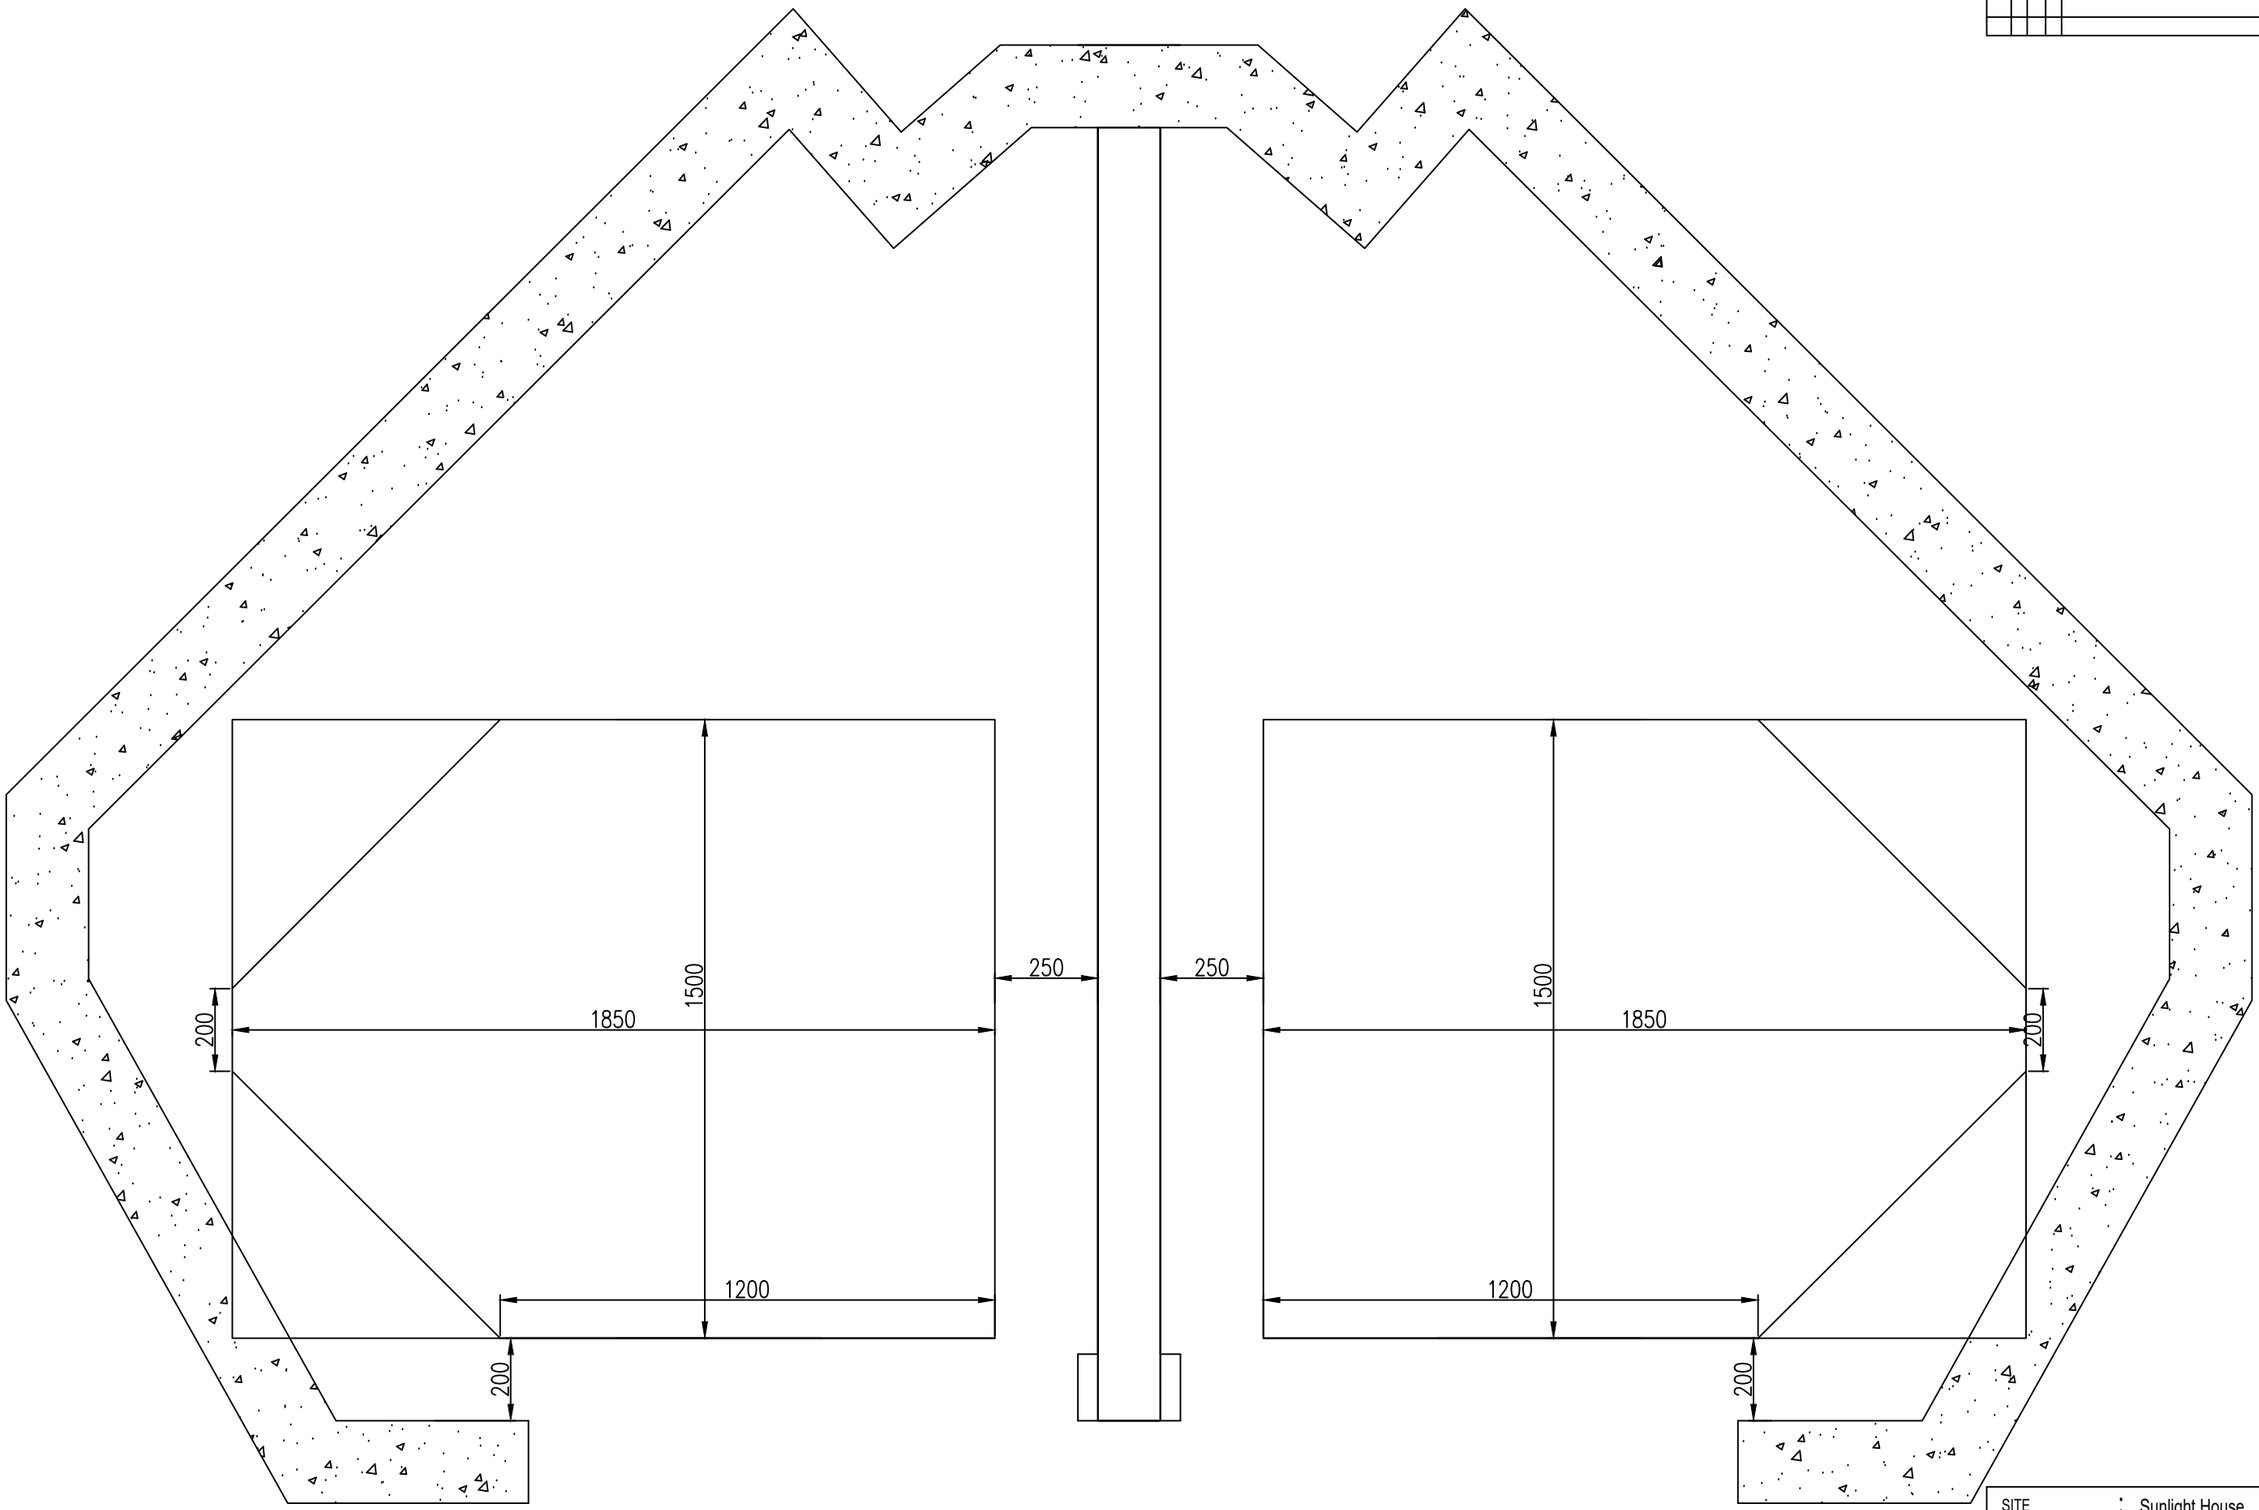

SITE ADDRESS	:	Sunlight House
CLIENT	:	MYCO CONTRACTS LTD

JANSA elevators
ELEVATING EXCELLENCE

ALL DIMENSIONS IN MM UNLESS STATED


CHECKED	NOT TO SCALE
JH	
DRAWN	DATE
LW	15/11/2024


Scaffold Plan View


DRG. NO.	Sheet	REV
664428 - 12	1 of 1	-


REV	DATE	DETAILS	DRAWN

Indicative Plan View

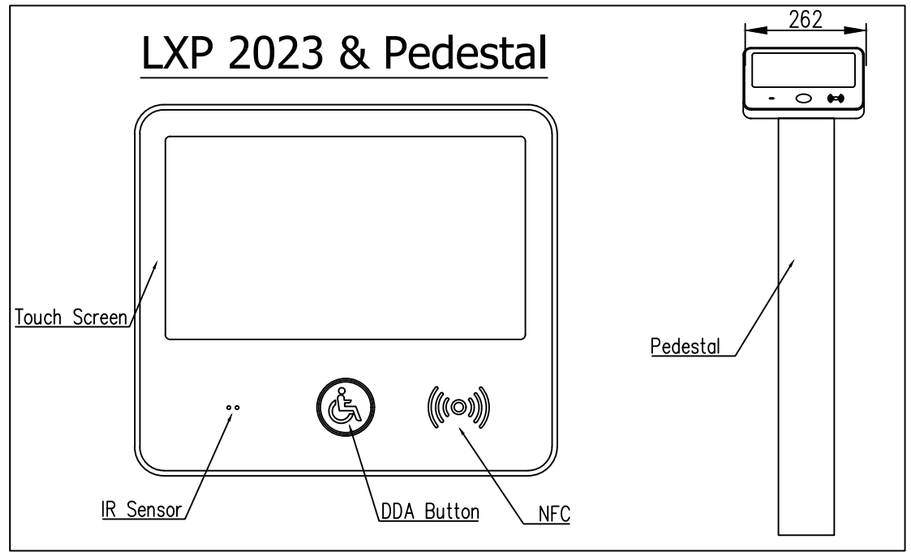

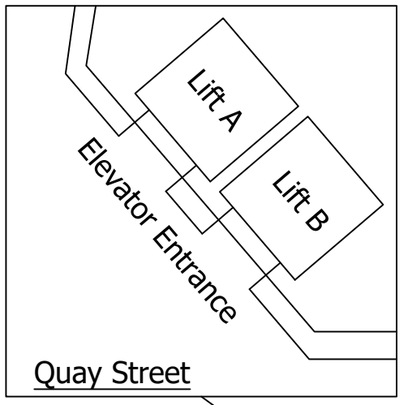

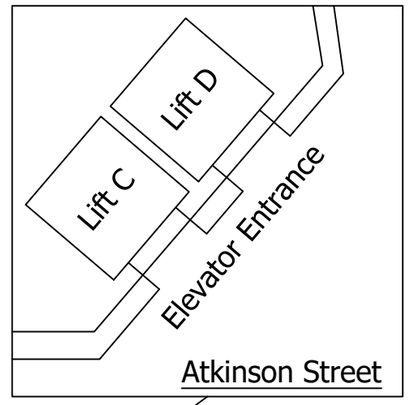

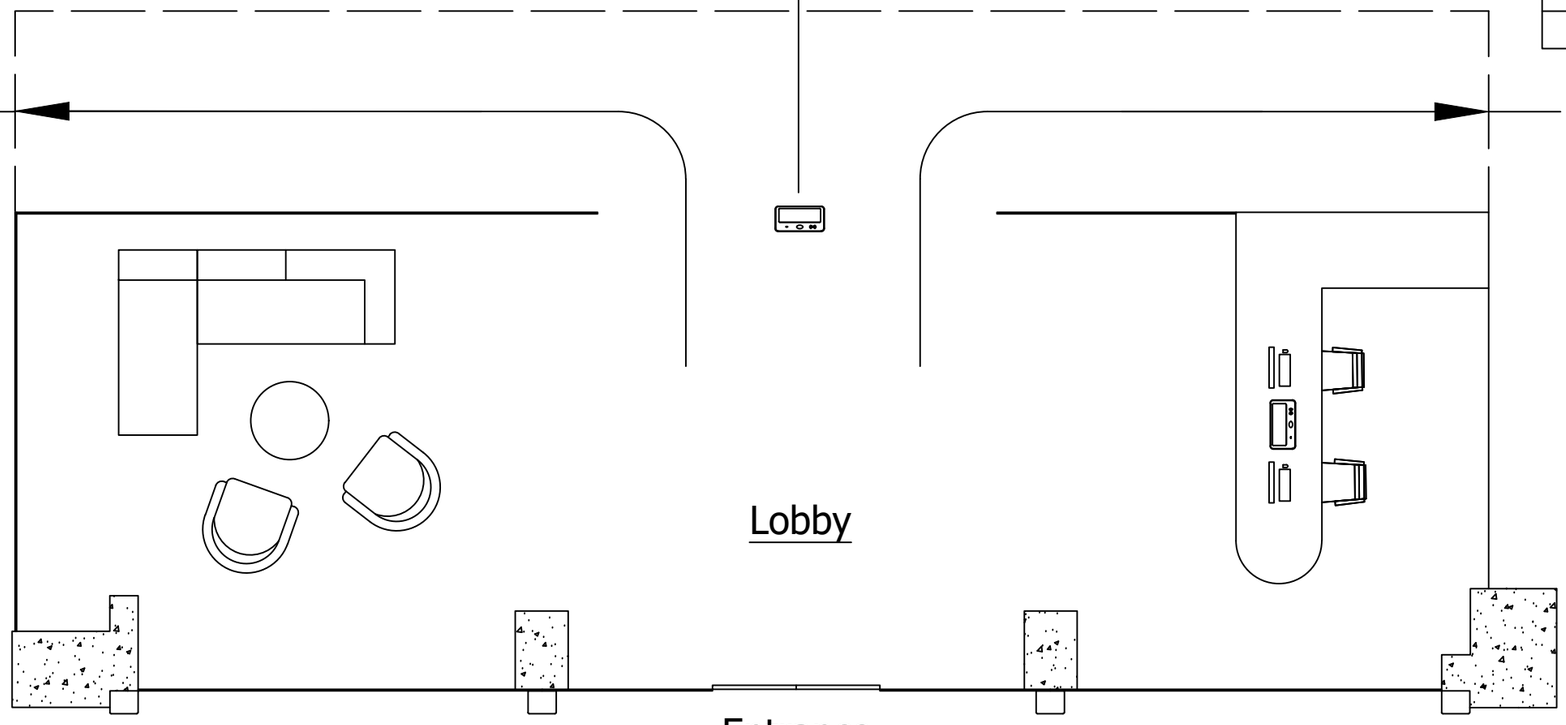


SITE	:	Sunlight House
ADDRESS	:	
	:	MYCO CONTRACTS LTD
CLIENT	:	

JANSA elevators
ELEVATING EXCELLENCE

ALL DIMENSIONS IN MM UNLESS STATED

CHECKED	NOT TO SCALE	Lobby Plan View		
JH		DRG. NO.	Sheet	REV
DRAWN LW	DATE 15/11/2024	664428 - 13	1 of 1	-

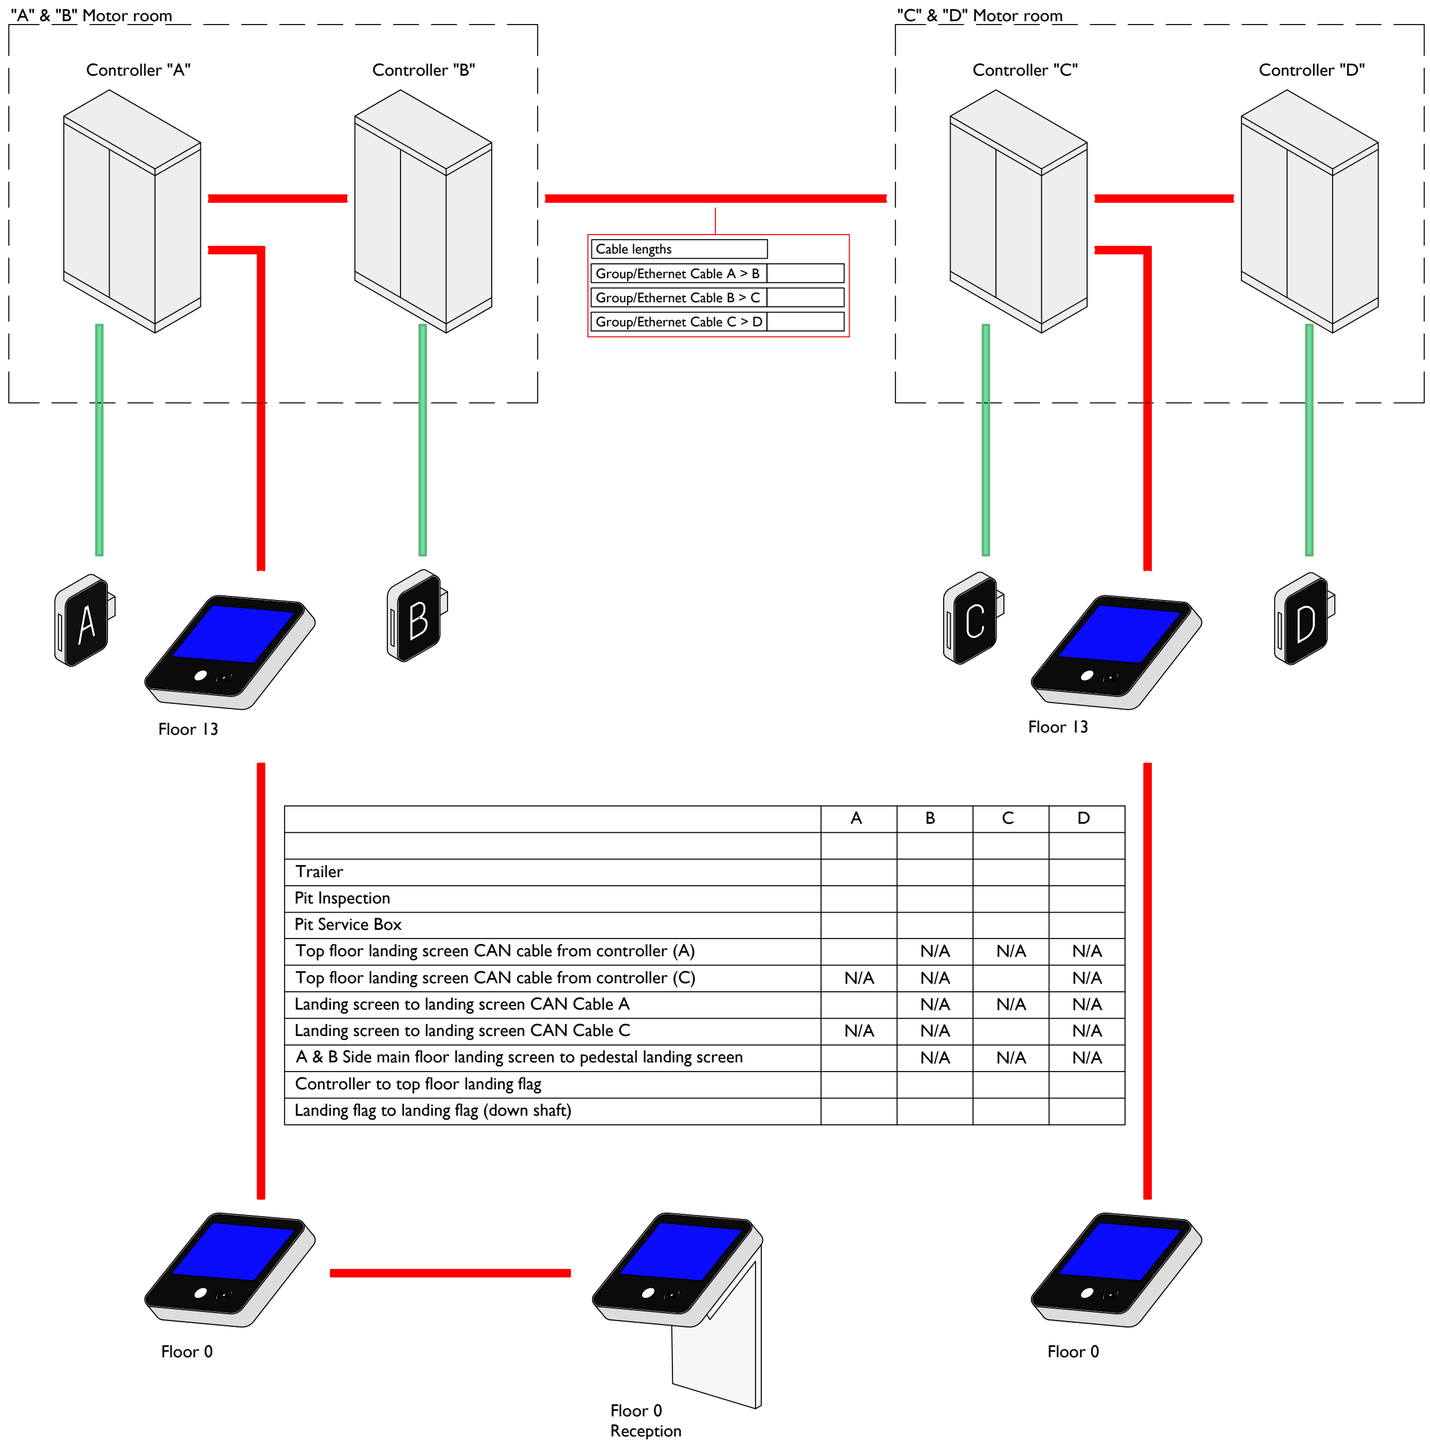

	A	B	C	D
Trailer				
Pit Inspection				
Pit Service Box				
Top floor landing screen CAN cable from controller (A)		N/A	N/A	N/A
Top floor landing screen CAN cable from controller (C)	N/A	N/A		N/A
Landing screen to landing screen CAN Cable A		N/A	N/A	N/A
Landing screen to landing screen CAN Cable C	N/A	N/A		N/A
A & B Side main floor landing screen to pedestal landing screen		N/A	N/A	N/A
Controller to top floor landing flag				
Landing flag to landing flag (down shaft)				

Notes :



Landing LXP HCD Touch screen



KM Landing ID Flag

Can 1 Network (Local)

Can 2 Network (Group)

Kollmorgen
technology simplified.

Title : Hall Call Destination - Overview

Project : Sunlight House, Manchester

Client : ANSA Elevators

REV	DATE	NAME	REVISION DESCRIPTION

DRAWN	LW
DATE	22/11/2024
SCALE	NTS

Drawing No.	664428 - 14 SQ101786-001	REV

REV	DATE	DETAILS	DRAWN

Atkinson Street


New Lifts

Notes:

Existing Timber Architrave To Be Retained

LXP-2030 Destination Call Terminal & Kollmorgen Flag 2030 To Be Installed

Lift Doors To Be Replaced With Brushed Strainless 304 Grade

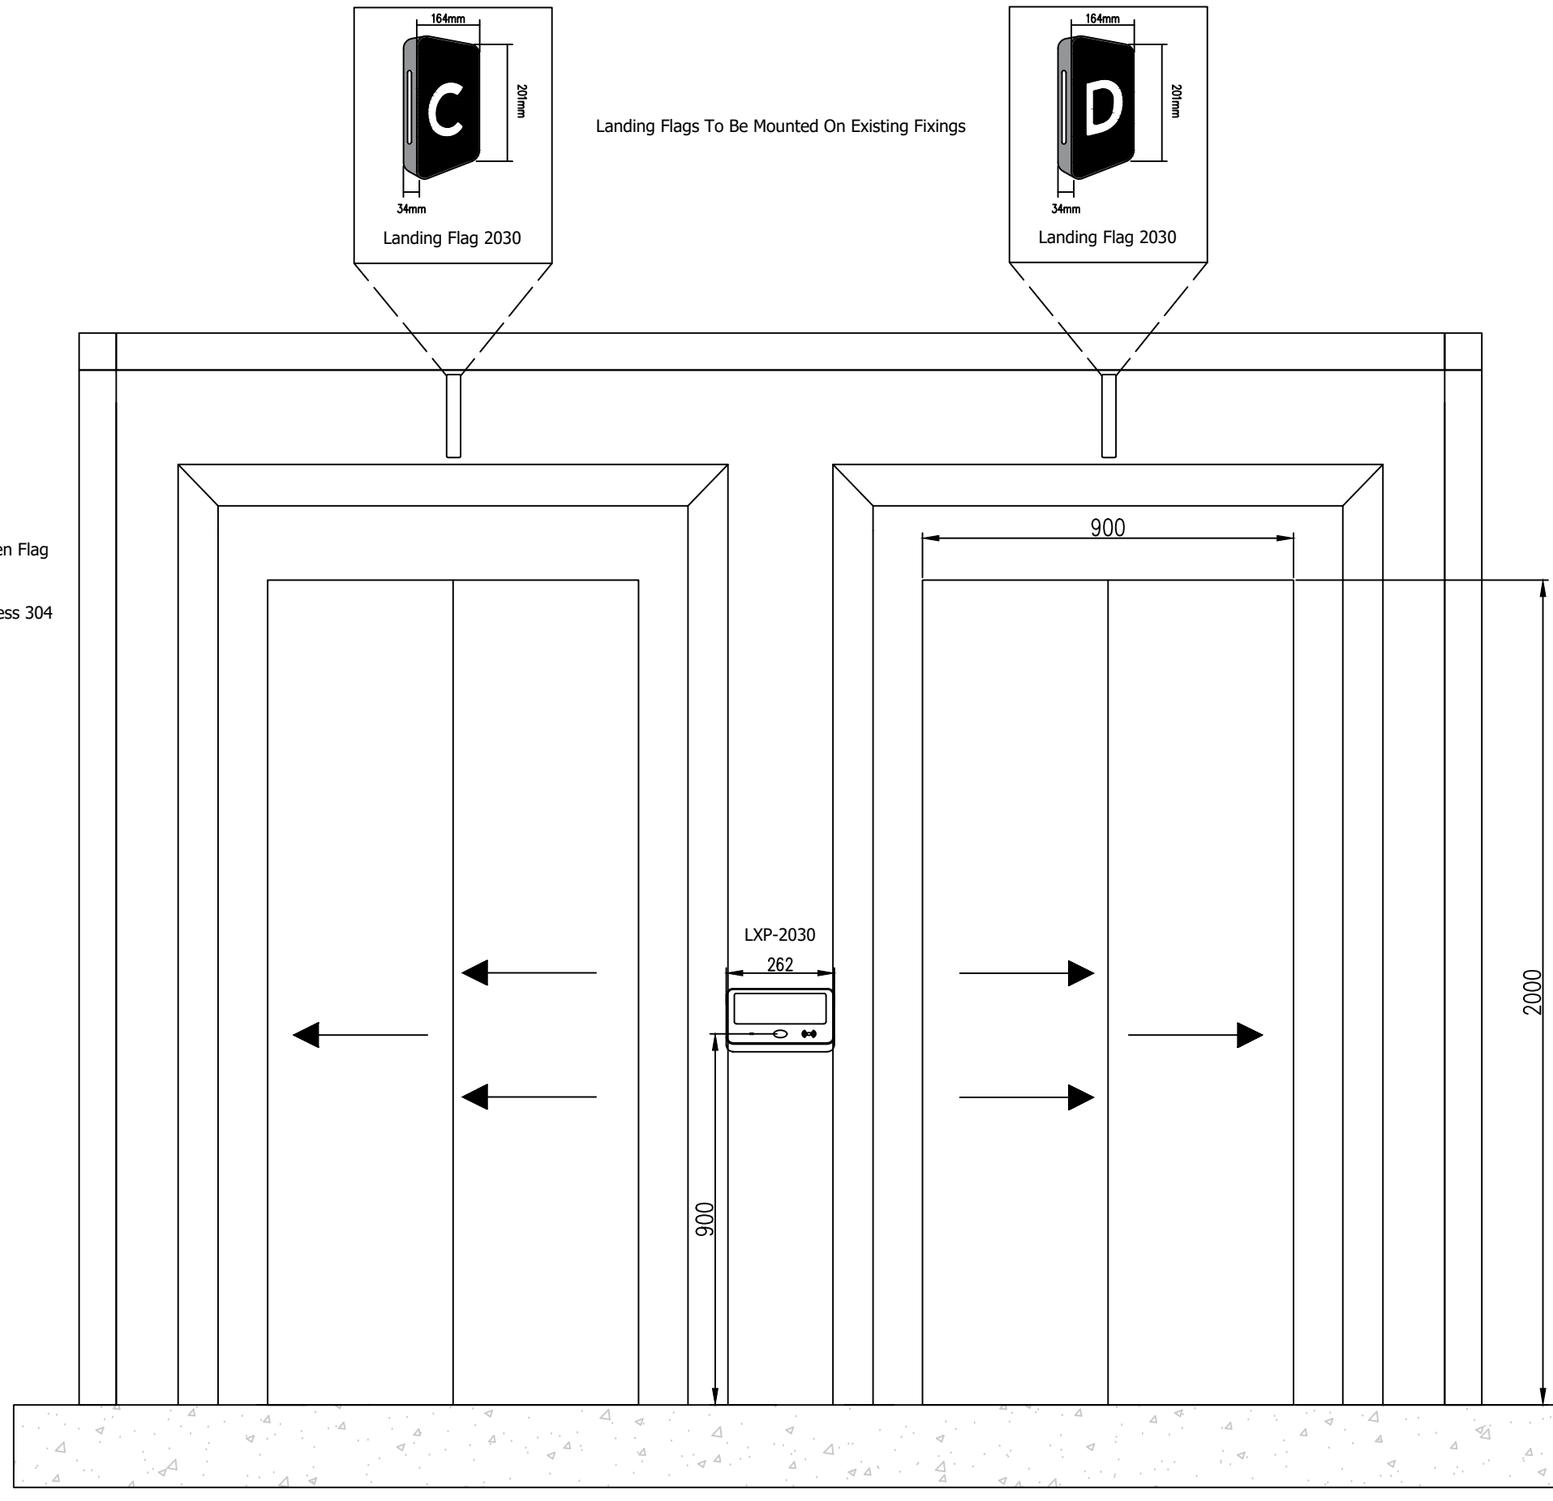

SITE	:	Sunlight House
ADDRESS	:	
	:	MYCO CONTRACTS LTD
CLIENT	:	


JANSA elevators
ELEVATING EXCELLENCE

ALL DIMENSIONS IN MM UNLESS STATED

CHECKED	NOT TO SCALE	Atkinson Street - Entrance Elevation		
JH				
DRAWN	DATE	DRG. NO.	Sheet	REV
LW	15/11/2024	664428 - 15	1 of 1	-

REV	DATE	DETAILS	DRAWN

Lift C

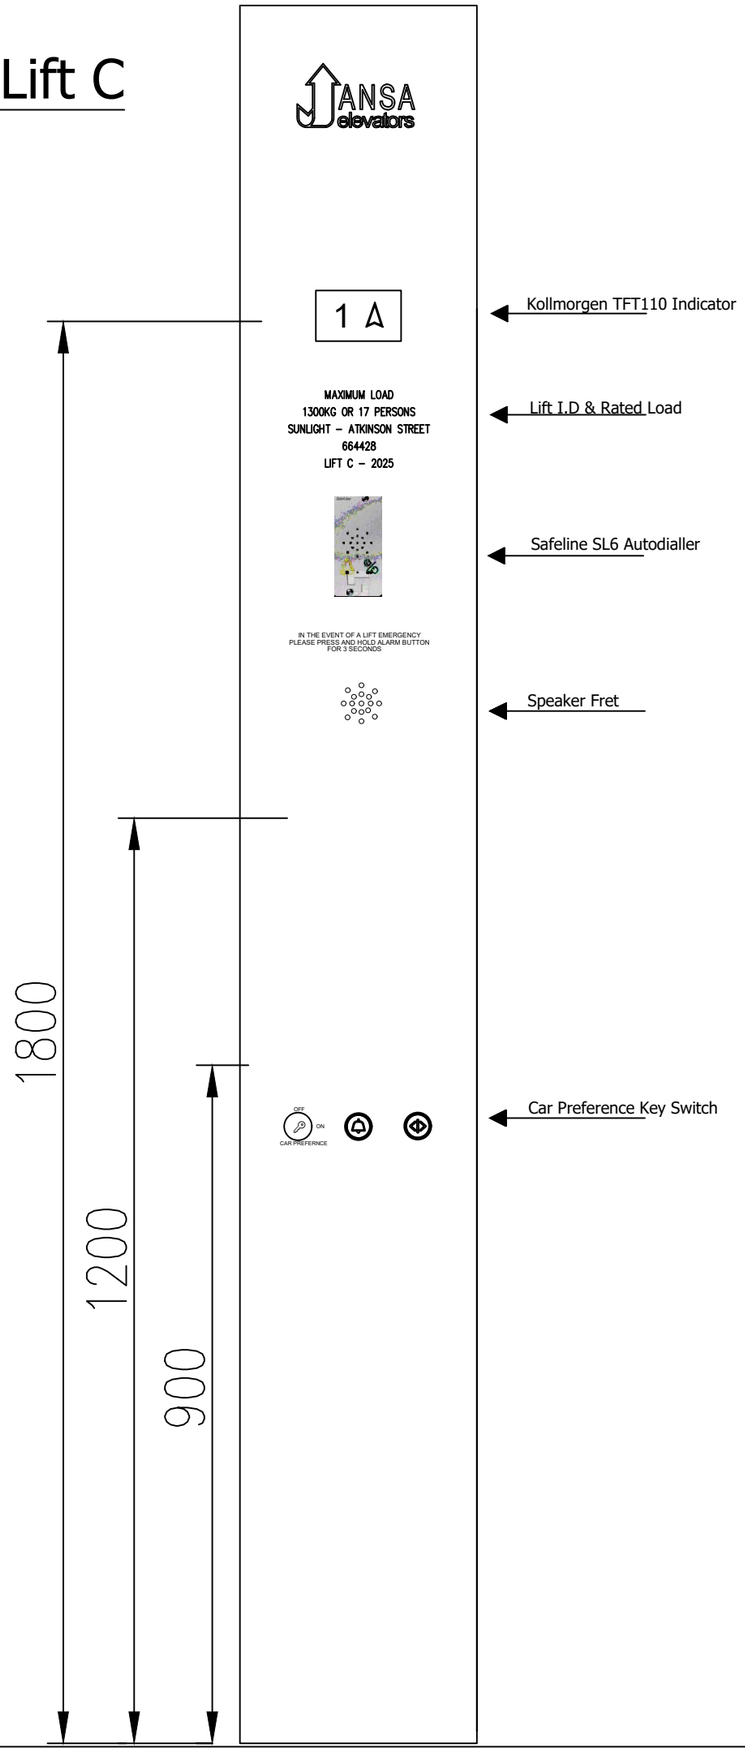

SITE ADDRESS	Sunlight House
CLIENT	MYCO CONTRACTS LTD


ELEVATING EXCELLENCE

ALL DIMENSIONS IN MM UNLESS STATED

CHECKED JH	NOT TO SCALE	Lift C - COP	
DRAWN LW	DATE 07/11/2024	DRG. NO. 664428 - 16	Sheet 1 of 1 / REV -

Lift D

REV	DATE	DETAILS	DRAWN

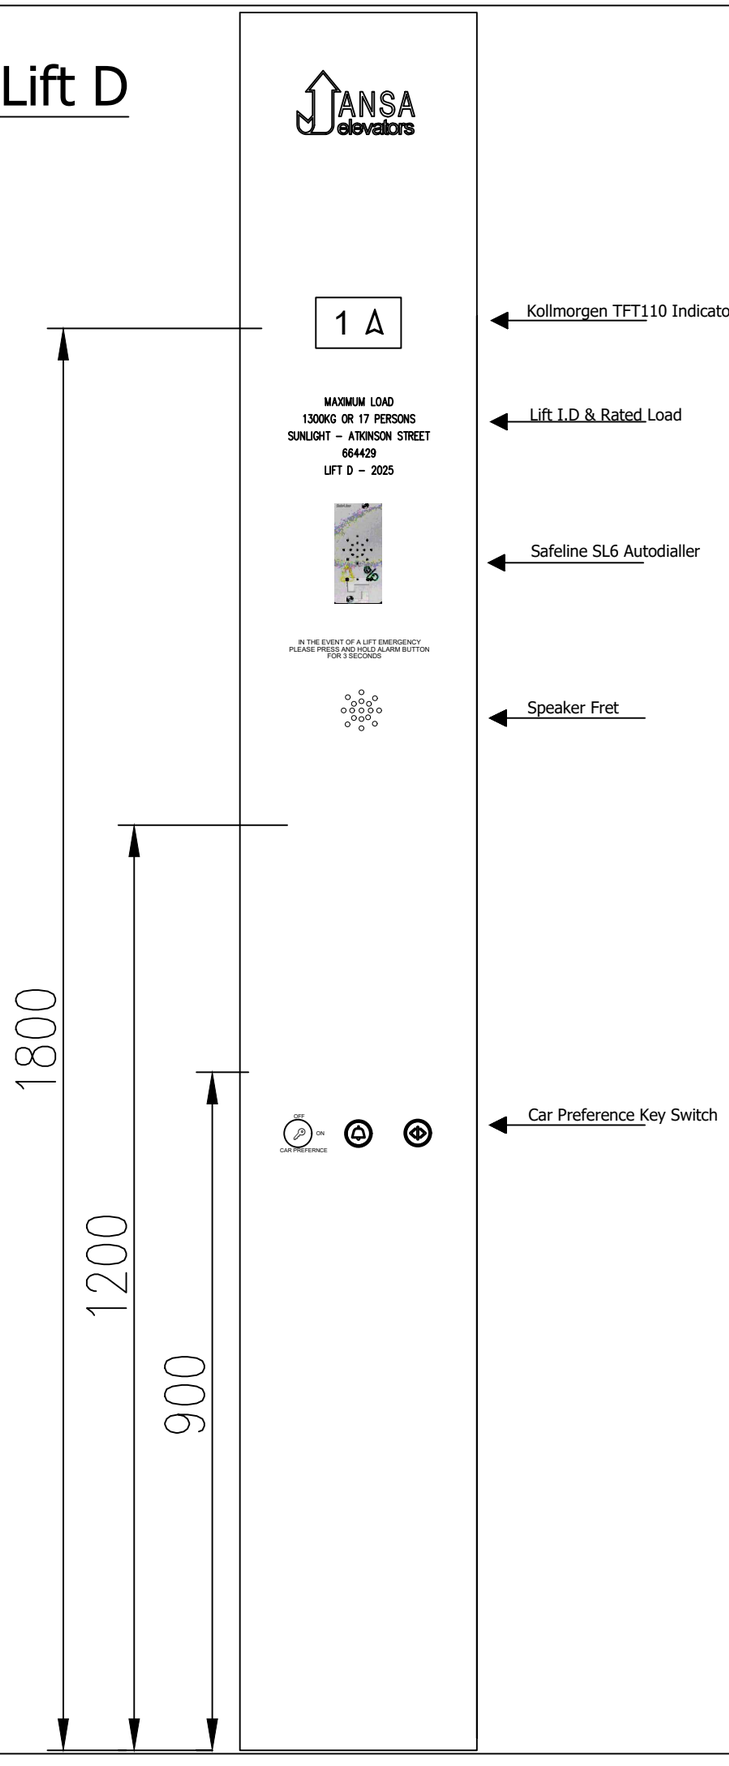

SITE ADDRESS	Sunlight House
CLIENT	MYCO CONTRACTS LTD

ELEVATING EXCELLENCE

ALL DIMENSIONS IN MM UNLESS STATED

CHECKED JH	NOT TO SCALE	Lift D - COP	
DRAWN LW	DATE 07/11/2024	DRG. NO. 664429 - 17	Sheet 1 of 1 / REV -