




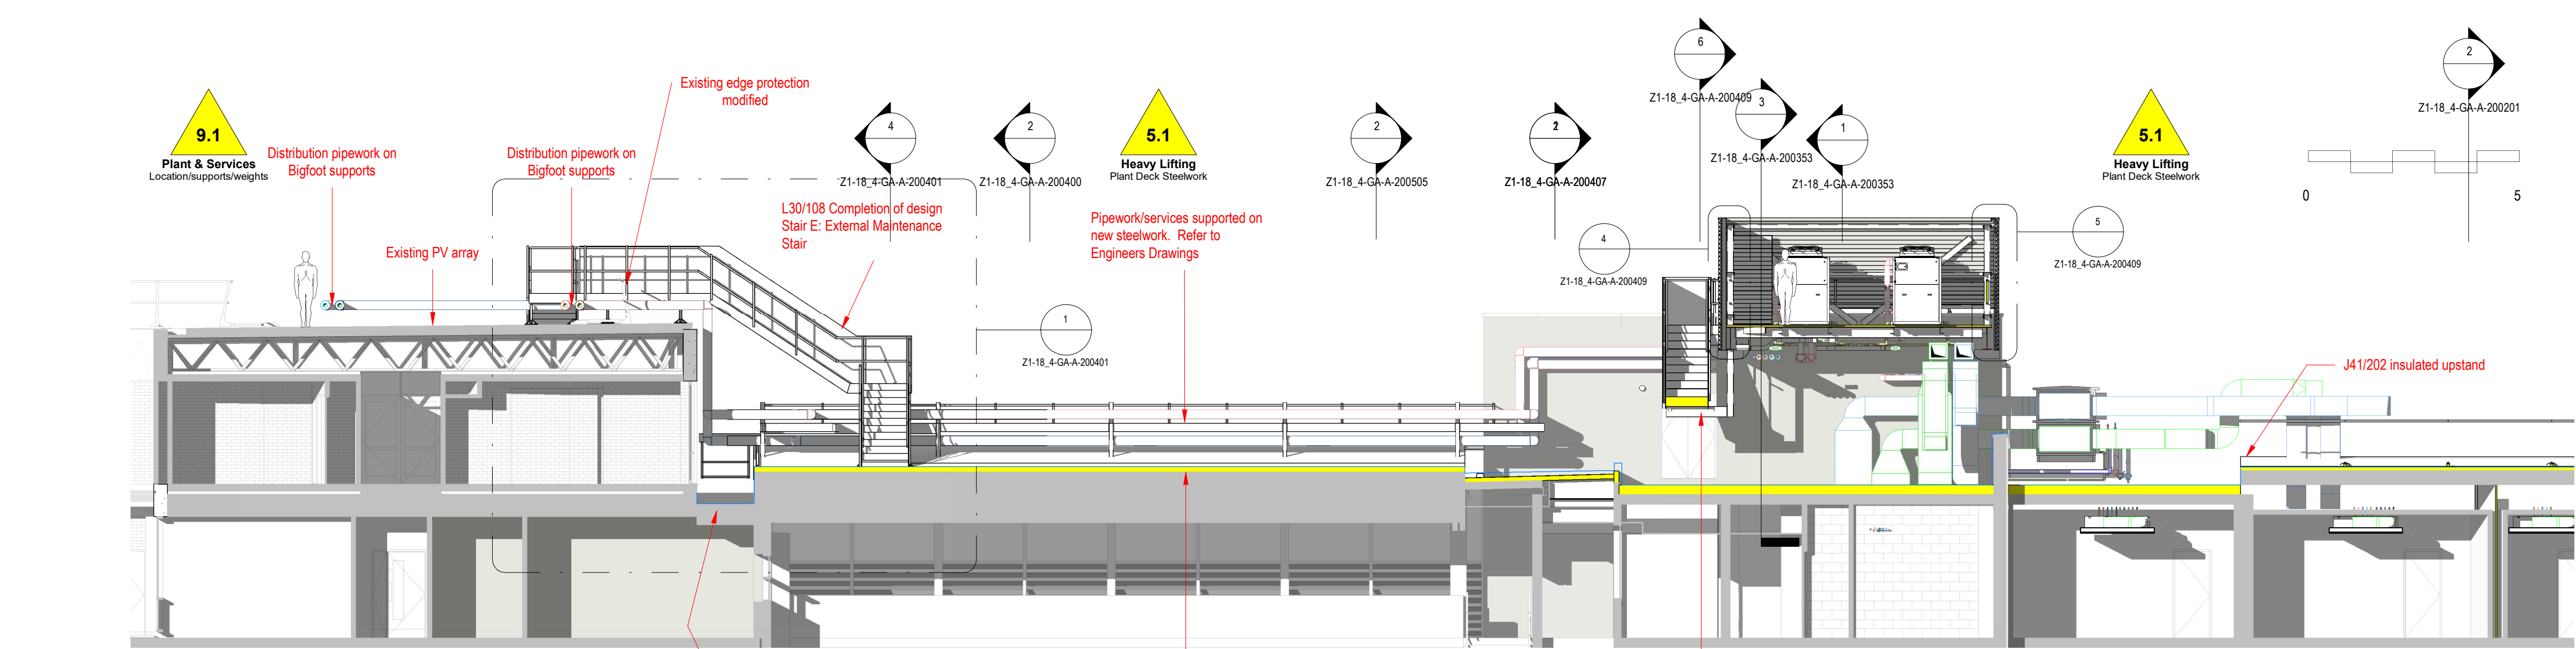

1 **18-4 Section BB-1**
1 : 100

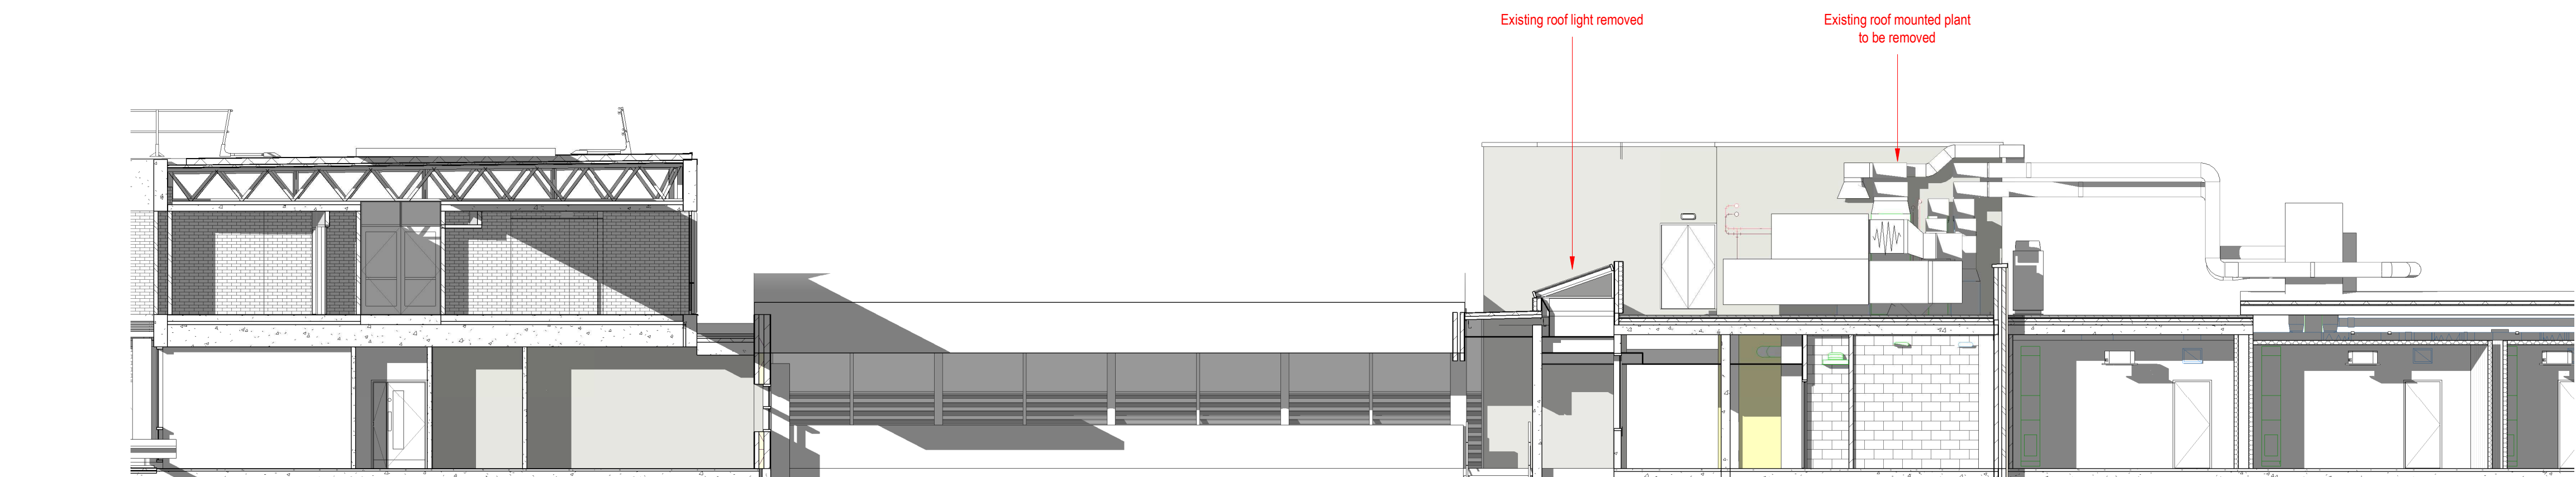

3 **Existing Section BB-1**
1 : 100

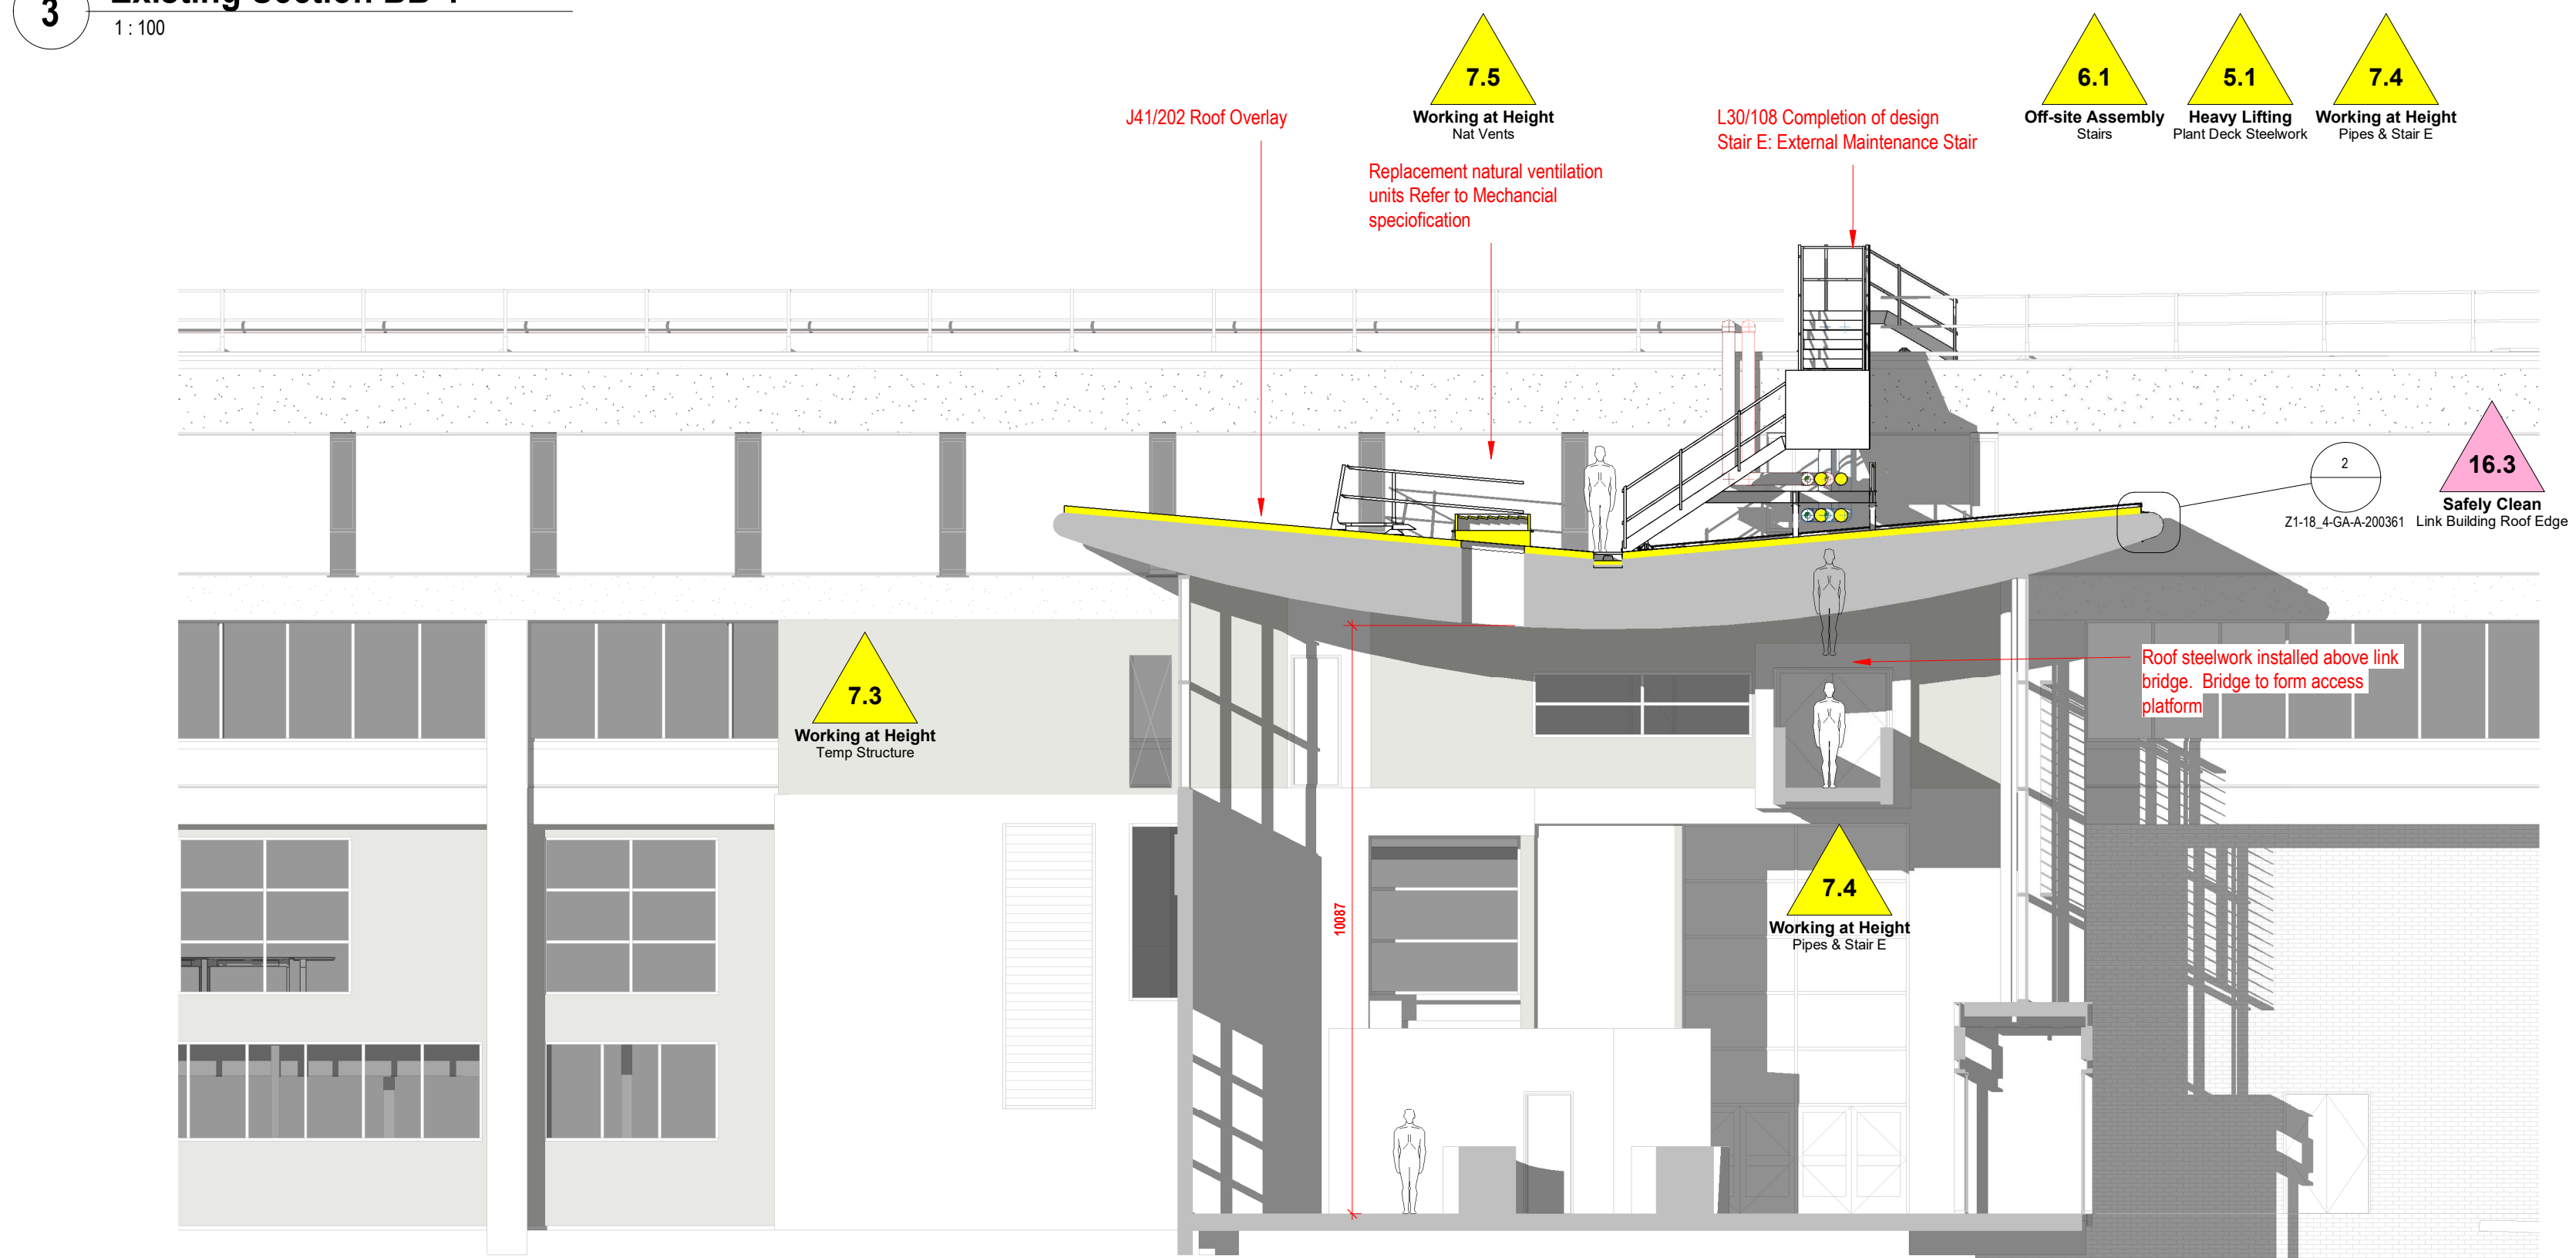

2 **18-4 Section L3_1**
1 : 100

- 14.1**
Fire Strategy
No Roof Fire Escape
- 15.1**
Misc
Roof Exposure
- 15.2**
Misc
Weather Conditions
- 15.3**
Misc
Seagulls

IAN PALMER ARCHITECTS SHALL HAVE NO RESPONSIBILITY FOR ANY USE MADE OF THIS DOCUMENT OTHER THAN FOR THAT WHICH IT WAS PREPARED AND ISSUED.

ALL DIMENSIONS SHOULD BE CHECKED ON SITE.

DO NOT SCALE FROM THIS DRAWING

ANY DRAWING ERRORS OR DIVERGENCIES SHOULD BE BROUGHT TO THE ATTENTION OF IAN PALMER ARCHITECTS AT THE ADDRESS SHOWN BELOW.

BEFORE WORK COMMENCES DRAWINGS SHALL BE READ IN CONJUNCTION WITH ALL RELEVANT INFORMATION INCLUDING: DESIGN RISK MANAGEMENT TOOLKIT (DRM)001 & 002

NOTES

Refer to Design Risk Management Toolkit P230721(DRM)A001

- Significant Design Risk (SDR)
- Significant Workplace Design Risk (WDR)

DRM & WDR
1 : 50

C04 ASHP enclosure	ICP	ICP	19.12.24
C03 Services updated	ICP	ICP	23.07.24
C02 Stair A1 omitted	ICP	ICP	10.06.24
C01 Construction Issue	ICP	ICP	03.06.24
C01 Construction Issue	ICP	ICP	03.06.24
P03 DRM Added	ICP	ICP	19.04.24
P02 Fire Escape added	ICP	ICP	10.04.24
P01 First issue	ICP	ICP	14.03.24

REVISION	DESCRIPTION	DRAWN	CHECKED	DATE
----------	-------------	-------	---------	------

001	1			
-----	---	--	--	--

CLIENT

IAN PALMER ARCHITECTS

Haweswater
Moss Lane
Silverdale
Carnforth
Lancashire
LA5 0SS

Info@ianpalmerarchitects.com
www.ianpalmerarchitects.com

PROJECT TITLE
Royal Northern College of Music

P000001

DRAWING TITLE	SCALE
Sections	As indicated
DATE FIRST ISSUED	14.03.24

DRAWING NO.	REVISION
PR1-IPA- Z1-18_4-GA-A-200400	C04