


Notes :-
Do not scale from this drawing .

All dimensions to be checked on site prior to the commencement of works.

All work & drainage to be to the entire satisfaction of the local authority , statutory undertakings & in accordance with the current building regulations.

Any drains passing under building to be exposed & encased in 150mm conc.

All structural timber is to be stress graded

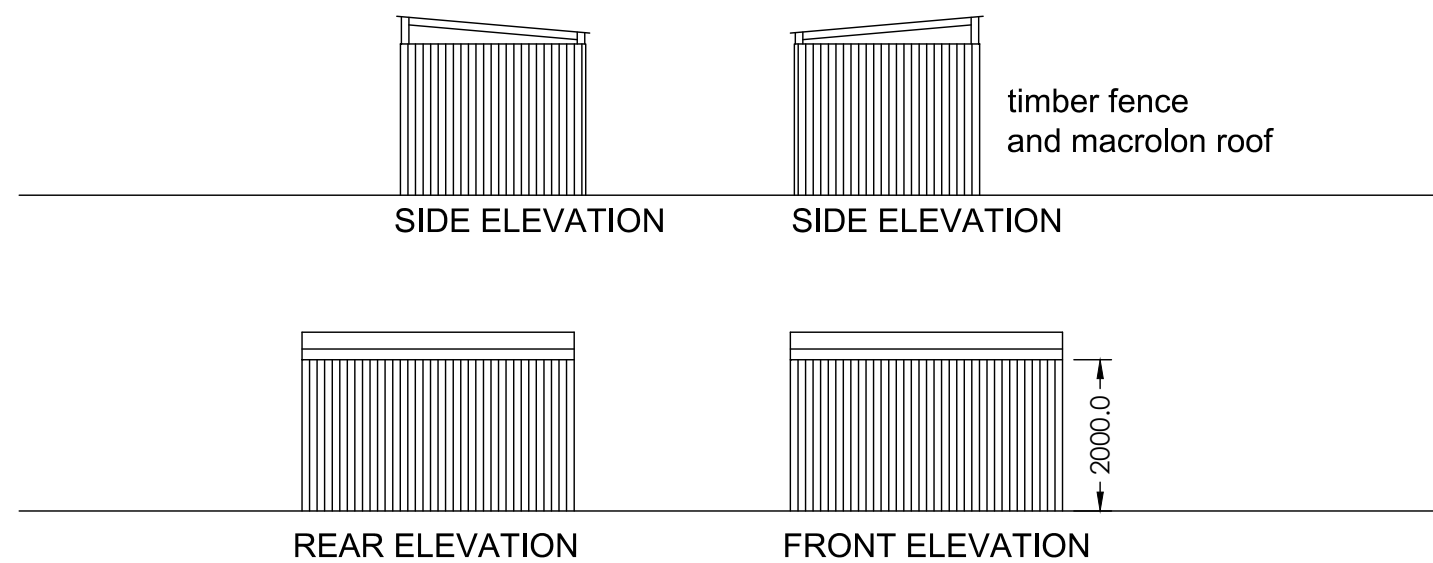

Rev.		By	Date



Chartered Architects & Interior Designers

1 Cranleigh Avenue
Stockport
SK4 3 PZ

Tel : 07581 056 056

Site
Clifton Street
Manchester

Title	Cycle Storage Elevations
-------	--------------------------

Project Manager/ Checked	Drawn By	Scale NTS@ A3	Date 0424
Arch./Des.	Drawing Number F01/CS/08		Rev.