



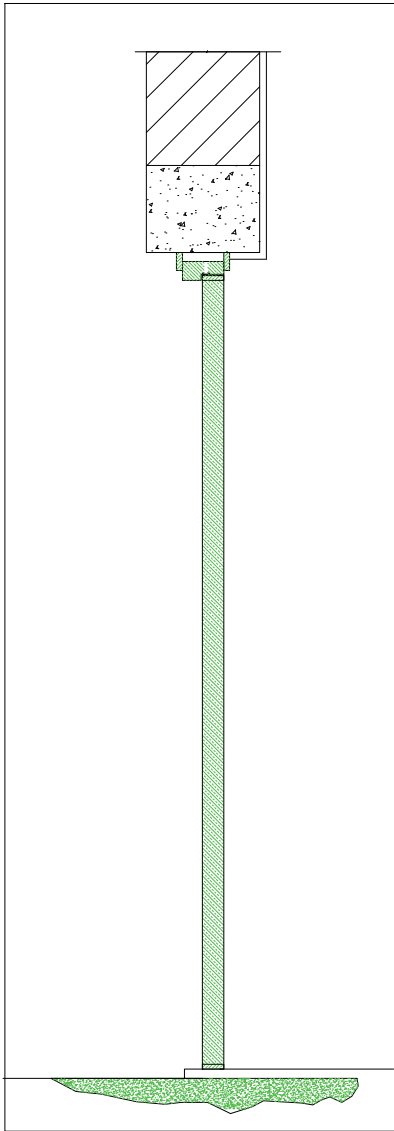

PANEL CROSS SECTION

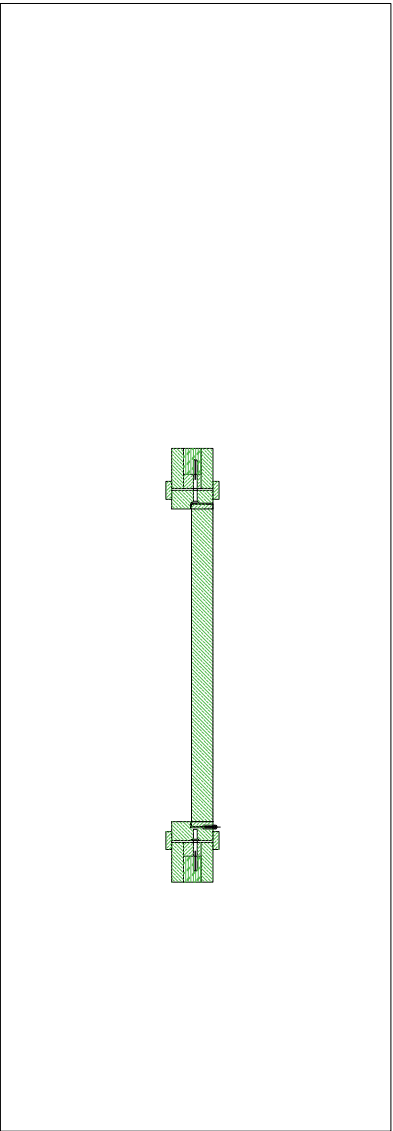

HEAD CROSS SECTION



DOOR PROPOSAL RAL 9011

Client: THE RIVERSIDE GROUP
Project: CASTLEFIELD
Drawing: PROPOSED DOOR (NO FANLIGHT)
Job Ref: 4379-07-23 **Drawing No:** 17 (REVA) **Rev:**
Scale: 1:20@A4 **Drawn:** AT **Checked:** RR **Date:** NOV 2024



PROPOSED DOOR