


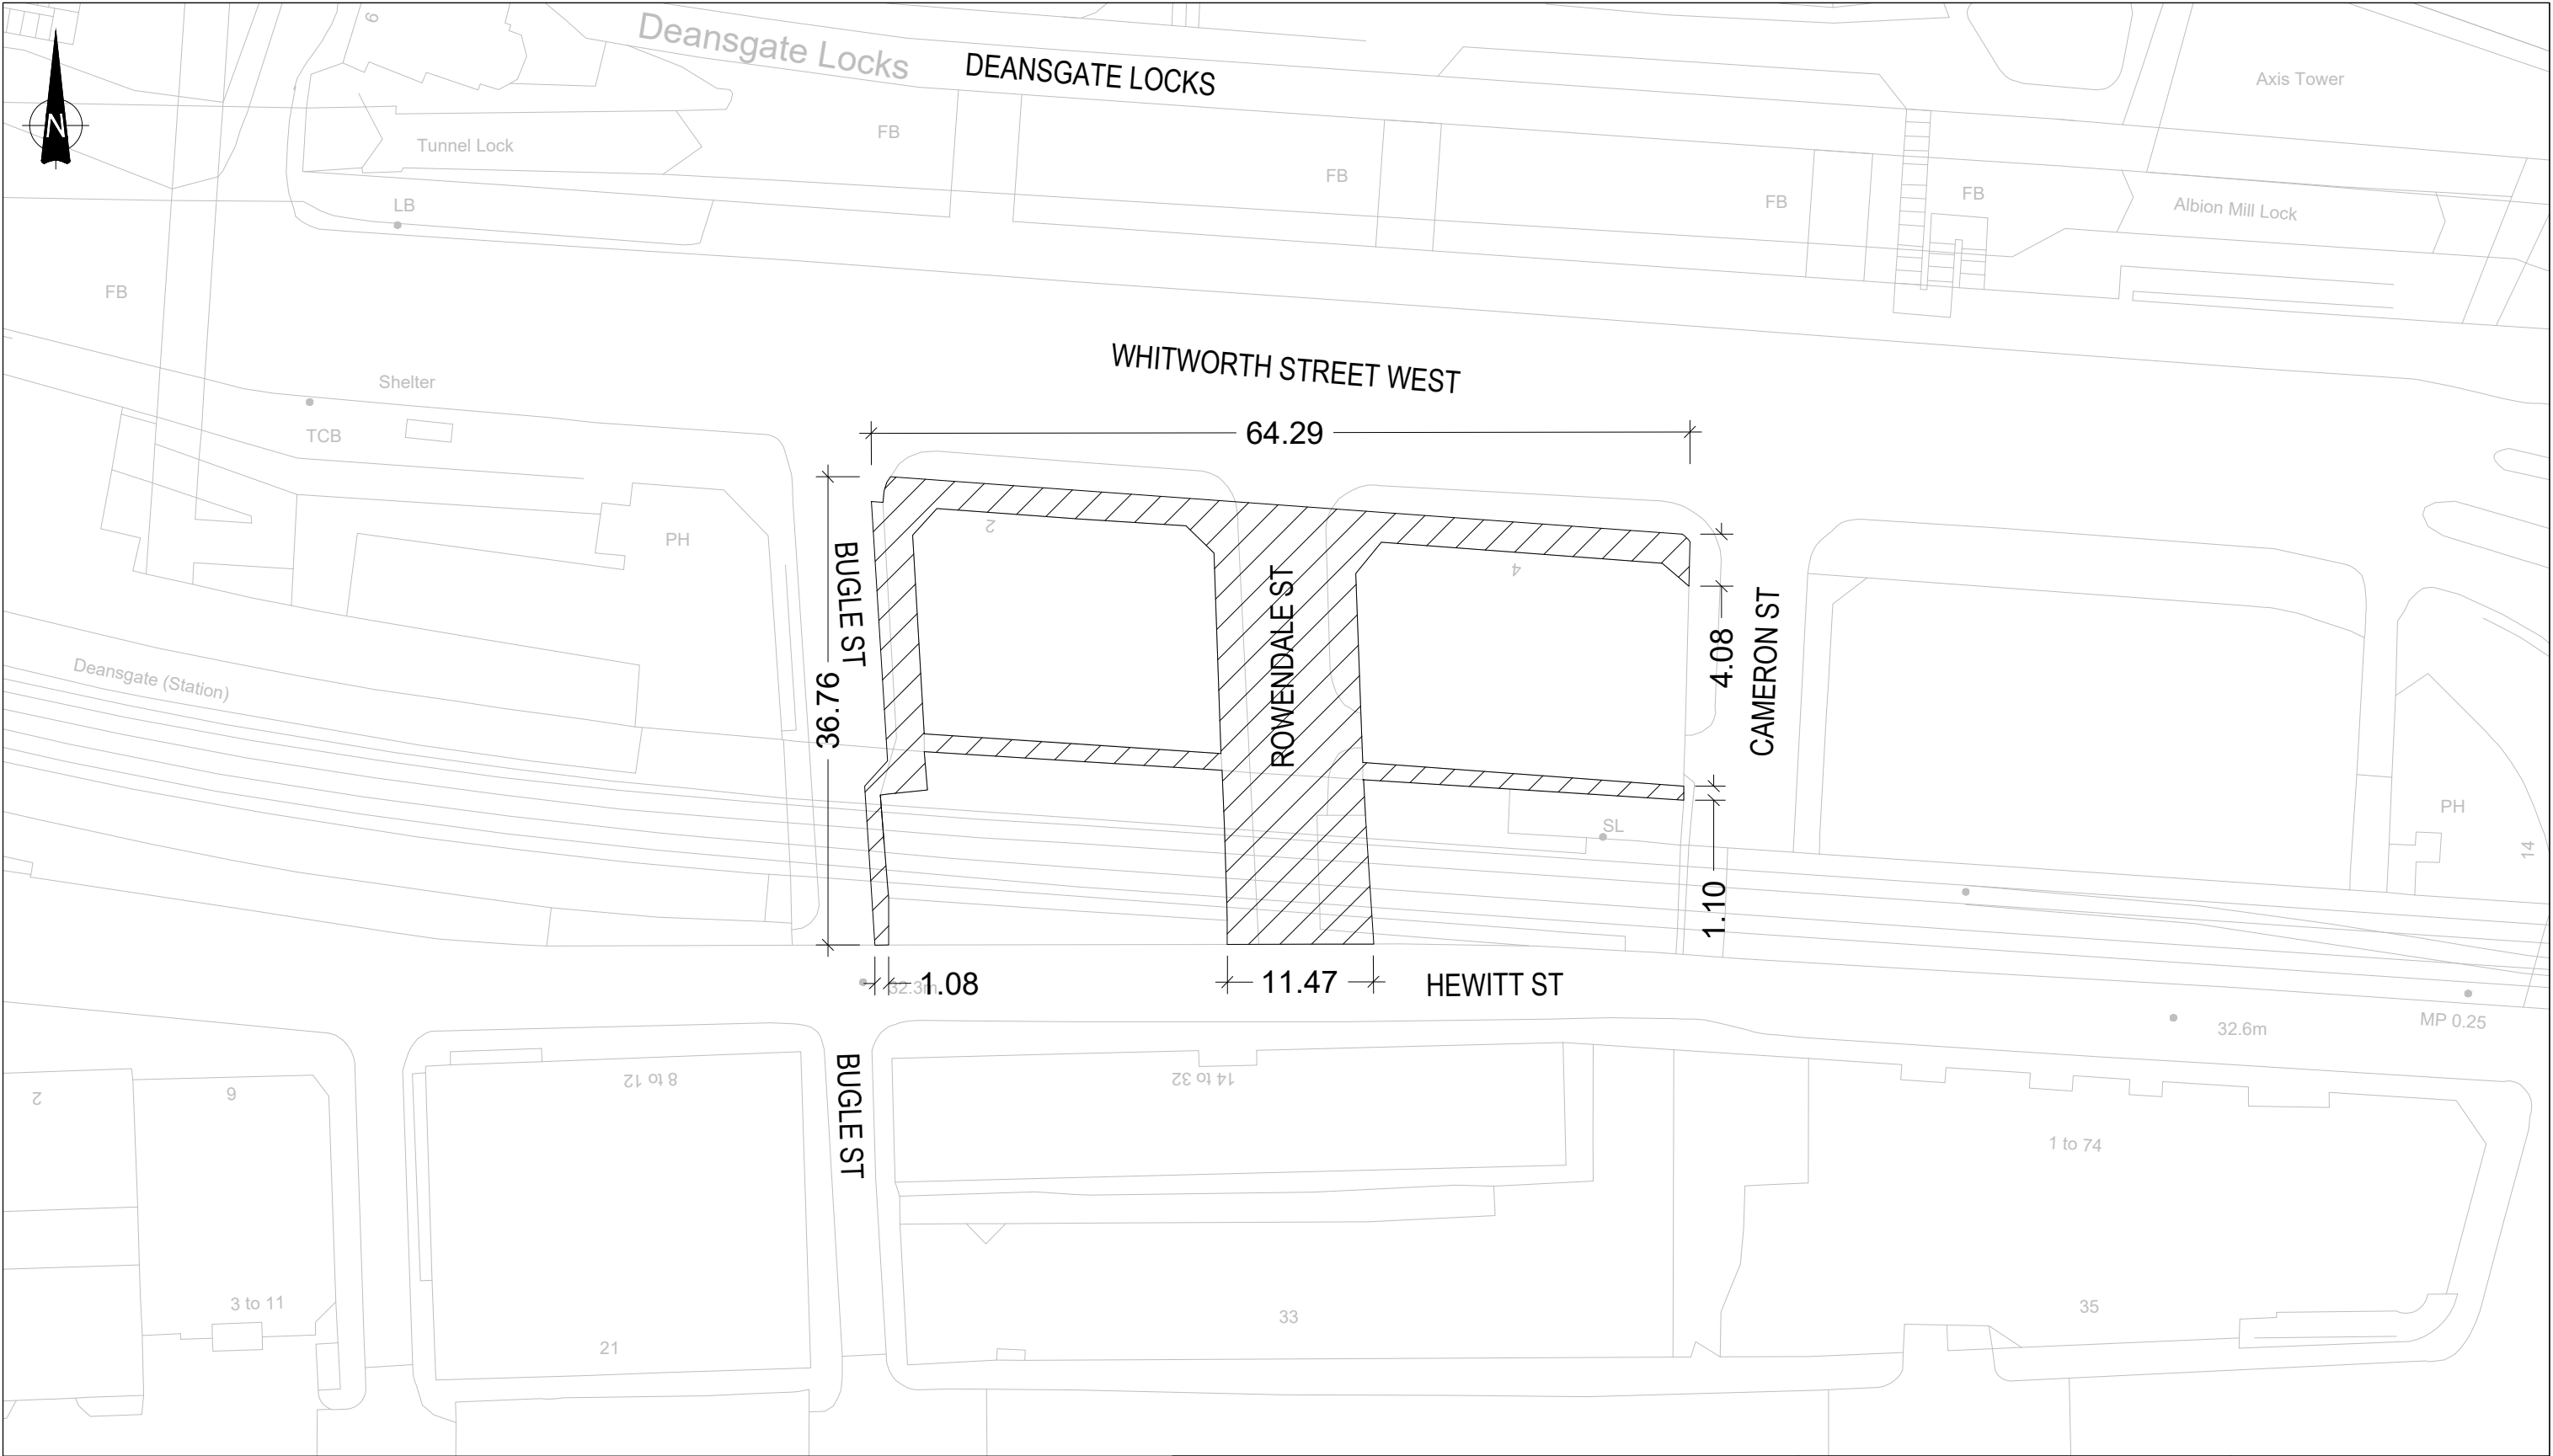

KEY:

AREA TO BE STOPPED UP

GENERAL NOTES:

1 - INDICATIVE DIMENSION AND EXTENTS OF ADOPTED HIGHWAY ON BUGLE STREET BASED ON OS AND MCC'S ADOPTED HIGHWAY RECORDS (2024)

P05	Extents updated	13/12/24	DD	CP
P04	Extents updated	20/11/24	DD	CP
P03	Extents updated	26/09/24	MQ	CP
P02	Extents updated based on revised planning boundary	08/07/24	JM	DD
Rev:	Description:	Date:	By:	Chkd:

Curtins

Merchant Exchange, 17-19 Whitworth Street West, Manchester, M1 5WG
0161 236 2394
manchester@curtins.com
www.curtins.com

Civils & Structures • Transport Planning • Environmental • Infrastructure • Geotechnical • Conservation & Heritage • Principal Designer
Birmingham • Bristol • Cambridge • Cardiff • Douglas • Dublin • Edinburgh • Glasgow • Kendal • Leeds • Liverpool • London • Manchester • Nottingham

Project:
2 - 4 WHITWORTH STREET WEST BTR

Drg Title:
STOPPING UP ORDER
EXTENTS

Project No - Originator - Function - Spatial - Form - Discipline - Number

85996 - CUR - XX - 00 - D -TP- 06001

Status:
PRELIMINARY

Drawn By JM

Checked By DD

Designed By JM

Date 01/07/24

Scales @ A3

1:500

Revision

P05

\\ma-ls-1\Projects\085001 - 086000\085996 - 2-4 Whitworth Street West BTR\Q4-Production\4A-Models-Drawings\TP\CAD\061