
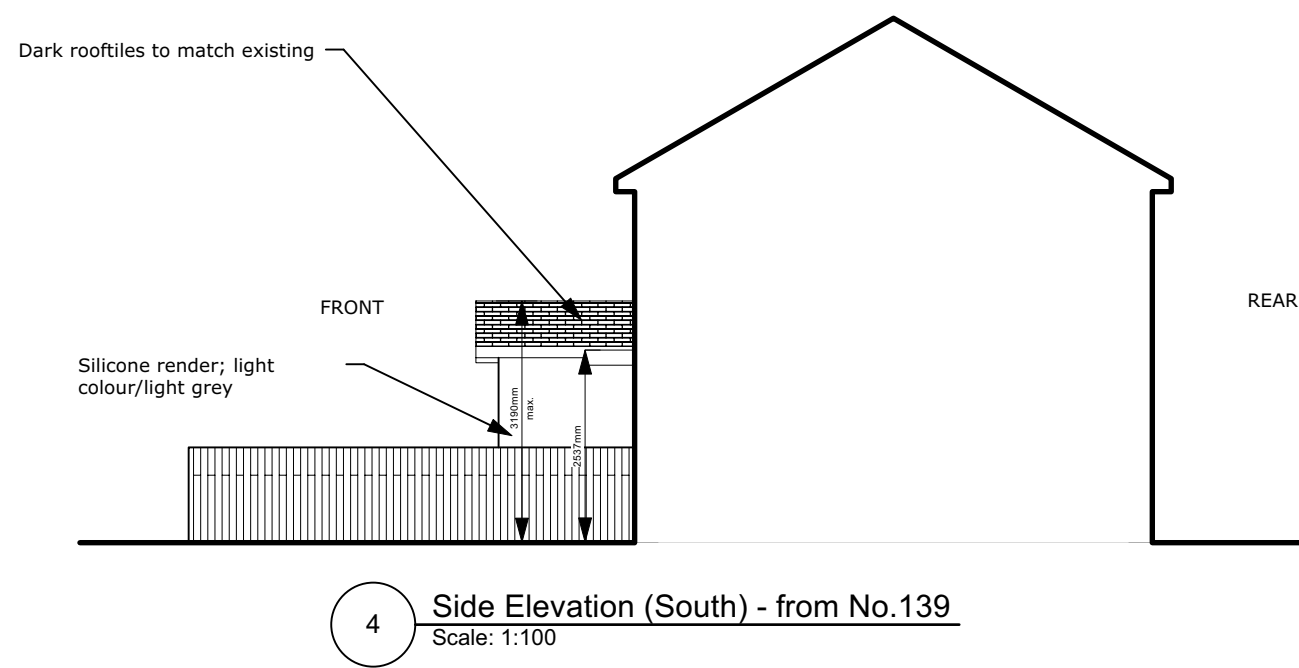
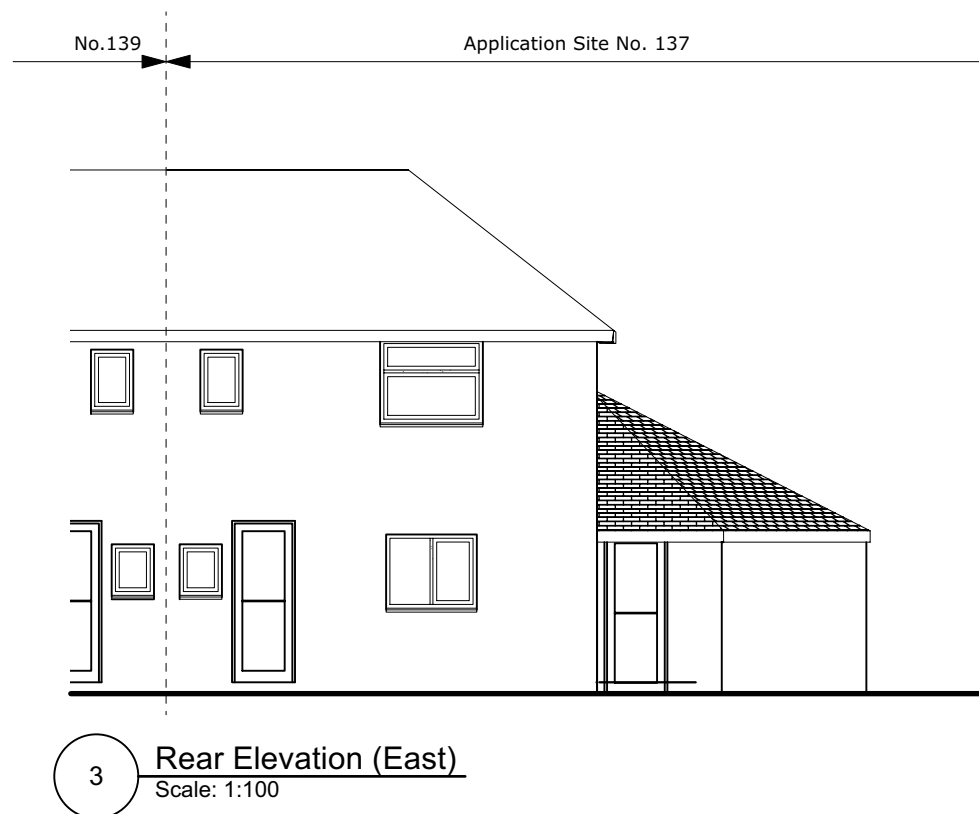
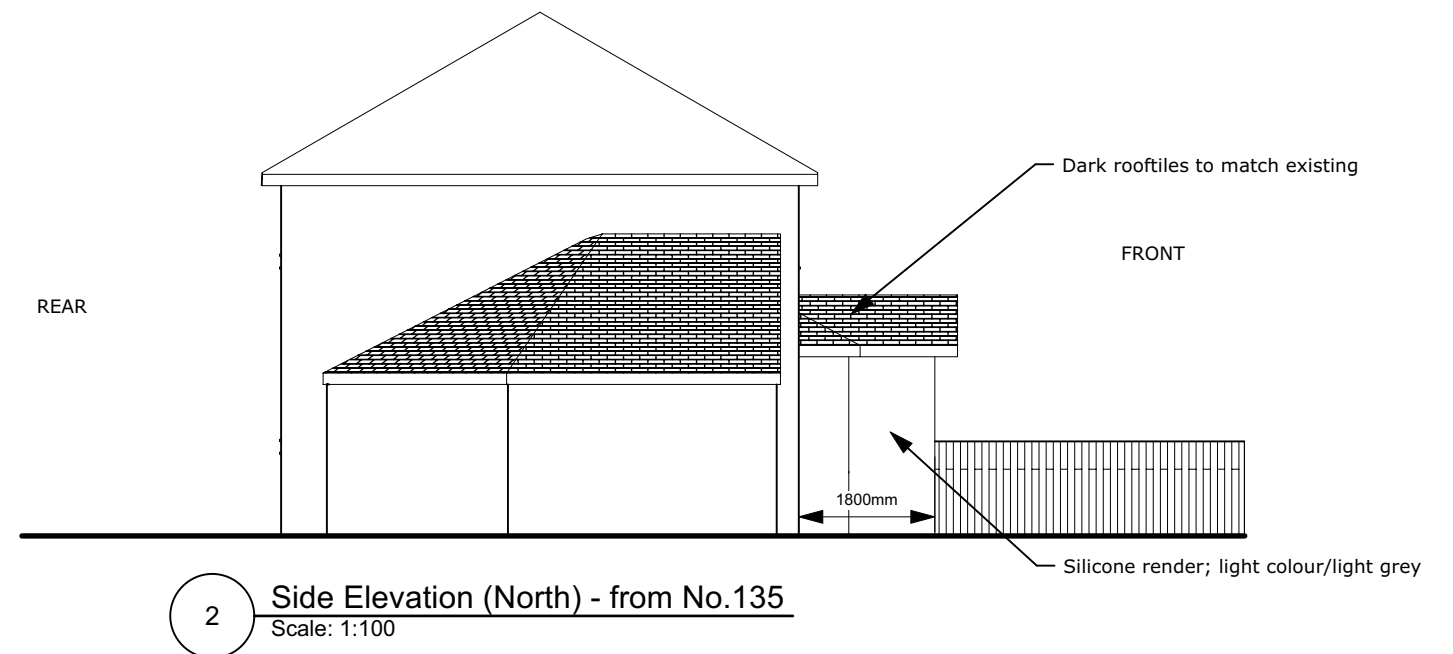


0 1 2 3 4 5M

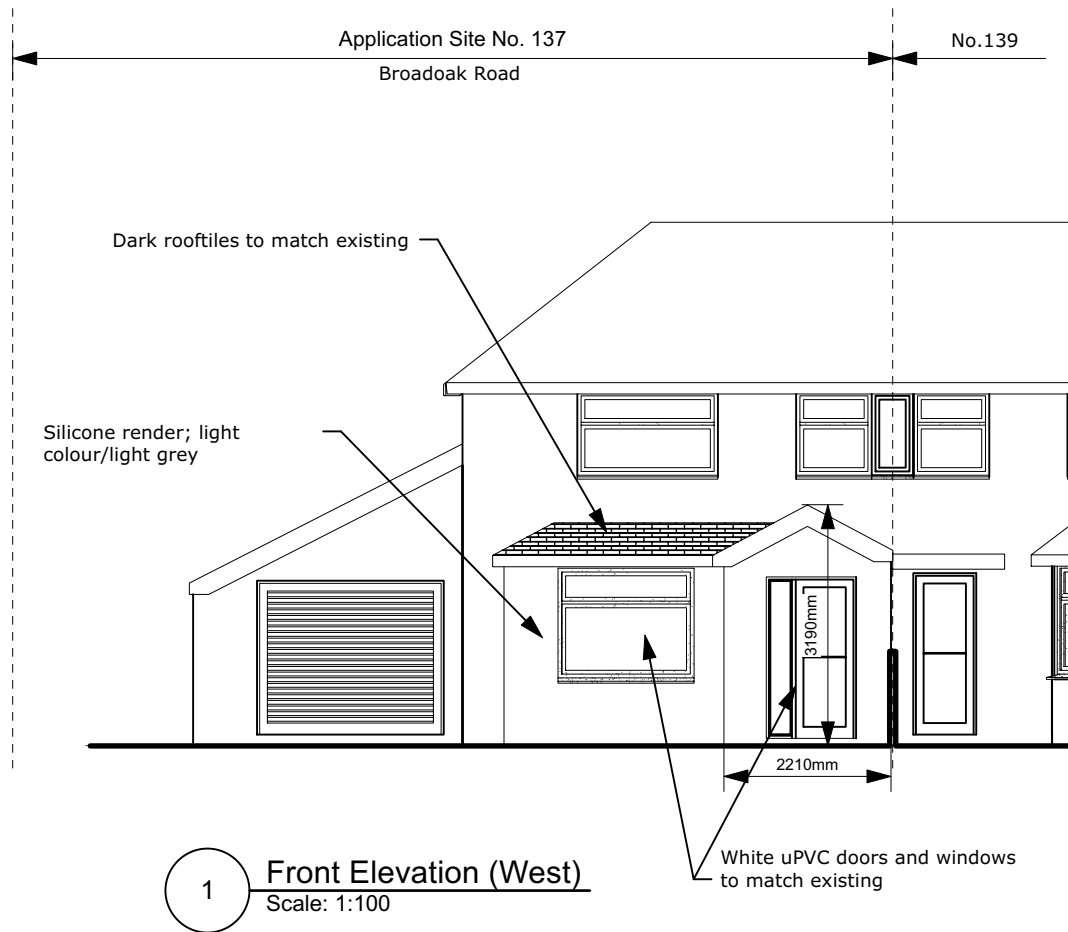

P2 11/12/2024 Updated / Size reduced revisions:
All dimensions and areas are approximate and are to be verified on site. Do not scale.
Purpose of issue:
For Planning Submission
Architect:
Blazej Zemleduch
RIBA Chartered Architect
ZEMLEDUCH DESIGN - ARCHITECTS
contact@zemleduch.com 07511442336 www.zemleduch.com
Project Title:

137 Broadoak Road, Wythenshawe,
M22 9PW, Manchester

Drawing No:
3440-ZZ-00-ZZ-DR-A-00200

Drawing title:
Proposed Elevations

Status:	Rev:	Scale:
3440	S2	P2

1:100@A3