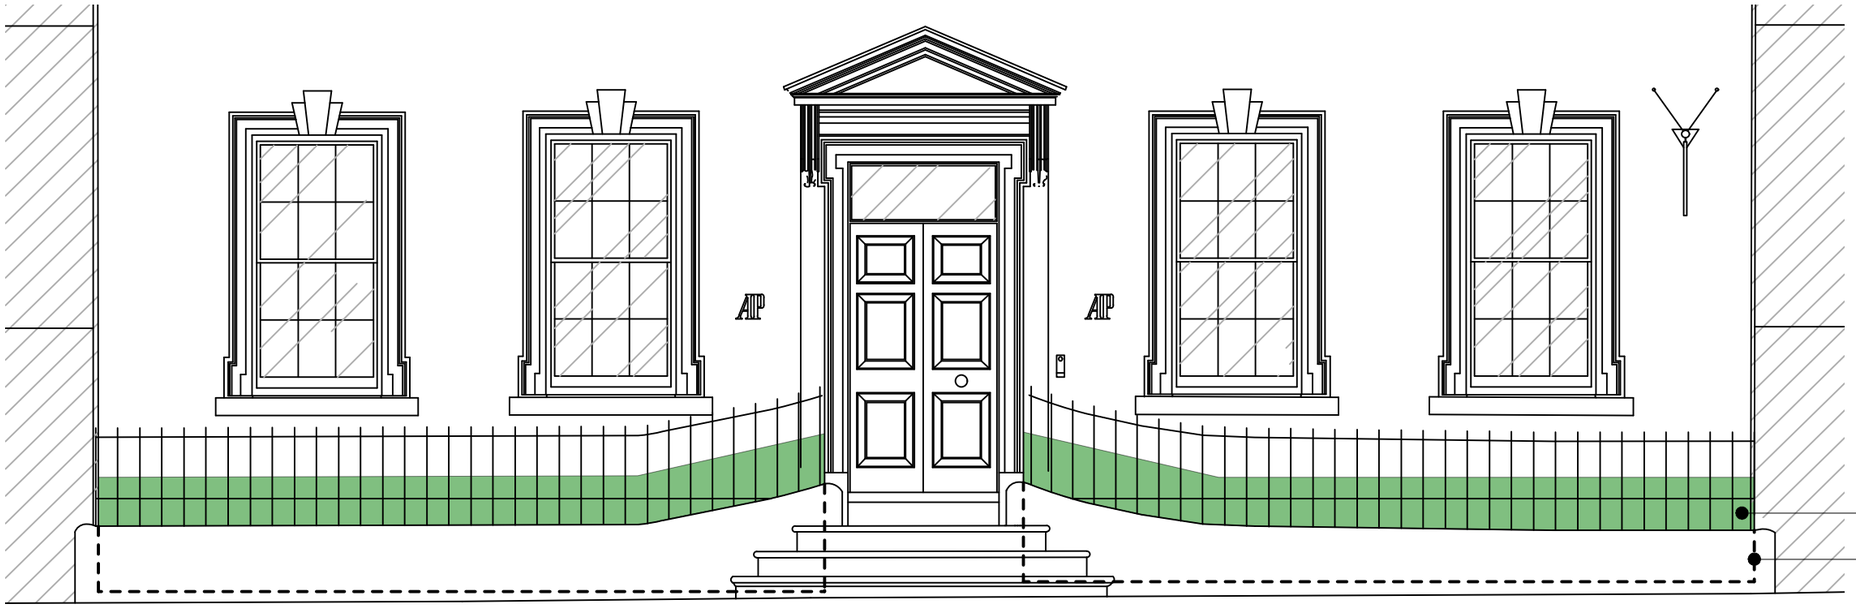

FRONT ELEVATION

Plant Schedule		
Latin Name	**National Plant Specification**	**Qty**
Shrubs		**36**
Buxus Sempervirens	RB, Ht 50cm	36
Total		**36**

Buxus Sempervirens hedge (400mm high by 300mm wide).

Dashed lines either side of entrance steps denote GRP planter liners as per 3d illustrations below.
All planter liners to be of a height that follows the top edge of existing rendered plinth wall to an approximate depth of 450mm.

Build up of planting medium in liners to be a 100mm Leca drainage material, geotextile membrane, and 300mm of Certified topsoil.

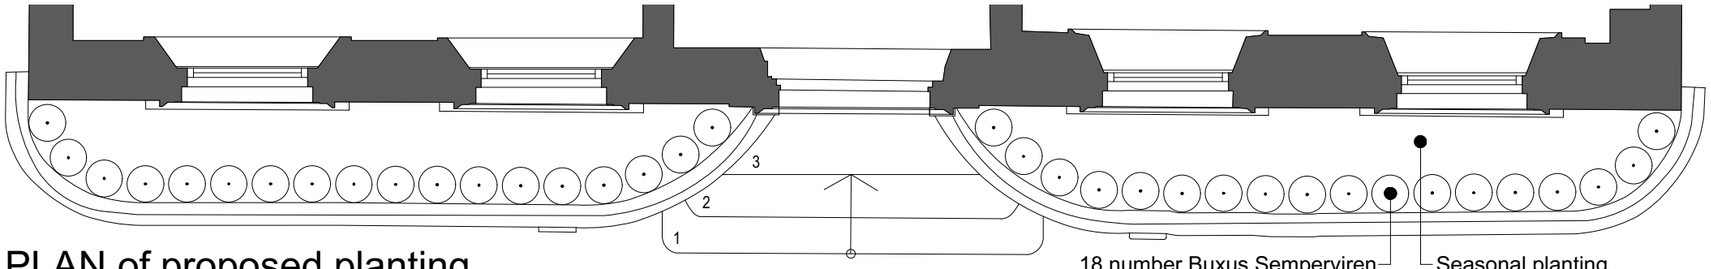

PLAN of proposed planting to front lightwells

18 number Buxus Semperviren to each lightwell.

Seasonal planting to each lightwell.

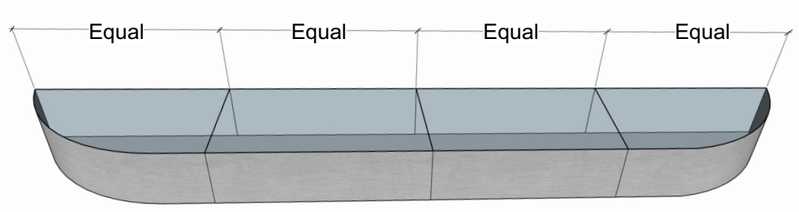

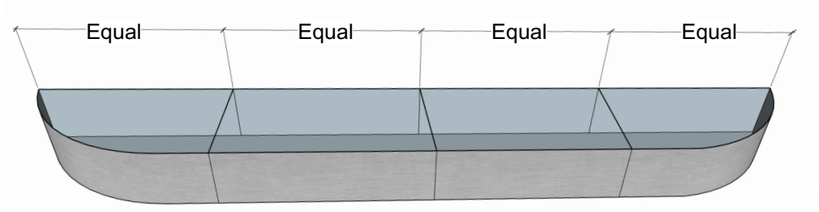

3D ILLUSTRATION of GRP planter liners

STUART CRAINE

Stuart Craine Ltd.
Scale Space
58 Wood Lane
London W12 7RZ
t 020 8969 3553 e info@stuartcraine.com
www.stuartcraine.com

Rev	Date	Details
E		
D		
C		
B		
A		

Notes:

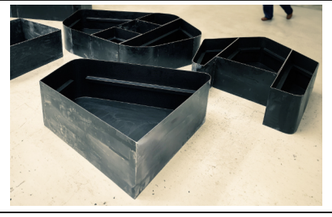

Example photo of GRP liner finish.

Client: WOS AP Manchester	Phase: PLANNING		
Project: 35 King Street, Manchester	Drawing Number: SC003-01	Rev:	Date: 18.12.24
Drawing Title: Proposed planting to lightwells	Drawn by: SC	Scale: 1:50 @ A3	

DO NOT SCALE FROM DRAWING. ALL DIMENSIONS TO BE CHECKED ON SITE. REPORT OMISSIONS AND DISCREPANCIES TO THE DESIGNER IMMEDIATELY. REFER TO DESIGNER PRIOR TO PLANTING TO AGREE PLACEMENT OF ALL PLANT MATERIAL.© Stuart Craine Ltd 2024