


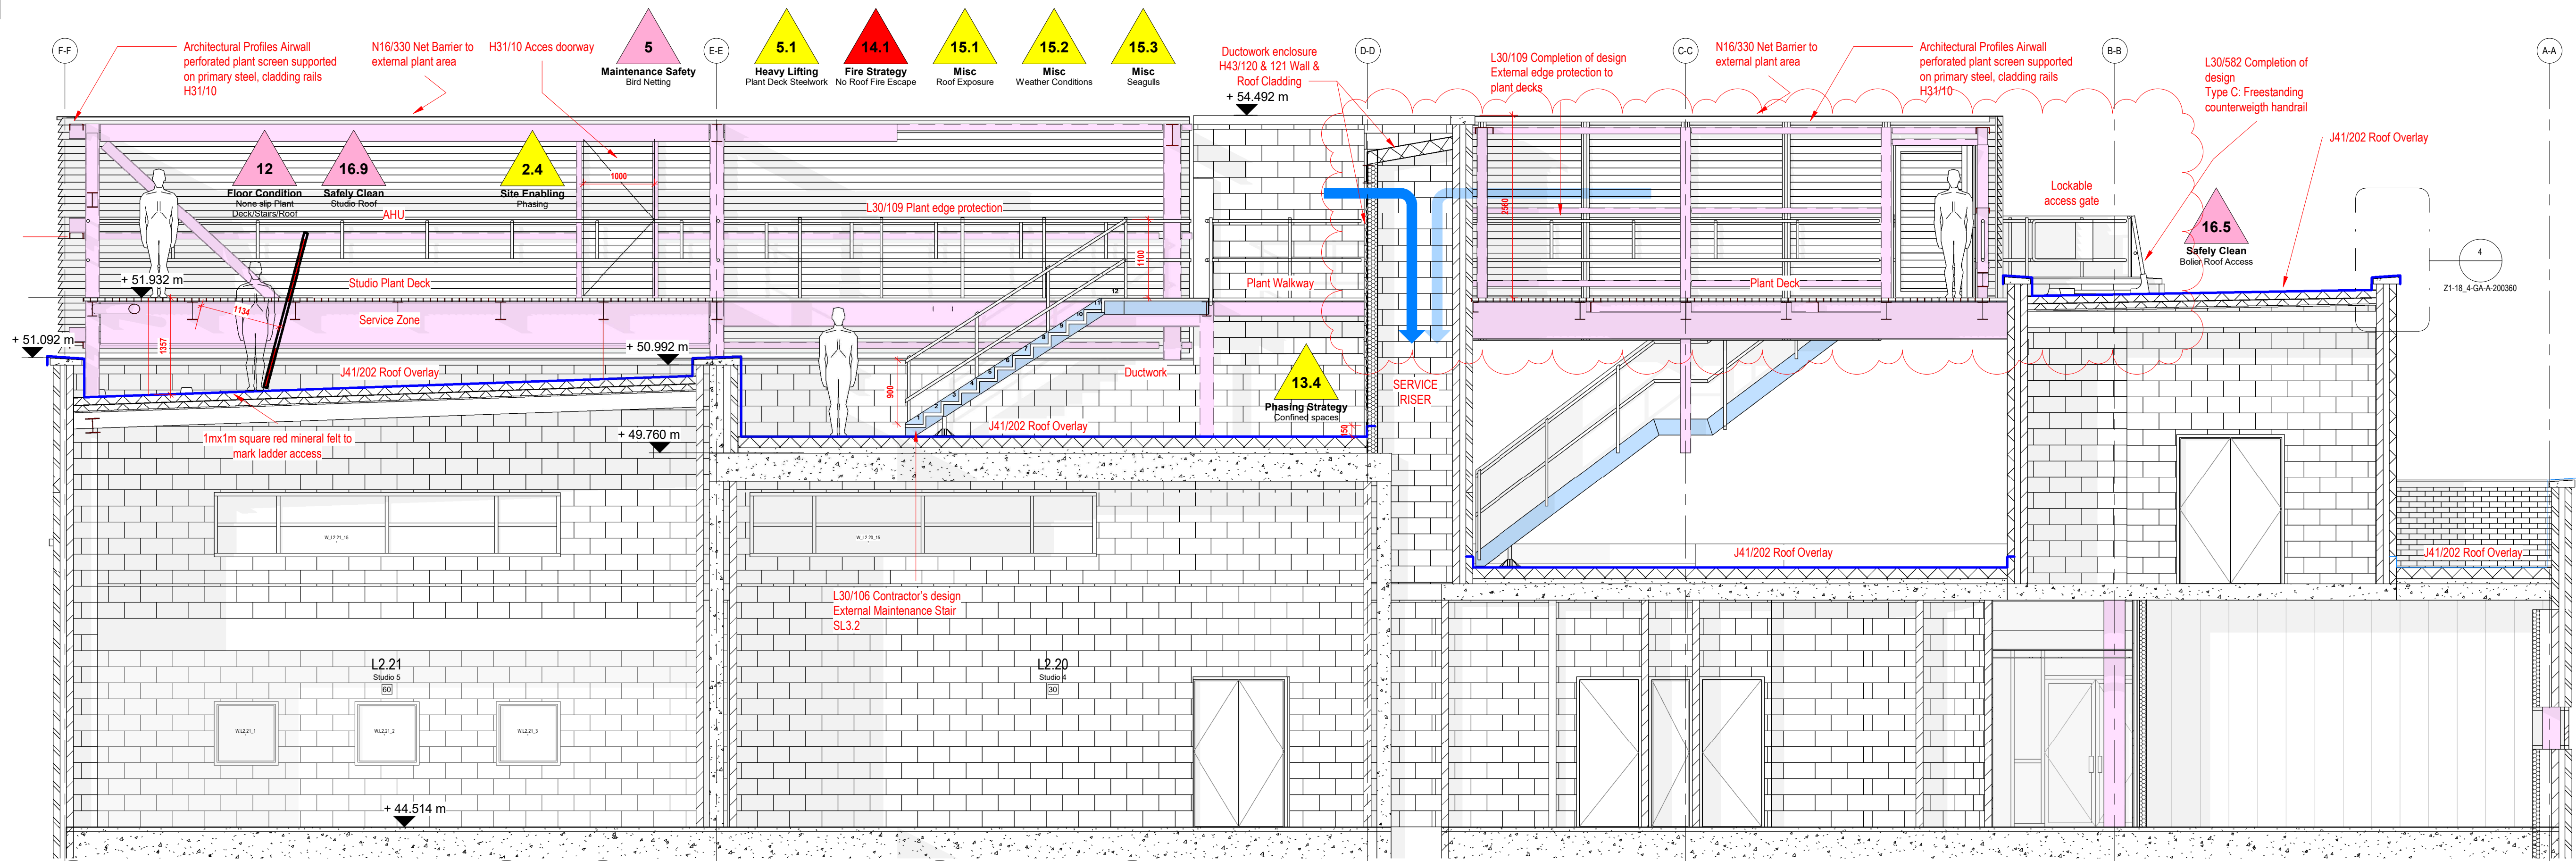

IAN PALMER ARCHITECTS SHALL HAVE NO RESPONSIBILITY FOR ANY USE MADE OF THIS DOCUMENT OTHER THAN FOR THAT WHICH IT WAS PREPARED AND ISSUED.

ALL DIMENSIONS SHOULD BE CHECKED ON SITE.

DO NOT SCALE FROM THIS DRAWING

ANY DRAWING ERRORS OR DIVERGENCIES SHOULD BE BROUGHT TO THE ATTENTION OF IAN PALMER ARCHITECTS AT THE ADDRESS SHOWN BELOW.

BEFORE WORK COMMENCES DRAWINGS SHALL BE READ IN CONJUNCTION WITH ALL RELEVANT INFORMATION INCLUDING: DESIGN RISK MANAGEMENT TOOLKIT (DRM)001 & 002

NOTES

Refer to Design Risk Management Toolkit P230721(DRM)A001


- Significant Design Risk (SDR)
- Significant Workplace Design Risk (WDR)

DRM & WDR

1 : 50


18-4 Escape Stair 4

1 : 50

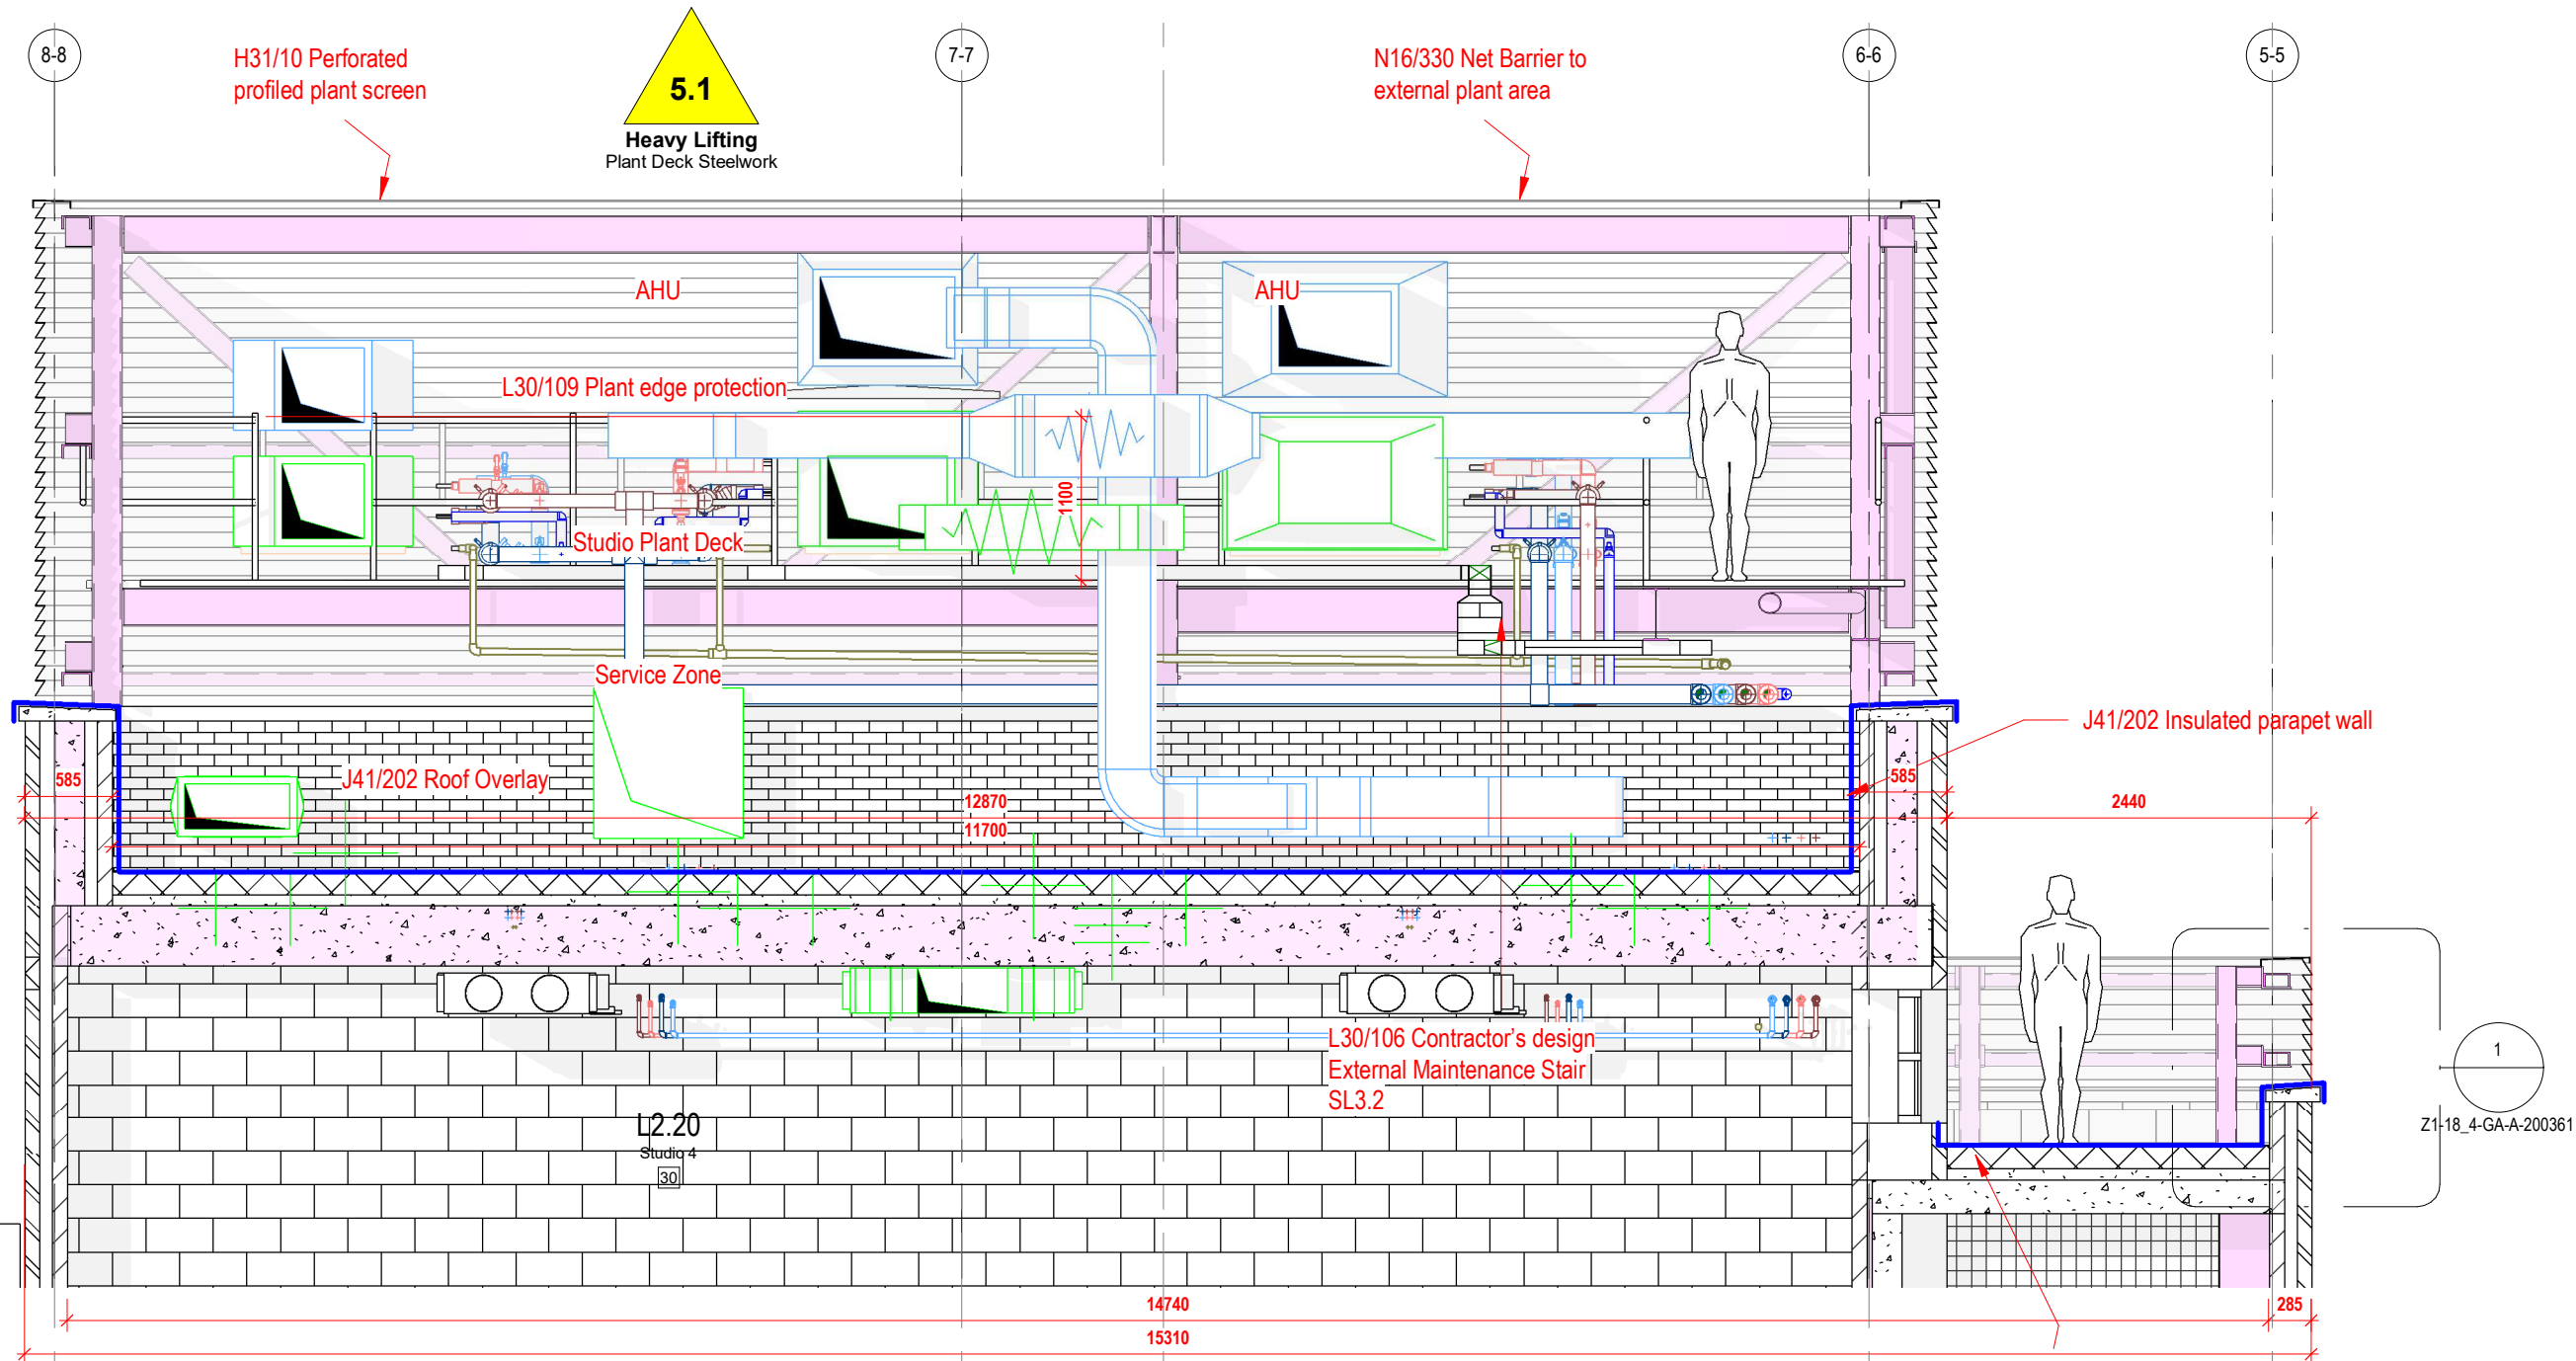

18-4 Escape Stair 6

1 : 50

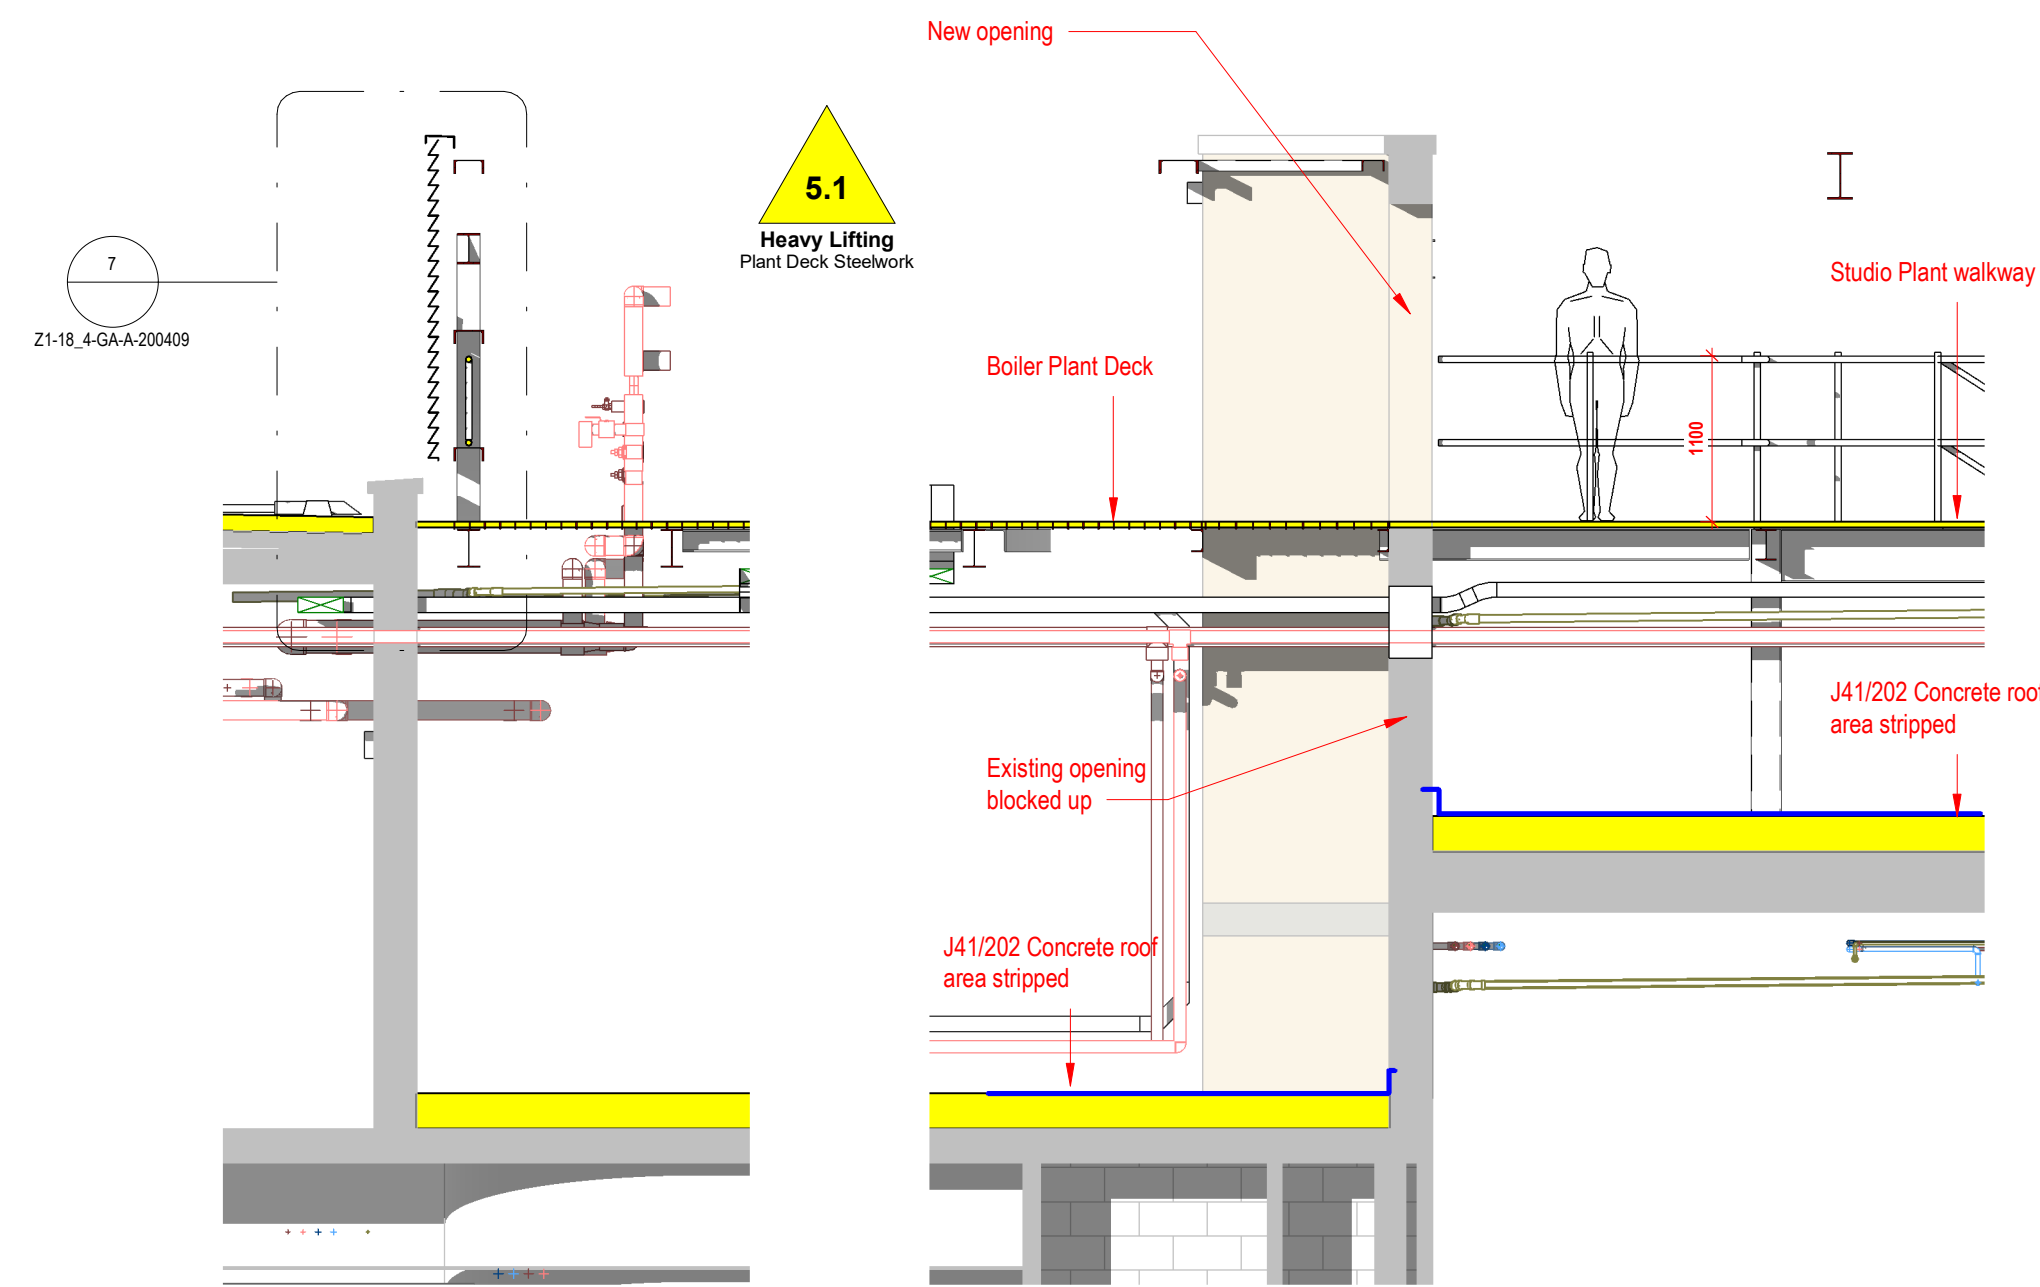

18-4 ASHP & Studio Plant Deck

1 : 50

C03 Cladding added to ASHP deck	ICP	ICP	19.12.24
C02 Orrell steelwork added	ICP	ICP	23.07.24
C01 Construction Issue	ICP	ICP	03.06.24
P06 Stair flipped, riser housing reduced	ICP	ICP	30.05.24
P05 DRM added, riser enclosure spec change	ICP	ICP	19.04.24
P04 Stair D & A1 added	ICP	ICP	10.04.24
P03 General updates	ICP	ICP	27.03.24
P02 General mods	ICP	ICP	05.03.24
P01 First issue	ICP	ICP	31.01.24

REVISION	DESCRIPTION	DRAWN	CHECKED	DATE
----------	-------------	-------	---------	------

001/01				
--------	--	--	--	--

CLIENT

IAN PALMER ARCHITECTS

Haweswater
Moss Lane
Silverdale
Carnforth
Lancashire
LA5 0SS

Info@ianpalmerarchitects.com
www.ianpalmerarchitects.com

PROJECT TITLE
Royal Northern College of Music

P000001

DRAWING TITLE
Studio Plant Deck

SCALE
@ A1
1 : 50
DATE FIRST ISSUED
31.01.24

DRAWING NO.
PR1-IPA-Z1-18_4-GA-A-200353
REVISION
C03