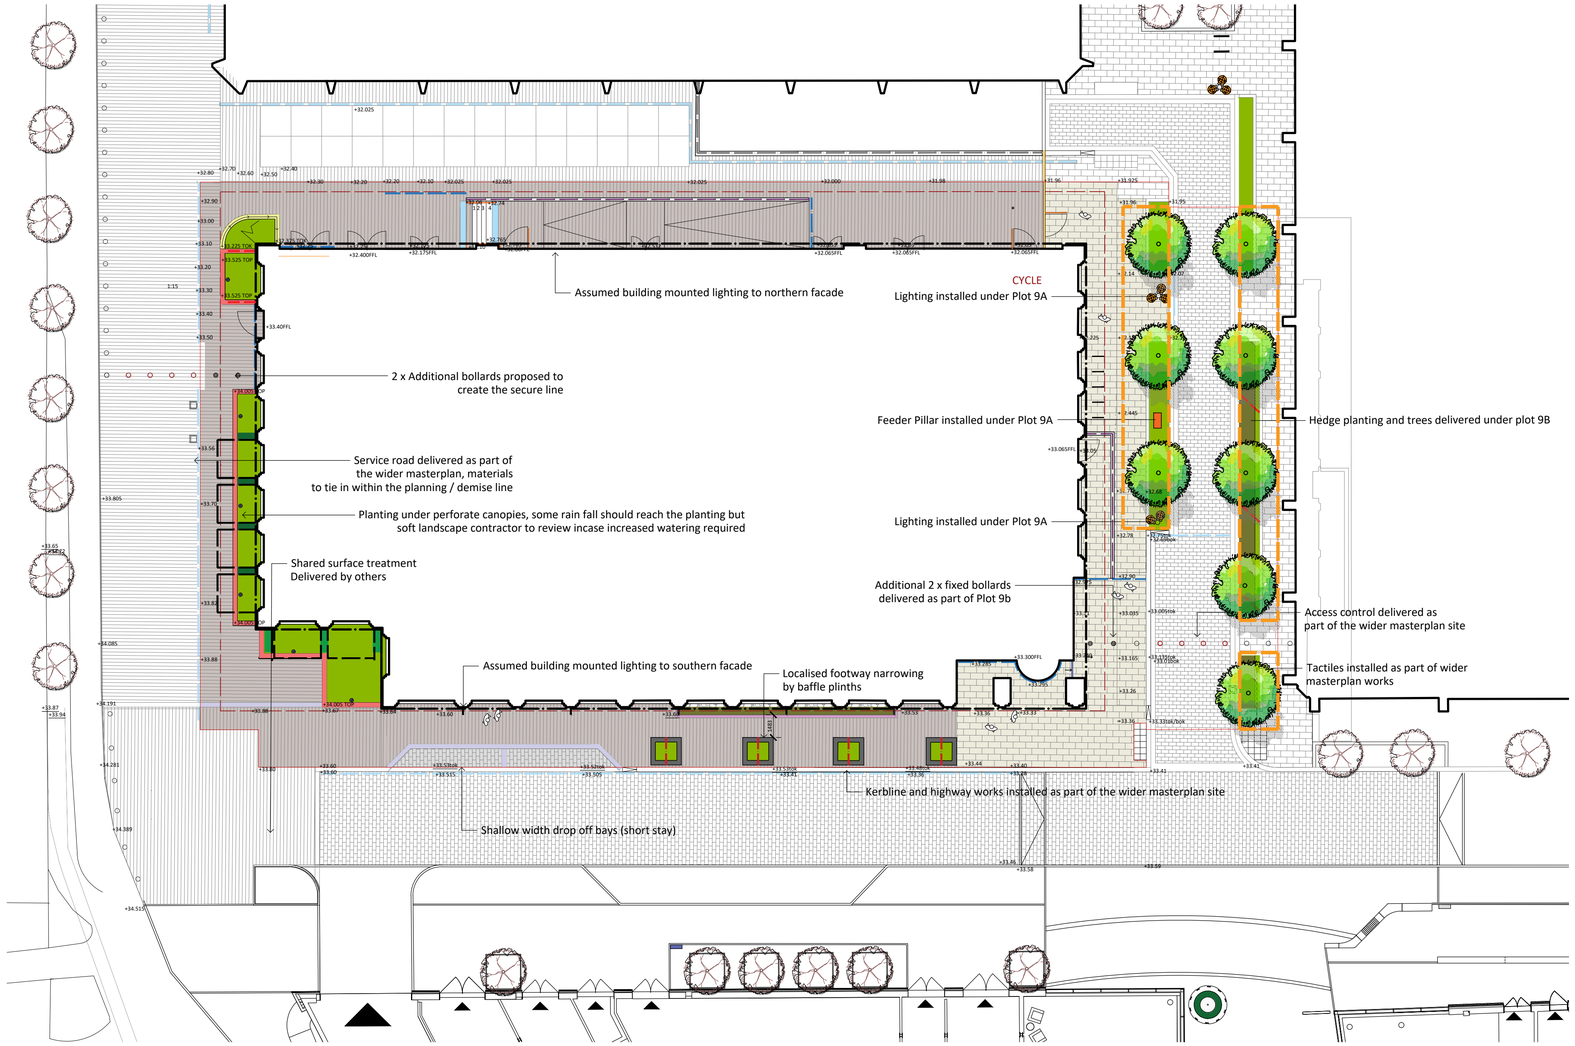


HARD LANDSCAPE

Established Masterplan Paving Installed Under Other Phases

Proposed Paving Type 1 - Concrete
Product: Hydro Lineo 40 by Hardscape (or similar approved)
Plan Size: 300 x 100 x 100
Colour: Standard Grey
Laying Bond: Stretcher Bond
Other: 5mm Butt jointed

Proposed Paving Type 2 - Granite Mix Setts
Product: 30% Kobra & 70% Royal White Mix by Hardscape (or similar approved)
Plan Size: 100x 300 x 63mm (depth tbc)
Finish: Flamed
Laying Bond: Stretcher Bond

Proposed Paving Type 2 - Yorkstone Flags
Product: Scoutmoor Yorkstone Flags to match existing First Street Surfacing
Plan Size: 400-900 x 300 x 63mm (depth tbc)
Finish: Sawn
Laying Bond: Min 100mm overlap

Proposed Edge Type 1 - Flush Planting Bed Surround
Product: Royal White Granite by Hardscape (or similar approved)
Plan Size: 200x900x150 (depth tbc)
Finish: Flamed
Upstand: 0mm

Proposed Edge Type 2 - Raised Planting Bed Surround
Product: Royal White Granite by Hardscape (or similar approved)
Plan Size: 300x900x250 (depth tbc)
Finish: Flamed
Upstand: 125mm
Other: Anti-skate required 1.5m centres

Proposed Edge Type 3 - Flush Kerb
Product: Royal White Granite by Hardscape (or similar approved)
Plan Size: 300x900x200 (depth tbc)
Finish: Flamed
Upstand: 0mm

Proposed Edge Type 4 - Low Wall
Product: Royal White Granite by Hardscape (or similar approved)
Plan Size: Wall width 300 x H Varies. Clad and coping
Finish: Flamed
Upstand: Varies
Other: Anti-skate required 1.5m centres

Proposed Edge Type 5 - Wall and Balustrade
Product: Brick clad wall to match the architecture
Laying Bond: Staggered bond
Other: Brick on Edge copings - special ends, Vertical flat bar railings (min 1.1m high)

Proposed Edge Type 6 - Steps
Product: Royal White Granite by Hardscape (or similar approved)
Plan Size: 1100x300x175mm
Finish: Flamed
Other: Contrast nosing
Other: Corduroy s/s strip tactile pavings

FURNITURE

Proposed Bollard to Match Masterplan Furniture
Product: K8 Shallow Depth Terra Neptune SIngle by Frontier Pitts LTD (or similar approved)
Class Code:V/7500/64/90:0.0
Foundation: Shallow Mount

Proposed Lighting to Column Match Masterplan Furniture
Product: 2/3 head Multi Woody by IGuzzini or similar approved
Height: 5m
Materials: S/S

Proposed Lighting Bollard to Match Masterplan Furniture
Product: Unknown - to match the wider masterplan palette
iWay bollard Super Comfort round 180degrees

Proposed Cycle Stands to Match Masterplan Furniture
Product: S/S or similar approved

NB Baffles: Patternation and colour tone to tie with the architectural narrative

Proposed Movable Plinth Planter with Baffle
Product: Bespoke weighted Plinth Planter with Baffle
Plinth Materials: Granite 1800w x1800l x500h
Baffle Dimension: 1800w x 2500h
Other: 50% Porosity - Perforate Pattern (tbc)

Proposed Baffle - Building Entrance
Product: Bespoke
Dimension: 1100w x 3000h
Other: 50% Porosity - Perforate Pattern (tbc)

Proposed Baffle - Located in Planting Beds
Product: Bespoke
Dimension: 1800w x 3000h
Other: 50% Porosity - Perforate Pattern (tbc)

Proposed Fin - Southern Building Facade
Product: Bespoke
Dimension: 500w x 1800h
Other: Perforate Pattern (tbc)

Proposed Railings and Gate
Product: To Match Wider masterplan proposals
Other: To be ascertained if part installed under Plot 9A
Other: Needs to be visually permeable

Indicative Drainage Channel

Drainage Channel Delivered by Others

Proposed Feeder Pillar Delivered by Another Phase

SOFT LANDSCAPE

Trees Proposed on Other Development Plots

Proposed Tree Planting
Typical Species: Pinus Sylvestris
Size: 25-30cm
Other: Clear Stem 2m

Proposed Ornamental Planting
5L Ornamental planting stock at 5 per m2
70mm Depth Melcourt Bark Nuggets or similar approved

Proposed Hedge Type 1
Type: Evergreen
Size: 1.2m long x 0.5m wide x 1.5m high

Proposed Hedge Type 2
Type: Evergreen
Size: 1.6m long x 0.5m wide x 1m high

Proposed Hedge Type 3
Type: Evergreen
Size: Linear hedging x 0.5m wide x 1.2m high

Proposed Below Ground Structural Tree Cells
Product: Rootspace by GreenBlue Urban or similar approved
Sizes: Modules of 0.5m x depth cells 1m

GENERAL NOTES

1. This drawing is the copyright of TPM Landscape Ltd and cannot be reproduced in any form without the consent of the company.
2. This drawing is to be read in conjunction with detail landscape drawings, details and specification.
3. This drawing is to be read in conjunction with all relevant Architects', Engineer's, Specialists, Bills of Quantities and Specifications.
4. The insertion of any firm or proprietary brand on this drawing is an indication of the class or quality required and does not exclude the use of alternative materials that are equal in performance, quality and appearance, provided that they have been approved in writing by the Landscape Architect.
5. The Contractor is responsible for accurately ascertaining the position of underground services and responding to all relevant service easement requirements.
6. All dimensions are in millimetres unless stated otherwise, for the purposes of construction this drawing must not be scaled and only written dimensions used. Written and scaled dimensions to be checked on site, any discrepancies reported prior to work commencing. IF IN DOUBT PLEASE ASK.
7. All work and materials are to be in accordance with the relevant British Standards and Code of Practice.
8. All Proprietary products are to be used strictly in accordance with the manufacturer's instructions and details.

REVISION NOTES

Rev	By	Description	Date
P4	KH	Planter Levels Added	28/11/2024
P3	KH	Annotation amendment	25/11/2024
P2	KH	Coordinated Issue	13/11/2024
P1	KH	First Issue	09/10/2024

Client
Vita Meadow Ltd

Project
First Street - Plot 9B

Description
Landscape Layout

Status
For Information

Scale @ A1	Drawn	Checked	Date
1:200	KH	KH	09.10.2024

Drawing number
Z19B-TPM-G710-PL-XX- 4645 101

Revision
P4

N

tpm landscape
chartered landscape architects
address: 4th Floor Studio 10 Little Lever St Manchester M1 1HR
tel: 0161 235 0600 fax 0601 email info@tpmlandscape.co.uk