


Notes


This document is © Falconer Chester Hall Limited
All drawing measurements shall not be obtained by scaling. Any discrepancies on this document to be immediately reported to the Architect. Verify all dimensions and levels prior to construction. This Document shall be read in conjunction with related documents, specifications and associated models.

This drawing contains the following model files:
P20064-FCH-XX-XX-M3-A-0001 [P0.1] [80]


Window Schedule				
Level	Mark	Type	Width	Height
BA - Ground Floor	BA-00-W01	WT01	1135.00	1200.00
BA - Ground Floor	BA-00-W02	WT01	1135.00	1200.00
BA - Ground Floor	BA-00-W03	WT01	1135.00	1200.00
BA - Ground Floor	BA-00-W04	WT01	1135.00	1200.00
BA - Ground Floor	BA-00-W05	WT01	1135.00	1200.00
BA - Ground Floor	BA-00-W06	WT01	1135.00	1200.00
BA - Ground Floor	BA-00-W07	WT01	1135.00	1200.00
BA - Ground Floor	BA-00-W08	WT01	1135.00	1200.00
BB - GF Ground Floor	BB-00-W01	WT03	1135.00	2175.00
BB - GF Ground Floor	BB-00-W02	WT03	1135.00	2175.00
BB - GF Ground Floor	BB-00-W03	WT03	1135.00	2175.00
BB - GF Ground Floor	BB-00-W04	WT03	1135.00	2175.00
BB - GF Ground Floor	BB-00-W05	WT03	1135.00	2175.00
BB - GF Ground Floor	BB-00-W06	WT03	1135.00	2175.00
BB - GF Ground Floor	BB-00-W07	WT01	1135.00	1200.00
BB - GF Ground Floor	BB-00-W08	WT01	1135.00	1200.00
BB - GF Ground Floor	BB-00-W09	WT01	1135.00	1200.00
BB - GF Ground Floor	BB-00-W10	WT01	1135.00	1200.00
BB - GF Ground Floor	BB-00-W11	WT01	1135.00	1200.00
BB - GF Ground Floor	BB-00-W12	WT01	1135.00	1200.00
BA - First Floor	BA-01-W01	WT01	1135.00	1200.00
BA - First Floor	BA-01-W02	WT02	685.00	1200.00
BA - First Floor	BA-01-W03	WT02	685.00	1200.00
BA - First Floor	BA-01-W04	WT01	1135.00	1200.00
BA - First Floor	BA-01-W05	WT01	1135.00	1200.00
BA - First Floor	BA-01-W06	WT02	685.00	1200.00
BA - First Floor	BA-01-W07	WT02	685.00	1200.00
BA - First Floor	BA-01-W08	WT01	1135.00	1200.00
BA - First Floor	BA-01-W09	WT01	1135.00	1200.00
BA - First Floor	BA-01-W10	WT02	685.00	1200.00
BA - First Floor	BA-01-W11	WT02	685.00	1200.00
BA - First Floor	BA-01-W12	WT01	1135.00	1200.00
BA - First Floor	BA-01-W13	WT01	1135.00	1200.00
BA - First Floor	BA-01-W14	WT02	685.00	1200.00
BA - First Floor	BA-01-W15	WT02	685.00	1200.00
BA - First Floor	BA-01-W16	WT01	1135.00	1200.00
BA - First Floor	BA-01-W17	WT01	1135.00	1200.00
BA - First Floor	BA-01-W18	WT02	685.00	1200.00
BA - First Floor	BA-01-W19	WT02	685.00	1200.00
BA - First Floor	BA-01-W20	WT01	1135.00	1200.00
BA - First Floor	BA-01-W21	WT01	1135.00	1200.00
BA - First Floor	BA-01-W22	WT02	685.00	1200.00
BA - First Floor	BA-01-W23	WT02	685.00	1200.00
BA - First Floor	BA-01-W24	WT01	1135.00	1200.00
BA - First Floor	BA-01-W25	WT01	1135.00	1200.00
BA - First Floor	BA-01-W26	WT02	685.00	1200.00
BA - First Floor	BA-01-W27	WT02	685.00	1200.00
BA - First Floor	BA-01-W28	WT01	1135.00	1200.00
BA - First Floor	BA-01-W29	WT01	1135.00	1200.00
BA - First Floor	BA-01-W30	WT02	685.00	1200.00
BA - First Floor	BA-01-W31	WT02	685.00	1200.00
BA - First Floor	BA-01-W32	WT01	1135.00	1200.00
BB - First Floor	BB-01-W01	WT01	1135.00	1200.00
BB - First Floor	BB-01-W02	WT02	685.00	1200.00
BB - First Floor	BB-01-W03	WT02	685.00	1200.00
BB - First Floor	BB-01-W04	WT01	1135.00	1200.00
BB - First Floor	BB-01-W05	WT01	1135.00	1200.00
BB - First Floor	BB-01-W06	WT02	685.00	1200.00
BB - First Floor	BB-01-W07	WT02	685.00	1200.00
BB - First Floor	BB-01-W08	WT01	1135.00	1200.00
BB - First Floor	BB-01-W09	WT01	1135.00	1200.00
BB - First Floor	BB-01-W10	WT02	685.00	1200.00
BB - First Floor	BB-01-W11	WT02	685.00	1200.00
BB - First Floor	BB-01-W12	WT01	1135.00	1200.00
BB - First Floor	BB-01-W13	WT01	1135.00	1200.00
BB - First Floor	BB-01-W14	WT02	685.00	1200.00
BB - First Floor	BB-01-W15	WT02	685.00	1200.00
BB - First Floor	BB-01-W16	WT01	1135.00	1200.00
BB - First Floor	BB-01-W17	WT01	1135.00	1200.00
BB - First Floor	BB-01-W18	WT02	685.00	1200.00
BB - First Floor	BB-01-W19	WT02	685.00	1200.00
BB - First Floor	BB-01-W20	WT01	1135.00	1200.00
BB - First Floor	BB-01-W21	WT01	1135.00	1200.00
BB - First Floor	BB-01-W22	WT02	685.00	1200.00
BB - First Floor	BB-01-W23	WT02	685.00	1200.00
BB - First Floor	BB-01-W24	WT01	1135.00	1200.00

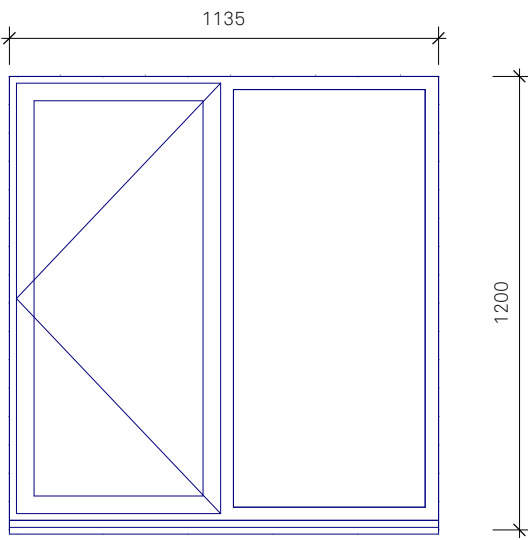

WT01
Scale @ 1 : 20
uPVC Casement RAL 7016

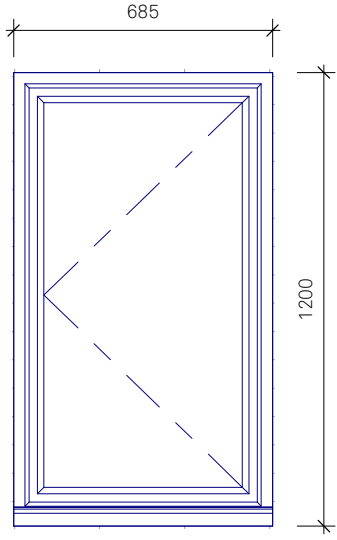

WT02
Scale @ 1 : 20
uPVC Casement RAL 7016

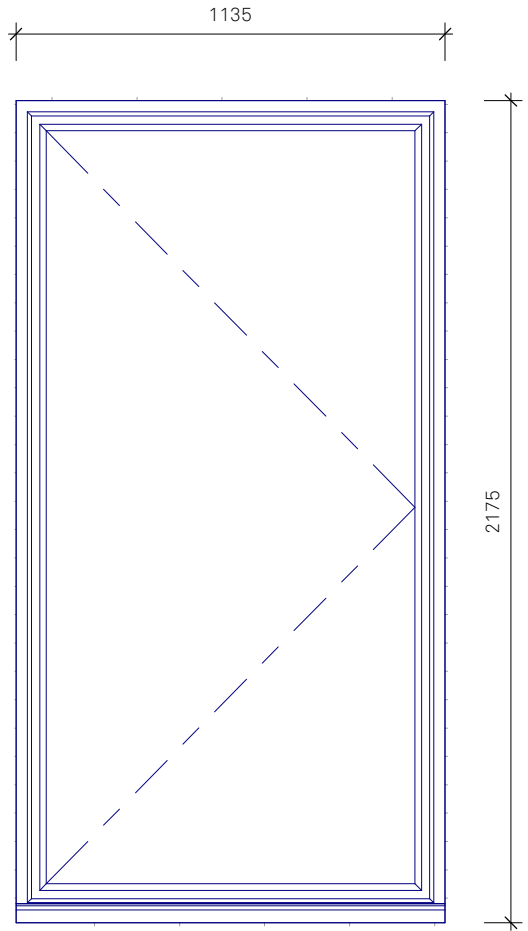

WT03
Scale @ 1 : 20
uPVC Casement RAL 7016

P1	10.08.23	RE	ST	First Issue
Rev	Date	By	Chk	Description

FALCONER
CHESTER
HALL



London | Liverpool | Manchester | www.fcharchitects.com | Tel +44 (0)151 2435800

Project Title Sulby Street				Revision P1	
Client The Challenger Group				Drawn By RE	
Drawing Title Windows Schedule				Checked By RE	
Drawing No. P20064-FCH-BA-XX-DR-A-8200					
Status S2	Issue suitable for:		Date 12/19/18		
Job No. P20-064	Drawing Stage Stage 3	Scale 1 : 20	@ A1		