



1. Front - Proposed
1 : 100

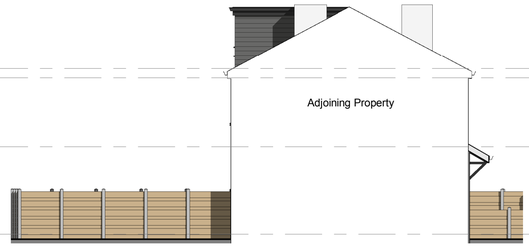


2. Left Side - Proposed
1 : 100




3. Rear - Proposed
1 : 100

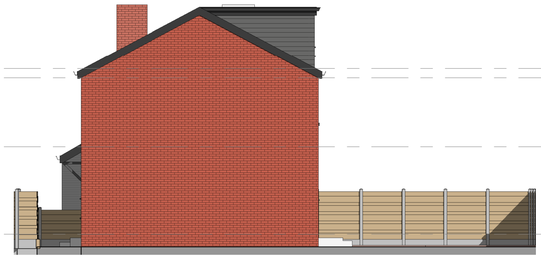


4. Right Side - Proposed
1 : 100

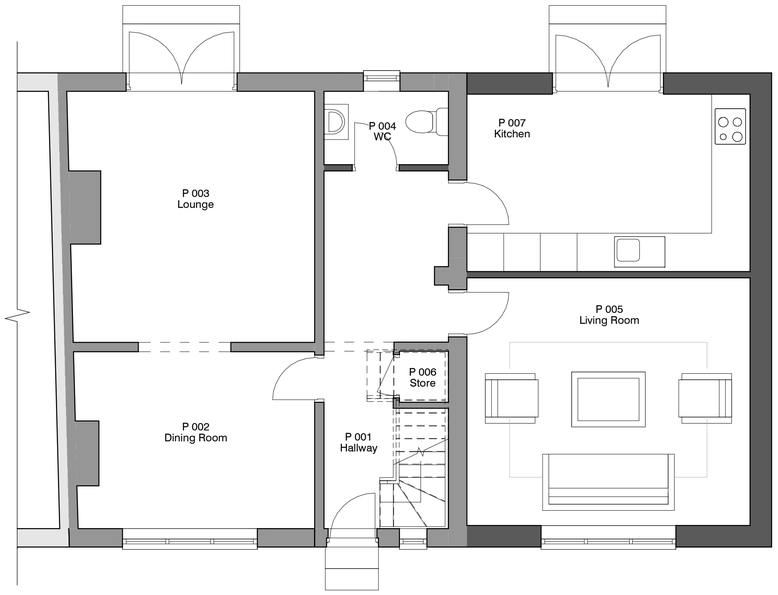

5. Level 0 - Proposed
1 : 50

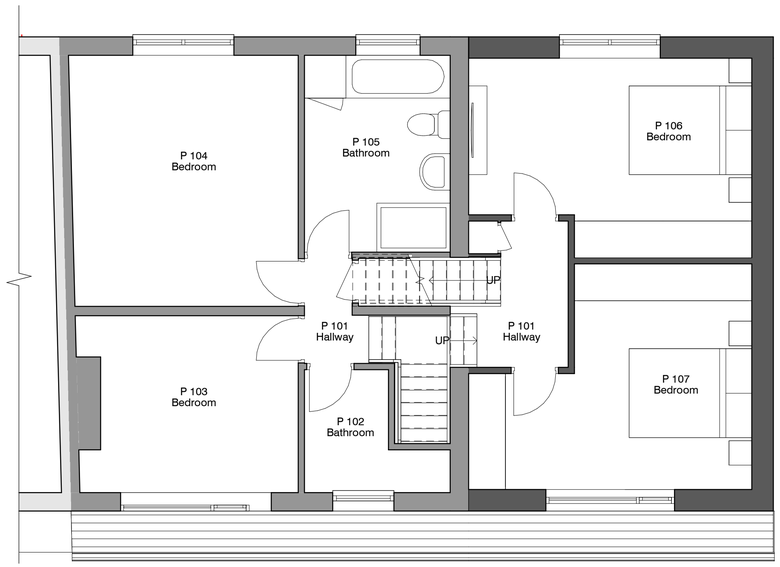

6. Level 1 - Proposed
1 : 50

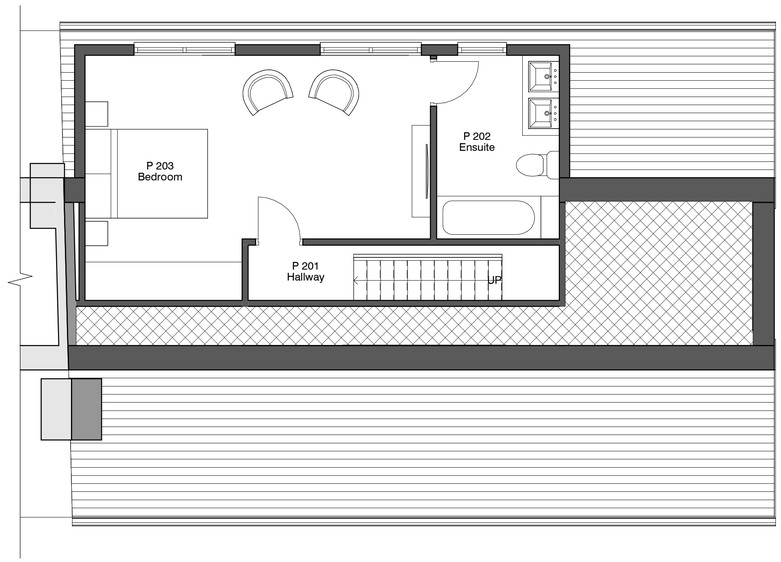

7. Level 2 New - Proposed
1 : 50

0.5 0 0.5 1 1.5 2 2.5
SCALE 1:50 m

1 0 1 2 3 4 5
SCALE 1:100 m

REV	DESCRIPTION	BY	DATE
2	Plan amendments	ER	20-11-24
1	Plan amendments	ER	20-11-24

RADNOR ARCHITECTURE
PLANNING & DESIGN

office@radnorarchitecture.co.uk

PROJECT	35 Huntley Road
PROJECT NO.	RA24034.
CLIENT	M Singh
DATE	18 NOV 2024
DRAWN BY	ER
TITLE	Proposed Plans and Elevations
SHEET NO.	003.
REV.	2
SCALE @ A1	As indicated

NOTES
© COPYRIGHT - ALL RIGHTS RESERVED. NO PART OF THIS PUBLICATION MAY BE REPRODUCED, IN ANY FORM OR BY ANY MEANS WITHOUT PRIOR WRITTEN PERMISSION FROM THE DESIGNER. ALL DIMENSIONS AND SETTING OUT ARE TO BE CHECKED AND CONFIRMED ON SITE BEFORE COMMENCEMENT OF WORK. ANY VARIATION IS TO BE REPORTED TO THE DESIGNER PRIOR TO THE COMMENCEMENT OF ANY WORK. ALL WORKMANSHIP AND MATERIALS TO BE IN ACCORDANCE WITH CURRENT STATUTORY LEGISLATION, RELEVANT CODES OF PRACTICE AND BRITISH STANDARDS. ALL DIMENSIONS ON THIS DRAWING ARE IN MILLIMETRES UNLESS STATED OTHERWISE.