
31 BOOTH STREET, MANCHESTER

SECOND FLOOR - HERITAGE PLAN

This drawing is the property of **bluesky** Design and must not be copied or otherwise reproduced. All dimensions must be checked on site before commencing work. This drawing was produced using AutoCAD 2025.

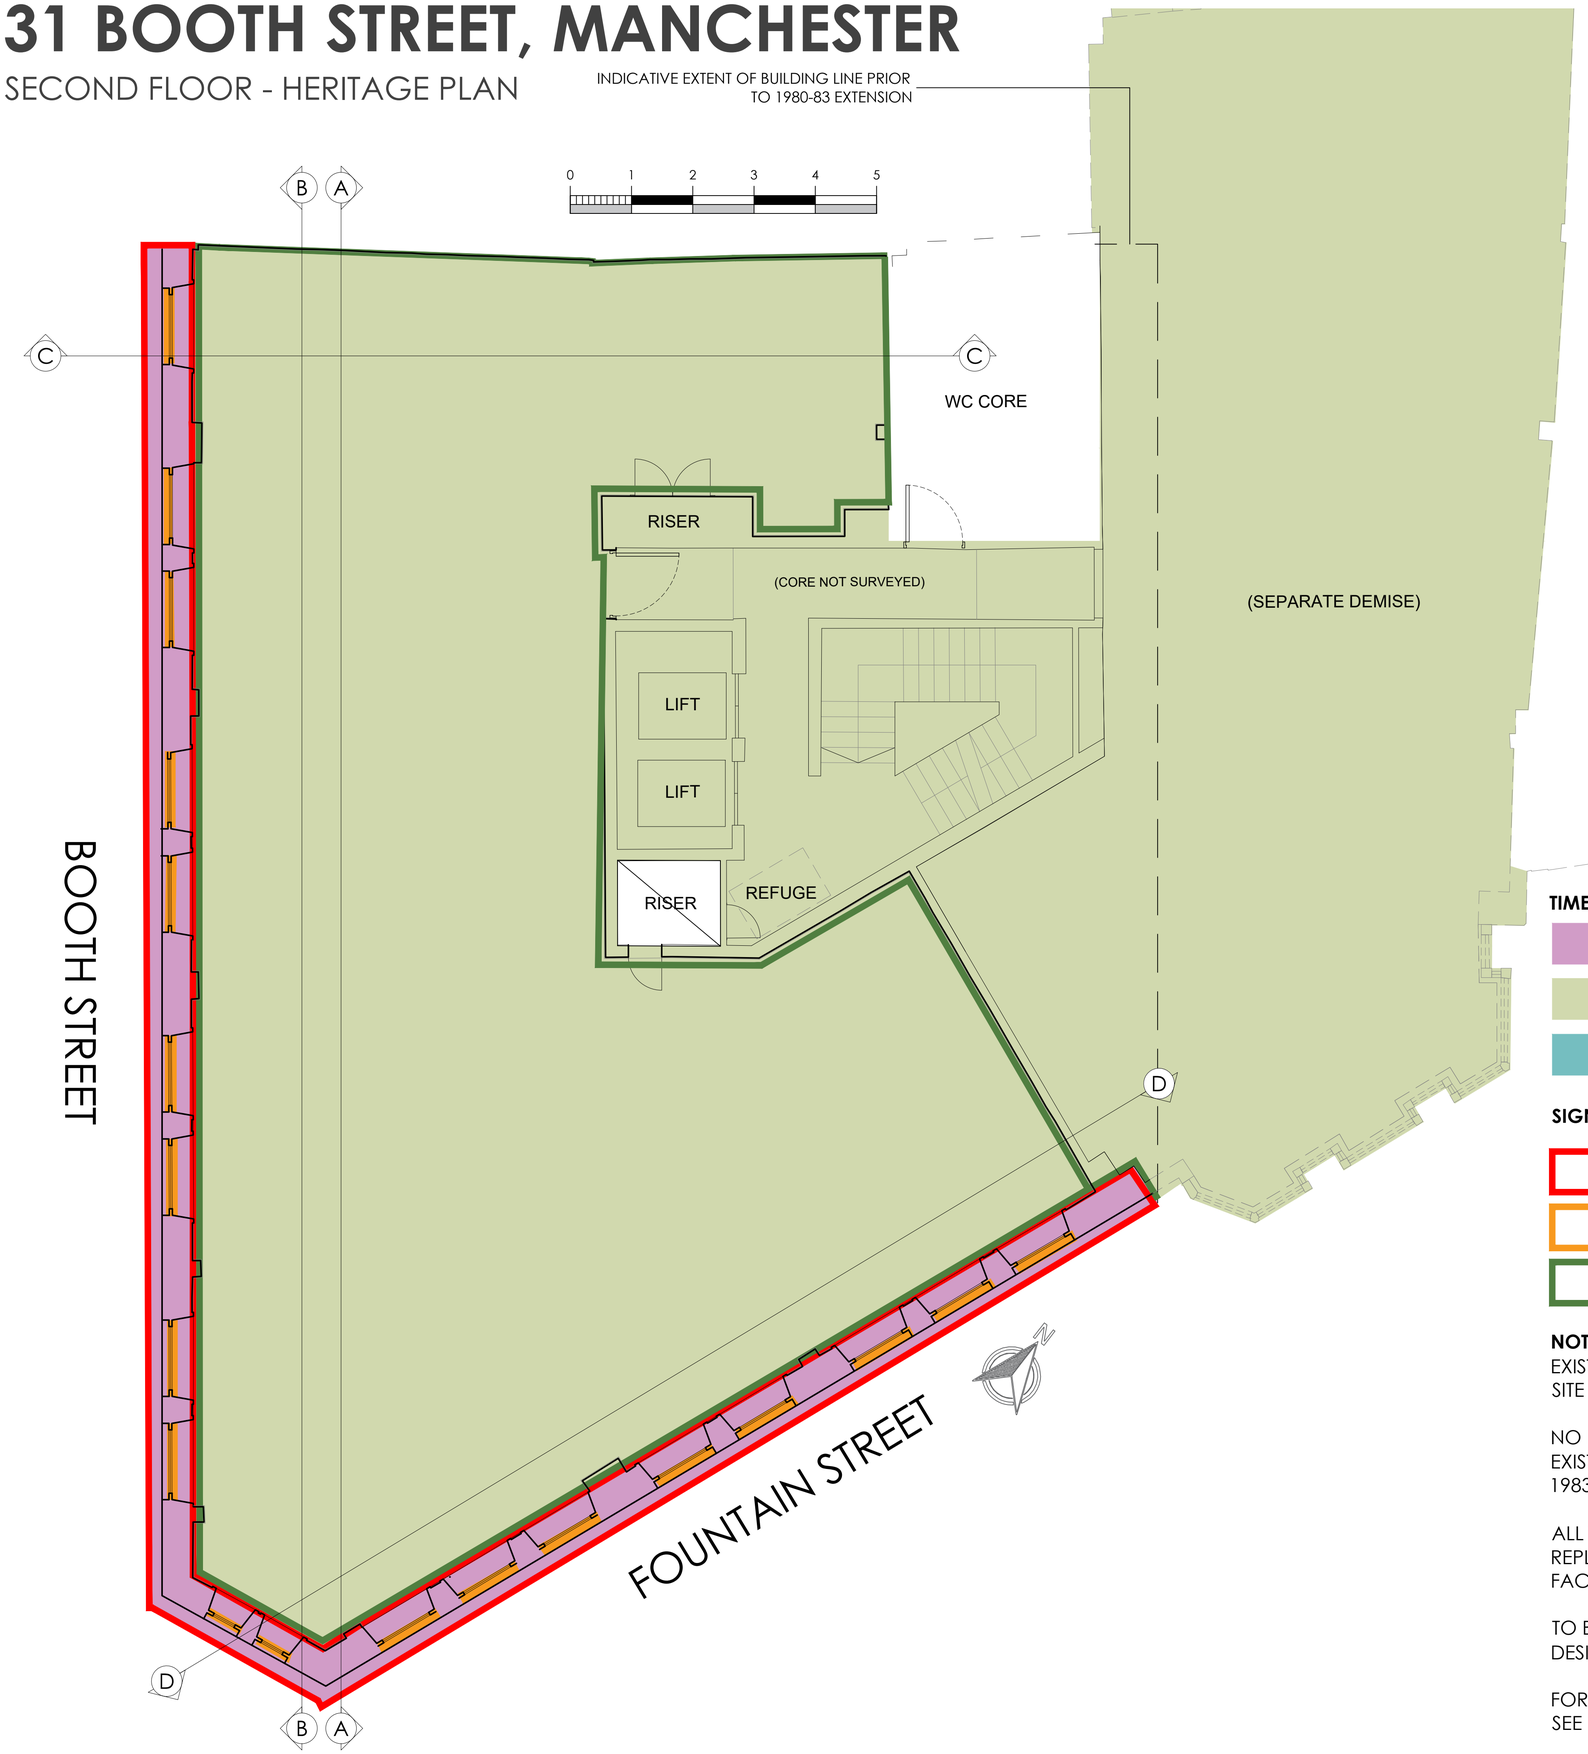



LOCATION PLAN 1:1250

TO BE READ IN CONJUNCTION WITH DRAWING 1394-02-HE-02

TIMELINE

- **1868**
- **1980-1983 - FACADE RETENTION,** REFURBISHMENT & EXTENSION
- **1995-PRESENT - INTERNAL ALTERATIONS**

SIGNIFICANCE

- **HIGH**
- **MEDIUM**
- **LOW**

NOTE - NO VISIBLE ABOVE GROUND FABRIC EXISTS THAT PRE-DATES DEVELOPMENT OF THE SITE 1868

NO INTERNAL WALLS, DECORATION OR FITTINGS EXIST THAT PREDATE FACADE RETENTION IN 1980 - 1983

ALL WINDOWS WITHIN 1868 FACADE ARE REPLACEMENT ALUMINIUM WINDOWS FROM FACADE RETENTION IN 1980 - 1983

TO BE READ IN CONJUNCTION WITH HERITAGE / DESIGN & ACCESS STATEMENT

FOR EXISTING + PROPOSED ELEVATIONS SEE 1394-02-HE-02

Rev	Date	Description	Initials
A	22.10.2024	Heritage issue	FLC

FOR APPROVAL

Client:
VISTA TRUST CORPORATION (UK) LTD - JLL

Project:
OFFICE FIT-OUT

Address:
31 BOOTH STREET MANCHESTER M2 4AF

Drawing Title:
SECOND FLOOR HERITAGE PLAN

Date:	08.08.2024
Project Number:	1394
Scale:	1:50@A1
Drawn by:	CEB
Drawing Number:	**1394-02-HE-01(A)**

bluesky Design
INTERIORS LIMITED
Studio 1, 169 High Street, Boston Spa, Leeds LS23 6BH
Tel: 01937 845 399 www.blueskydesigninteriors.co.uk