

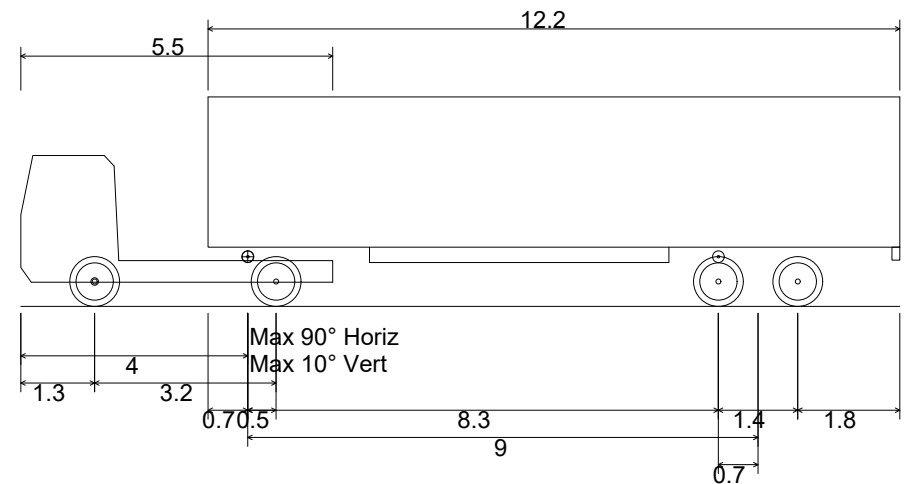


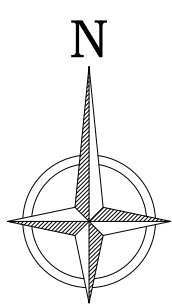


FTA Design Articulated Vehicle (1983)
Overall Length 15.500m
Overall Width 2.500m
Overall Body Height 3.695m
Min Body Ground Clearance 0.428m
Track Width 2.500m
Lock to lock time 6.00s
Kerb to Kerb Turning Radius 6.750m

Articulated Vehicle
NTS

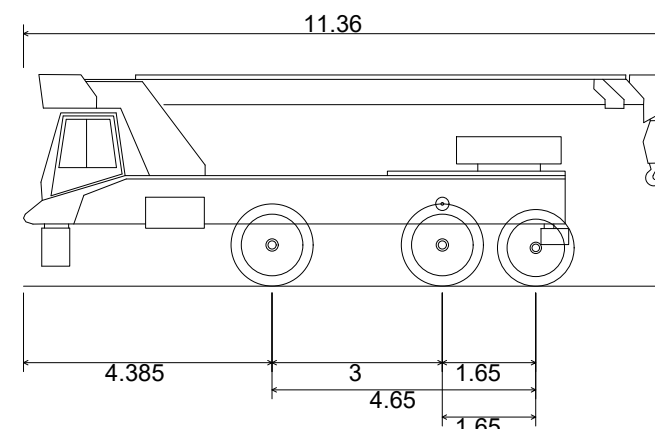


Liebherr LTM 1055-3.1 Mobile Crane
Overall Length 11.360m
Overall Width 2.820m
Overall Body Height 3.733m
Min Body Ground Clearance 0.353m
Track Width 2.820m
Lock to lock time 4.00s
Wall to Wall Turning Radius 8.170m


Mobile Crane
NTS

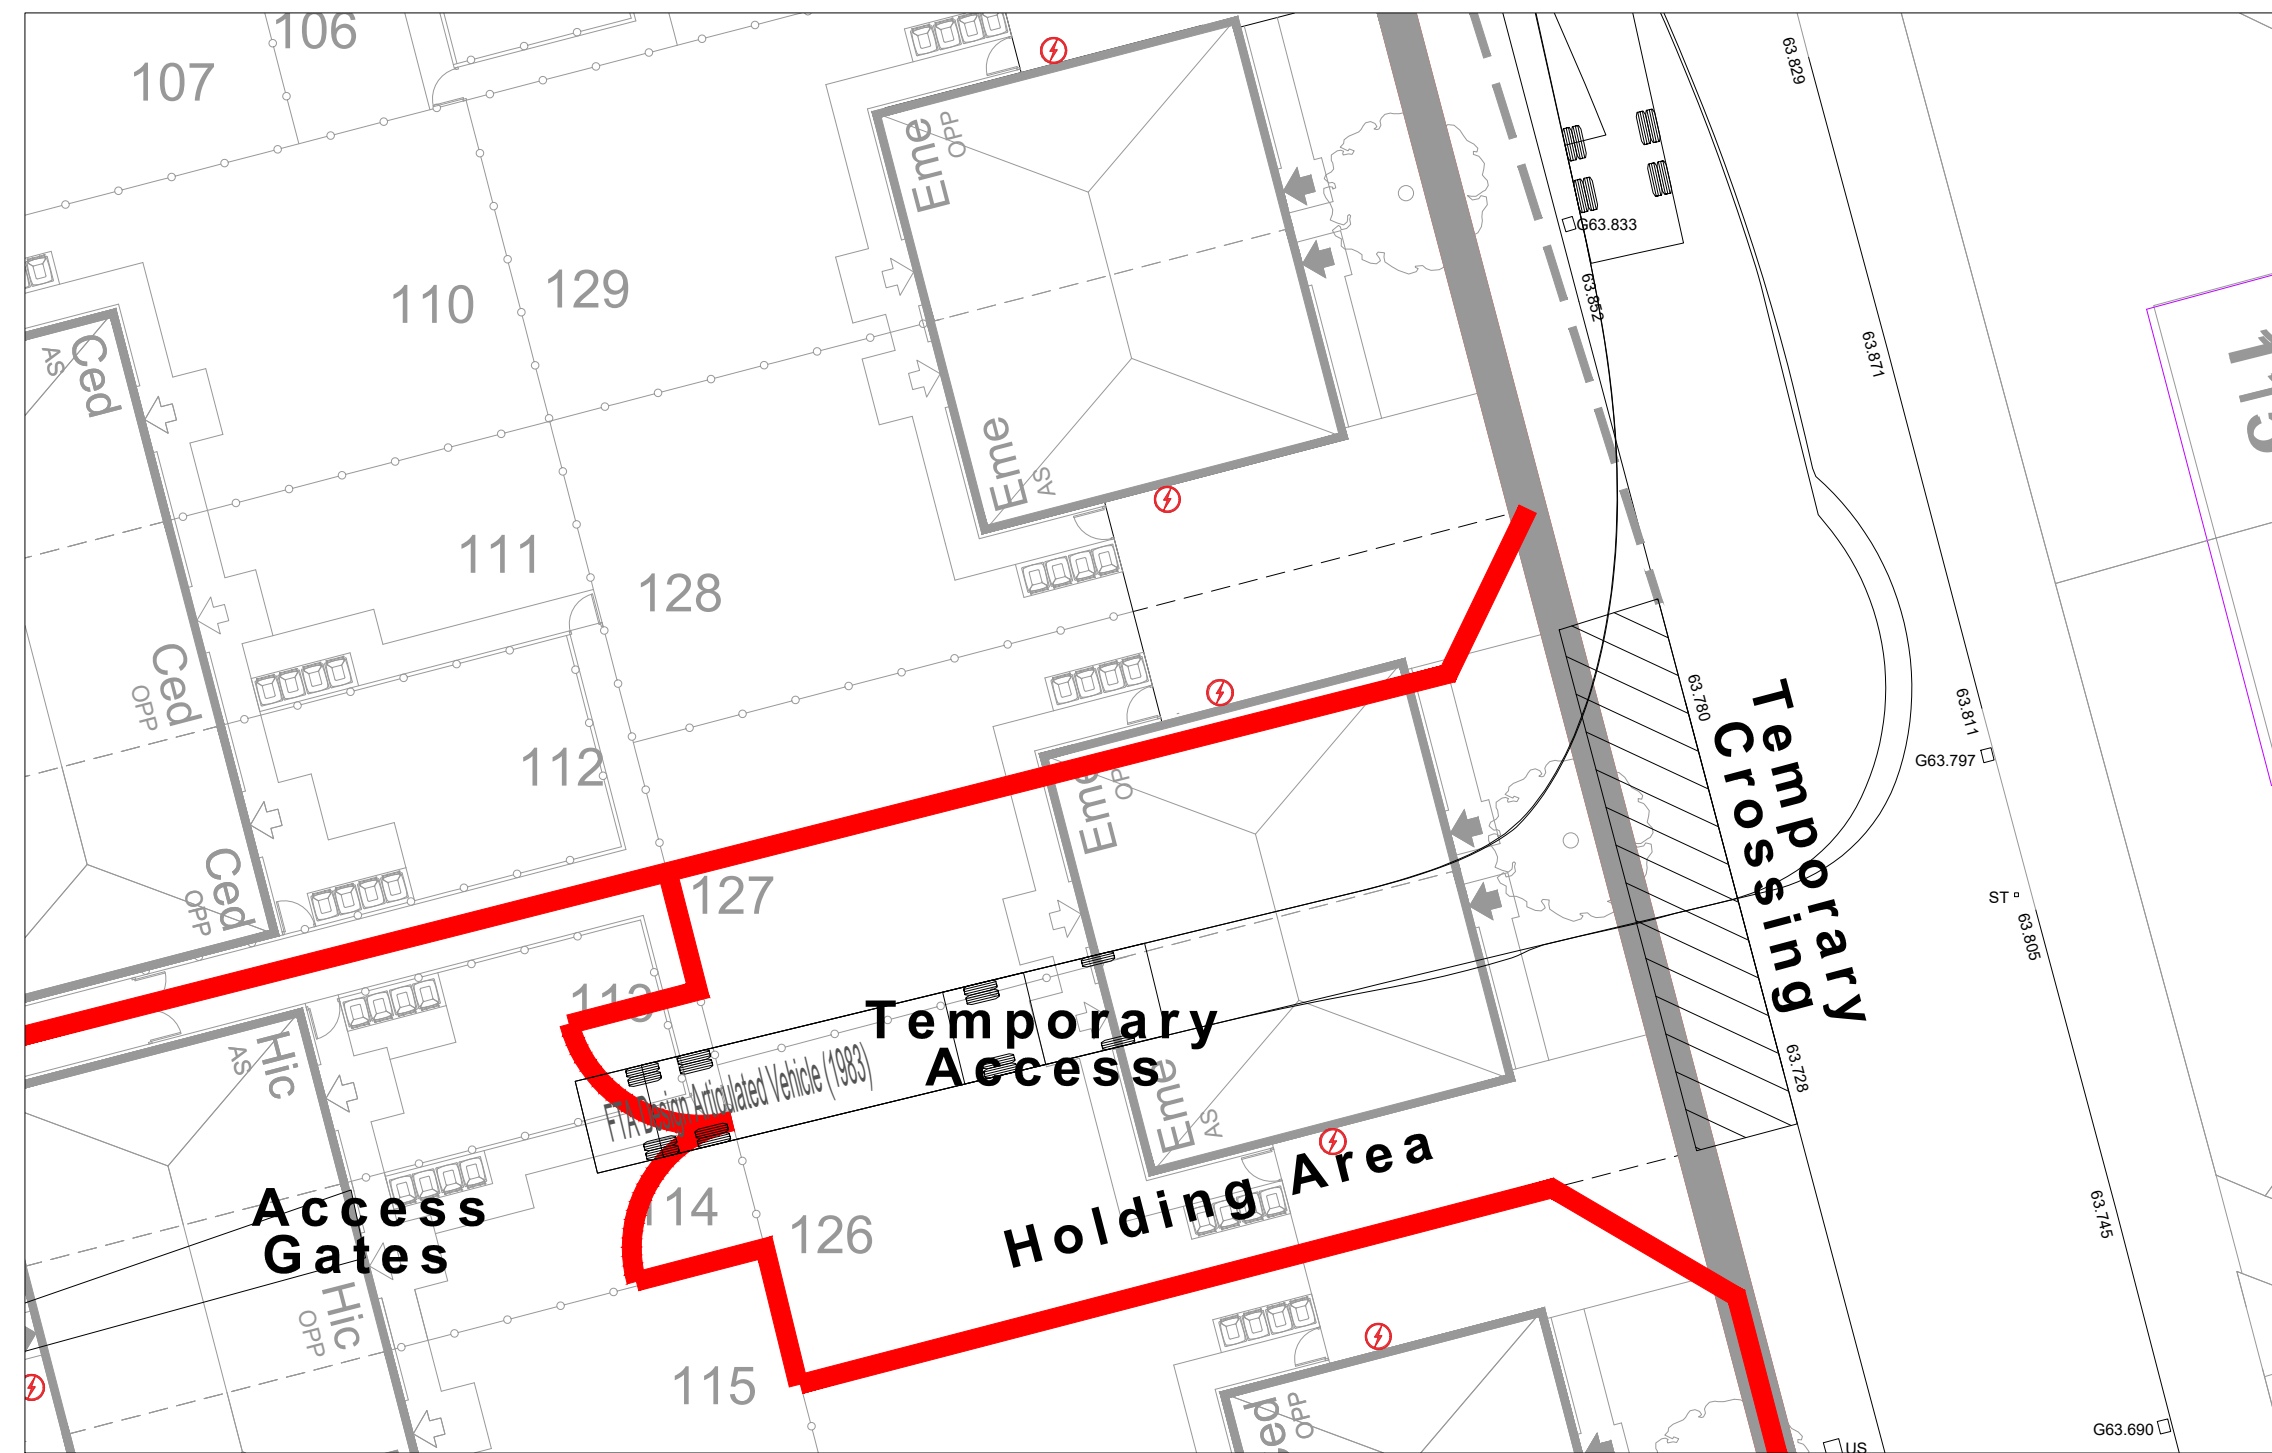


Vehicle Tracking - OUT
1:200

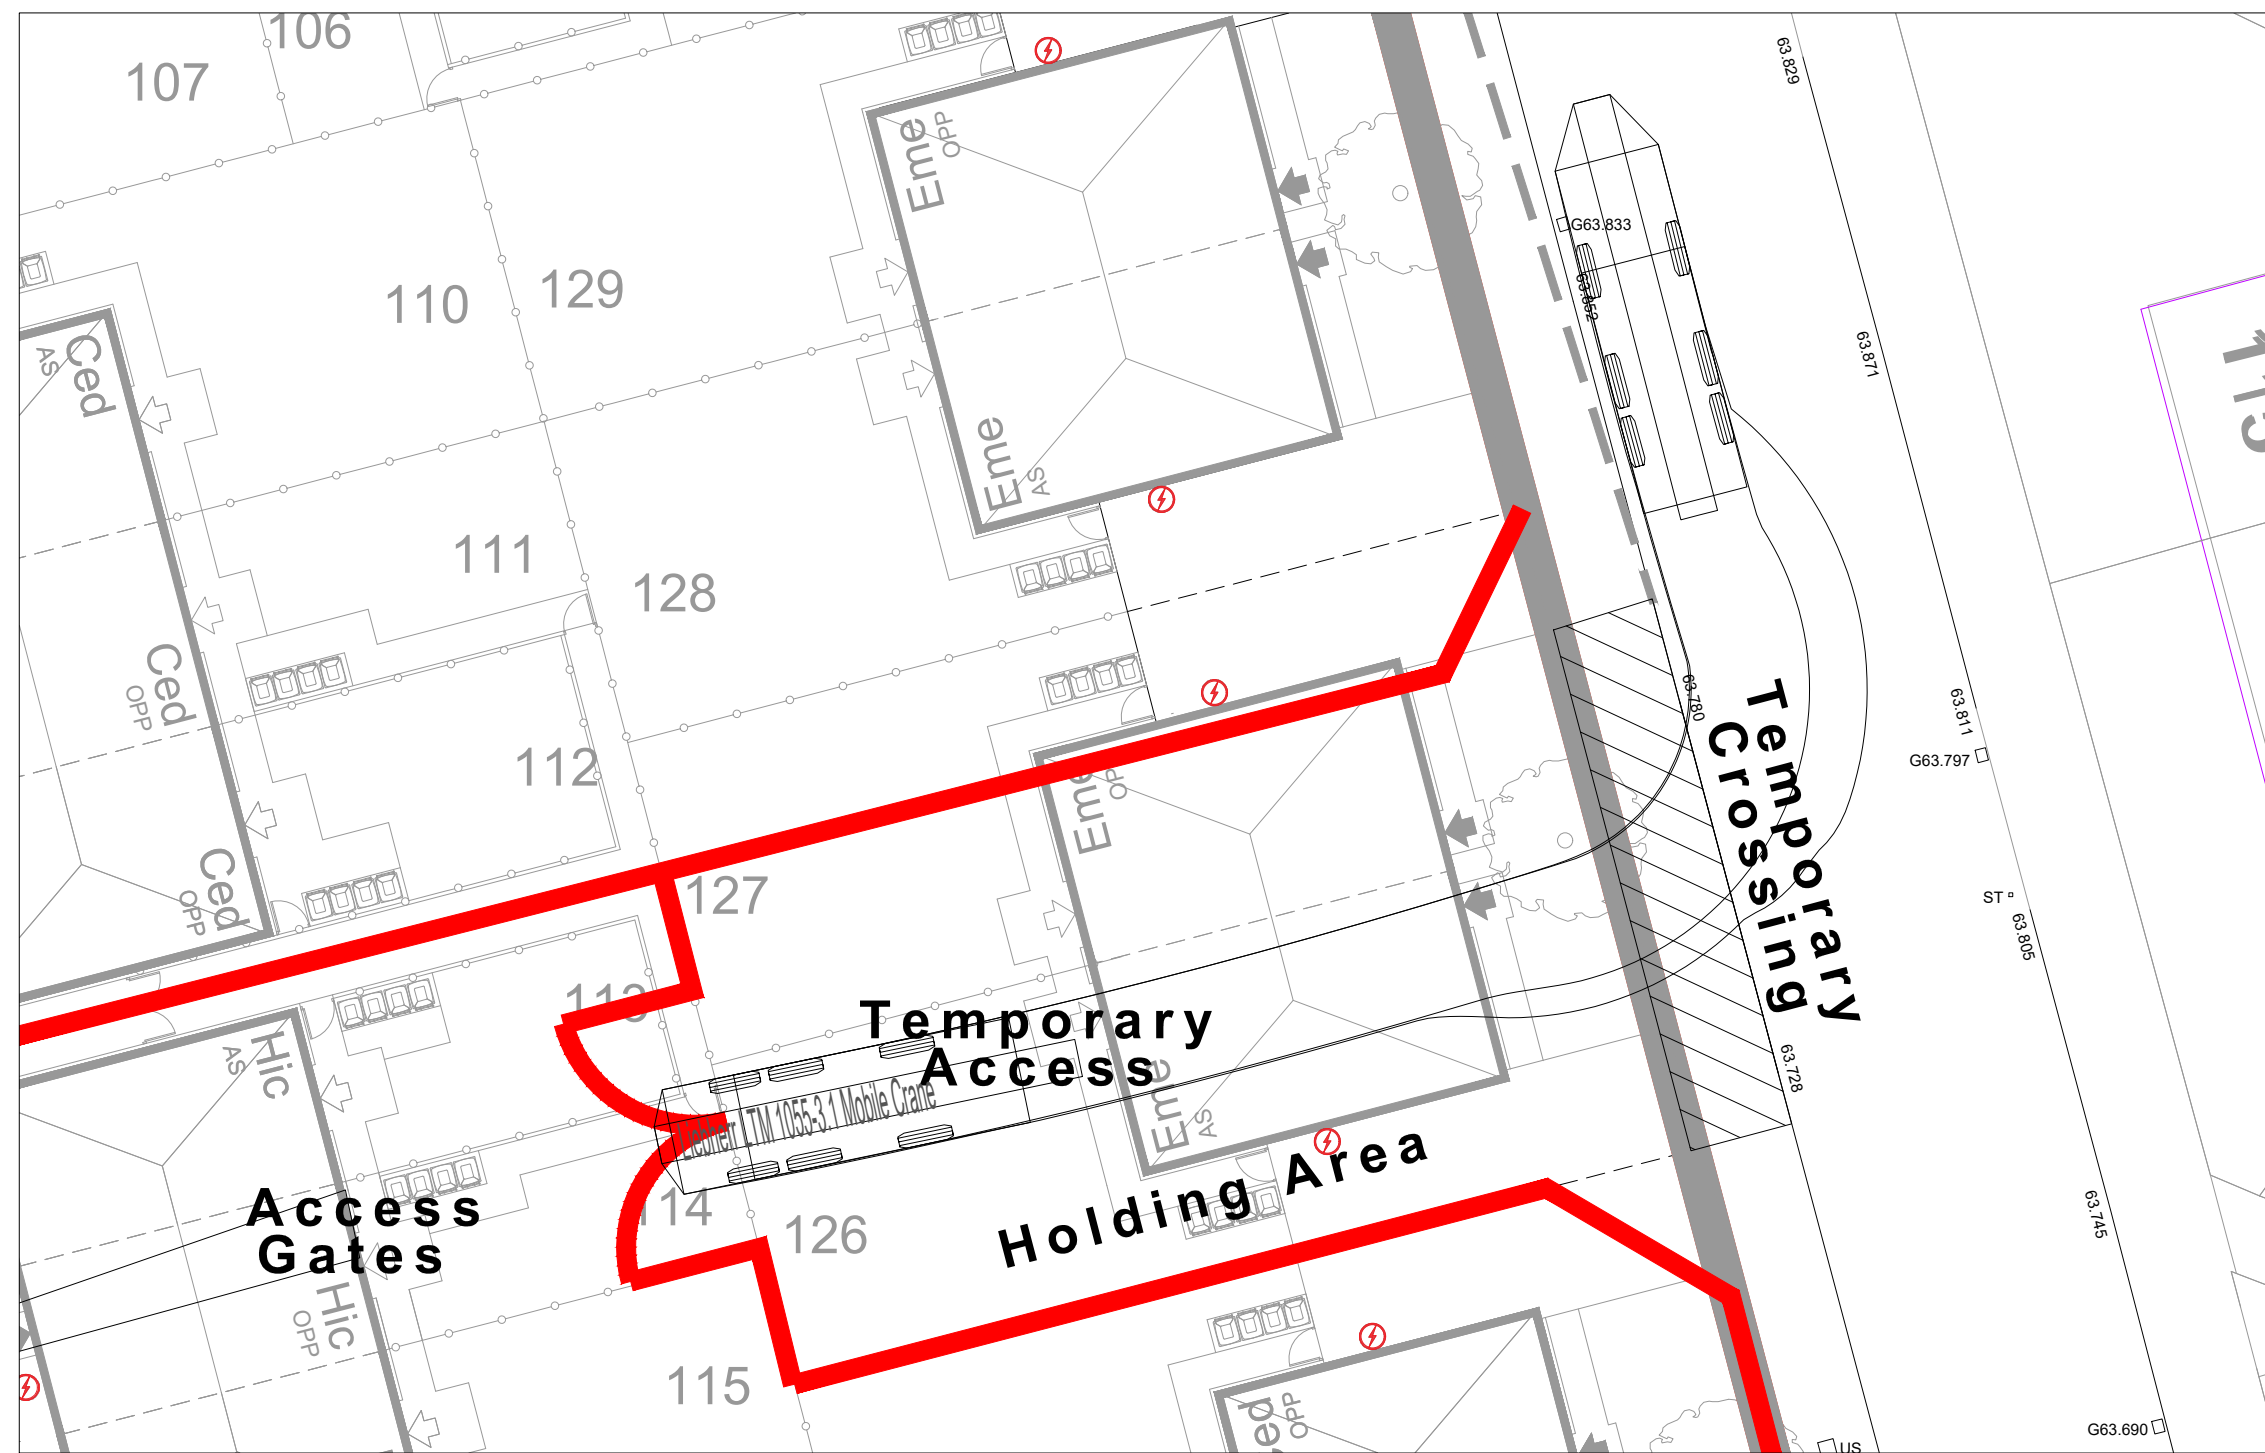

Crane Tracking - OUT
1:200

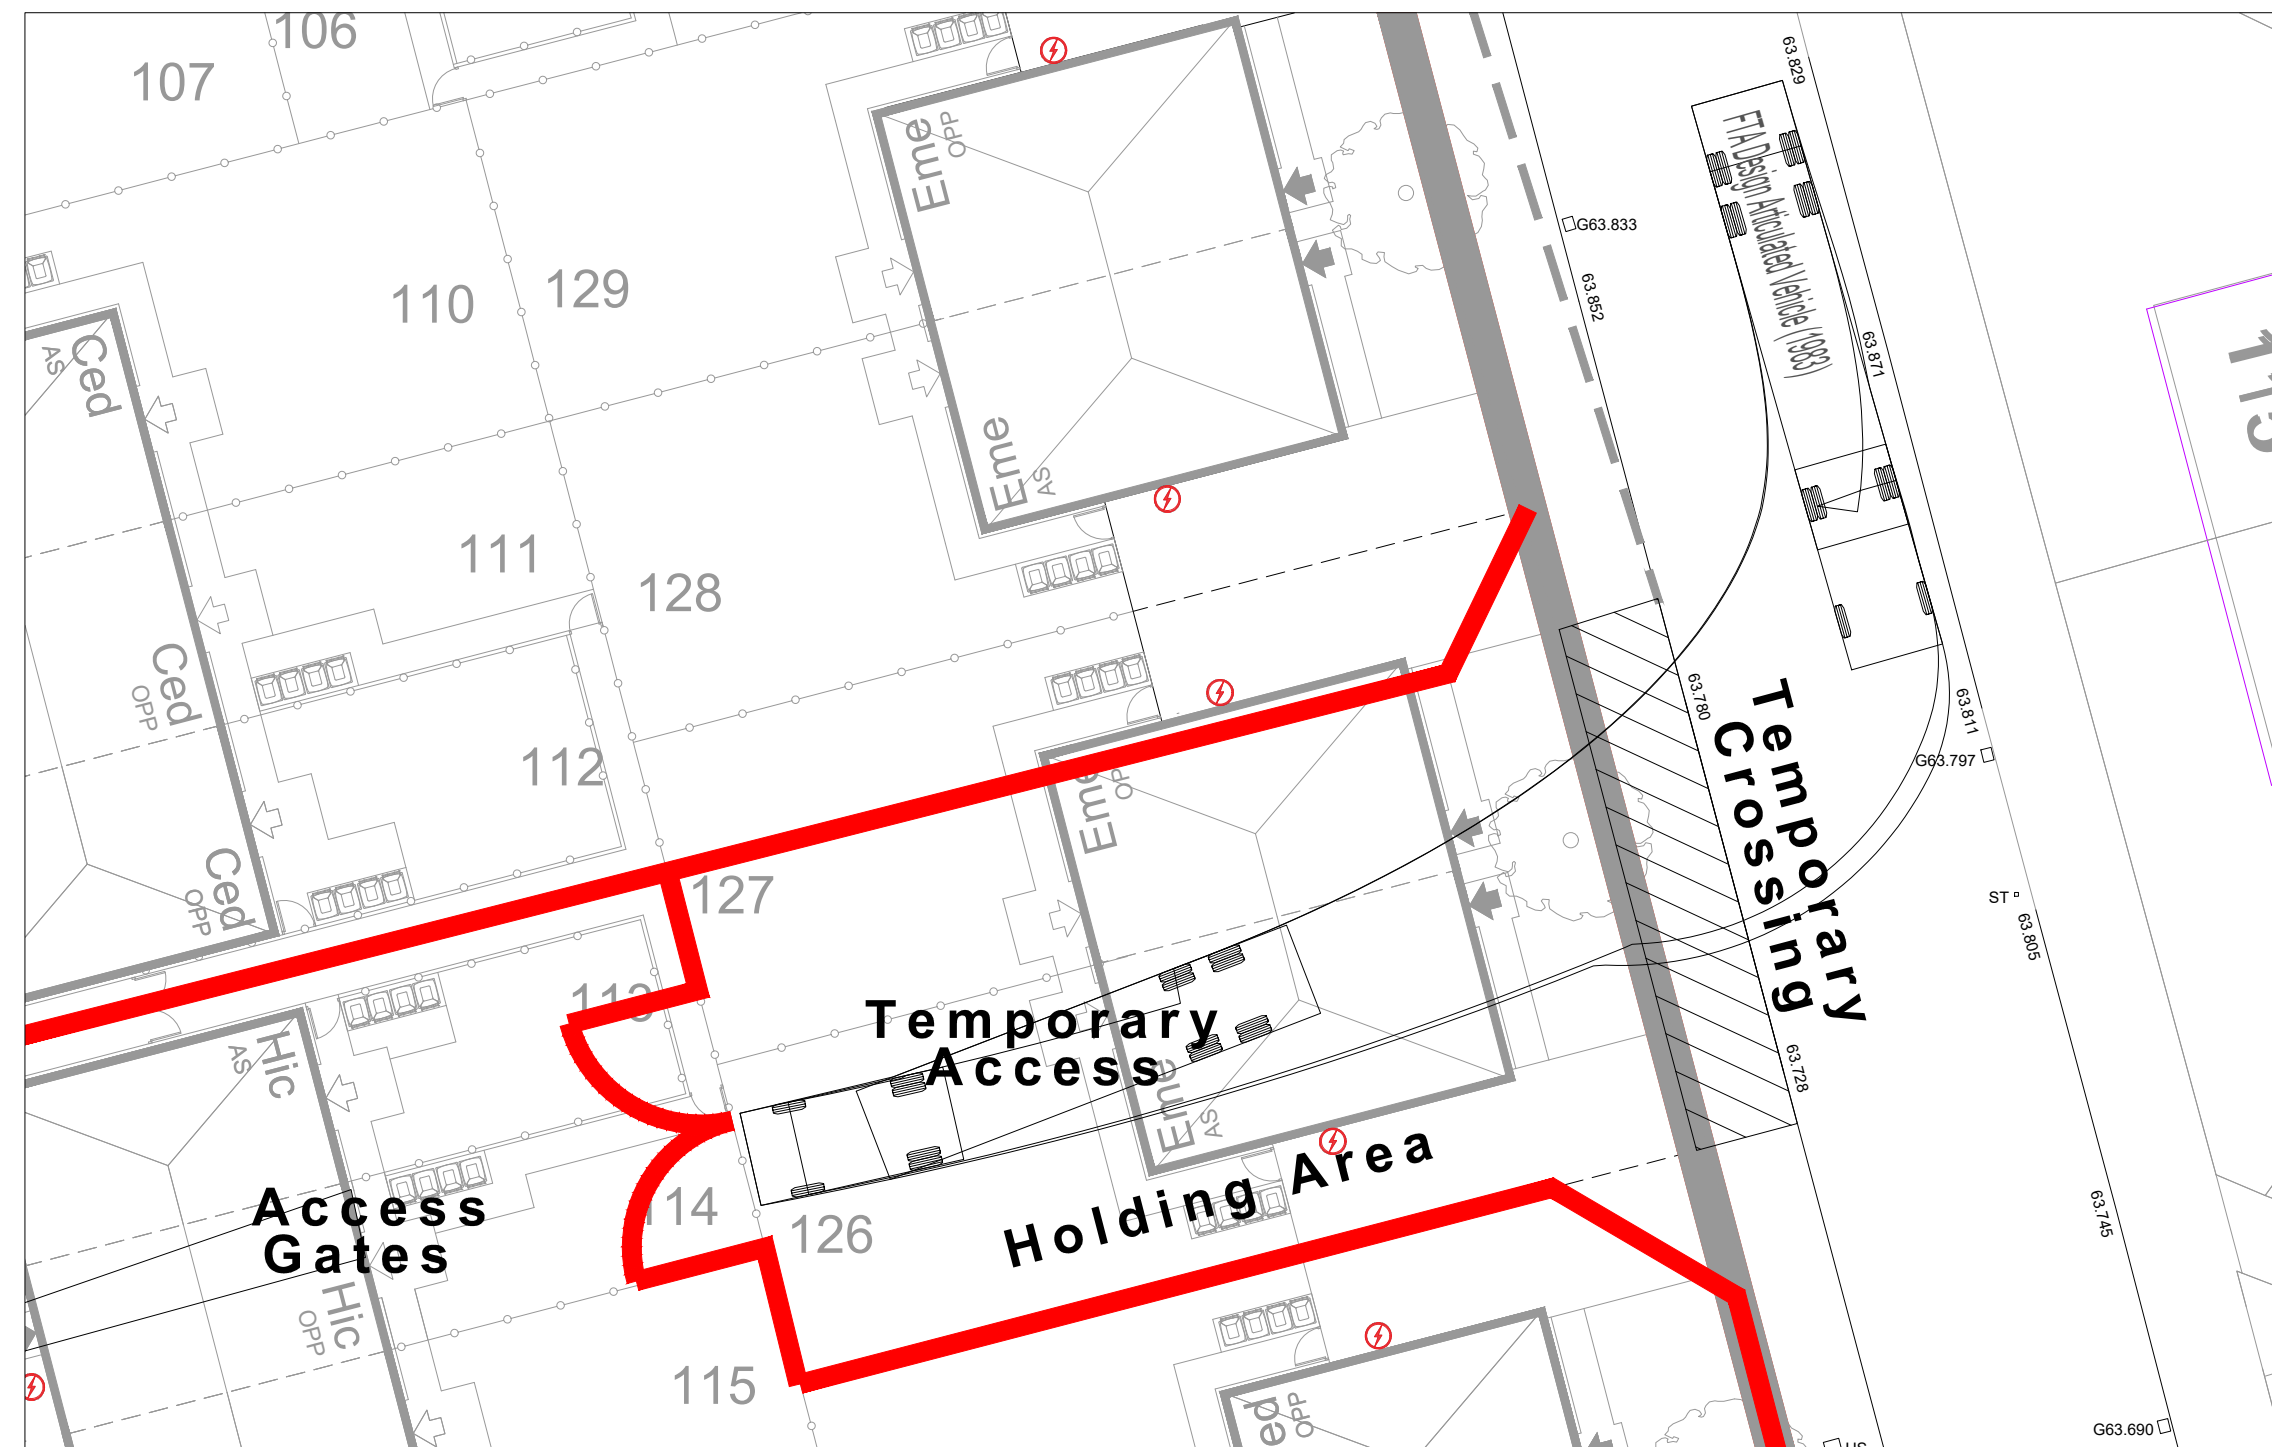

Vehicle Tracking - IN
1:200

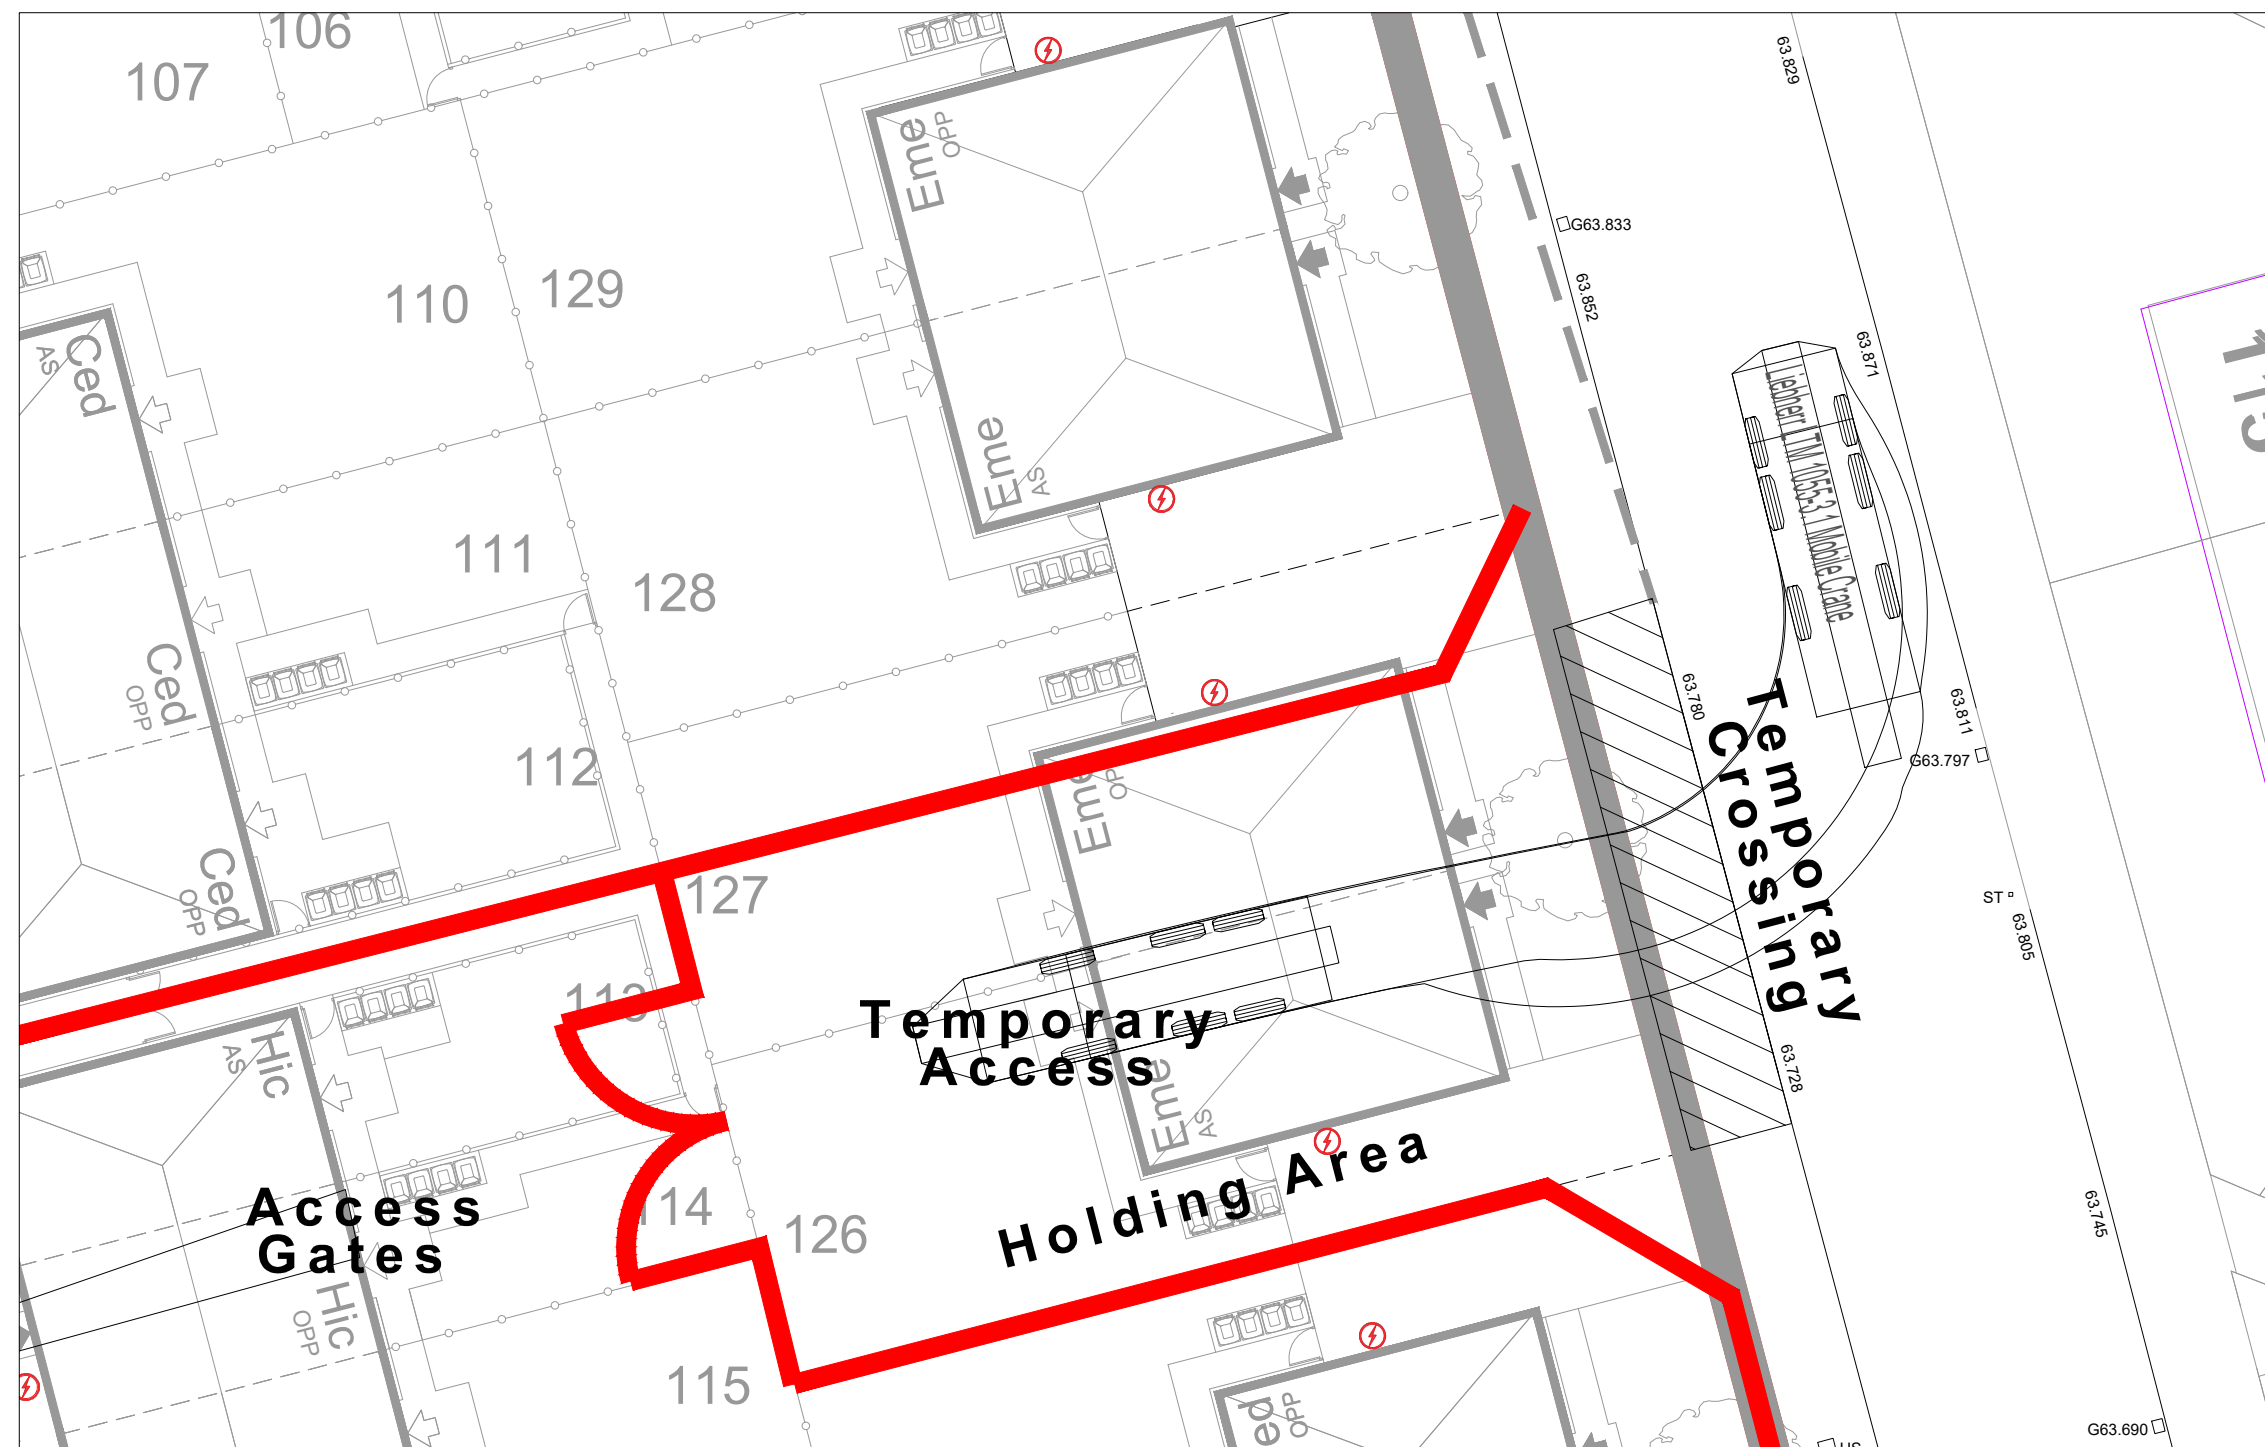

Crane Tracking - IN
1:200

Legend

11	11.08.2024	Entrance location amended	TC
Revision	Date	Amendment	Initials

Development

Location

GORTON

Marketing Name

Drawing Title

Site Compound & Vehicle Tracking

Job No.

KH008

Revision

-

Drawn By

ASB

Checked by

-

Drawing No.

A-011

Scale @ A1

As Shown

Date

15.08.2024

Date Checked

-

1st Floor, 103 Dalton Avenue, Birchwood Park,
Warrington WA3 6YE
T: 01925 363108 W: www.kellenhomes.com



KELLEN
HOMES