© This Drawing and Design is the copyright of M1NT studio and should not be reproduced without written consent.

This non intrusive survey has been produced for spatial design purposes only.

Contractors are to check all levels and dimensions before setting out any site or shop work.

CDM 2015 Designers Risk Assessment
All works to be carried out under CDM regulations.

Contractor to ensure all relevant codes of practice and regulations for the proposed works are adhered to. No residual risk within the attached design unless specifically stated with the attached schedule.

DO NOT SCALE THIS DRAWING

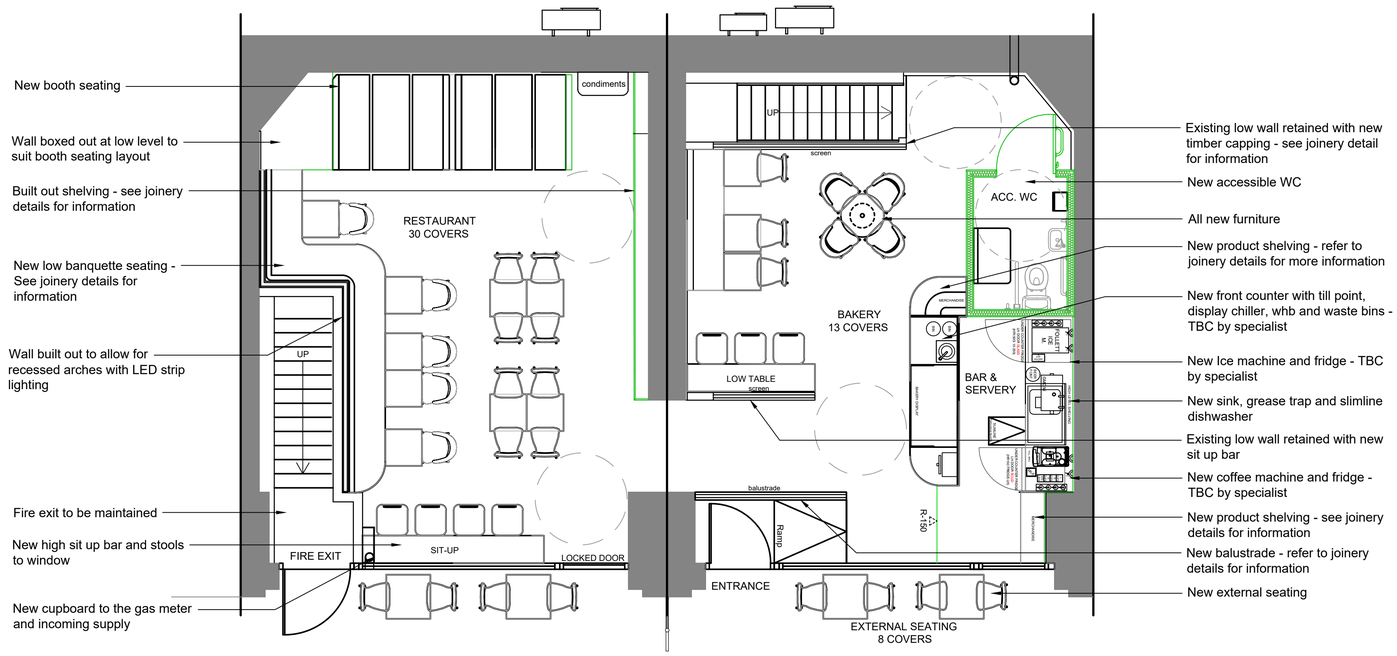

GROUND FLOOR - GENERAL ARRANGEMENT - PROPOSED
SCALE 1:50

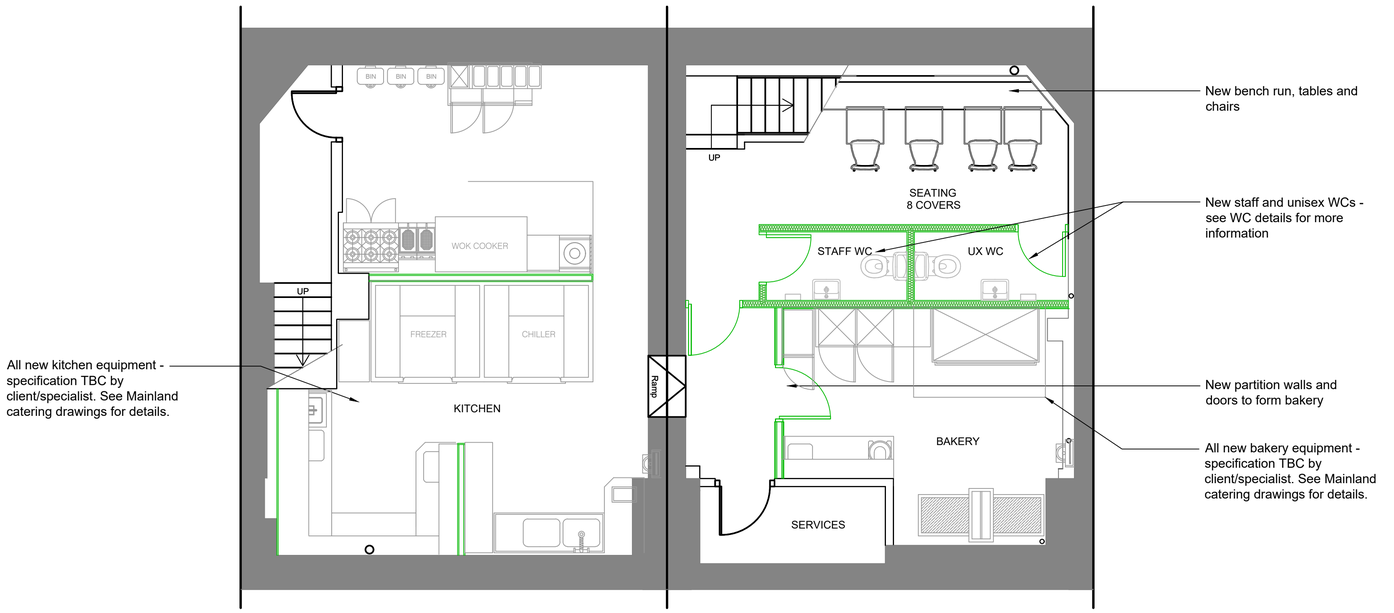

BASEMENT - GENERAL ARRANGEMENT - PROPOSED
SCALE 1:50

16/12/24	P4	PLANNING UPDATES TO JB EMAIL 11.12.24: - Dumb waiter omitted	HE	LG
22/10/24	P3	BOOTH SEATING AMENDED TO OMIT ROUNDED BOOTHS AND TABLE ENDS	HE	LG
16/09/24	P2	UPDATED KITCHEN ADDED	HE	LG
19/07/24	P1	PRELIMINARY	LG	ST
Date	Rev	Details	Drwn	Chk

Issue:	For Information	**Stage:**	
Client:	DOUX CHATON		
Project:	265-267 Deansgate Terrace Deansgate Manchester M3 4EW		
Title:	GROUND FLOOR AND BASEMENT GENERAL ARRANGEMENT - PROPOSED		
Date:	09.07.24	**Drawn:**	HE
Scale:	1:50 @ A1	**Checked:**	LG
DWG NO:			**Rev**
202393_M1NT_XX_ZZ_A_DR_1003			P4

M1NT
STUDIO. www.m1ntstudio.com | hello@m1ntstudio.com

GROUND FLOOR AND BASEMENT - GENERAL ARRANGEMENT - PROPOSED
SCALE 1:50