West Elevation

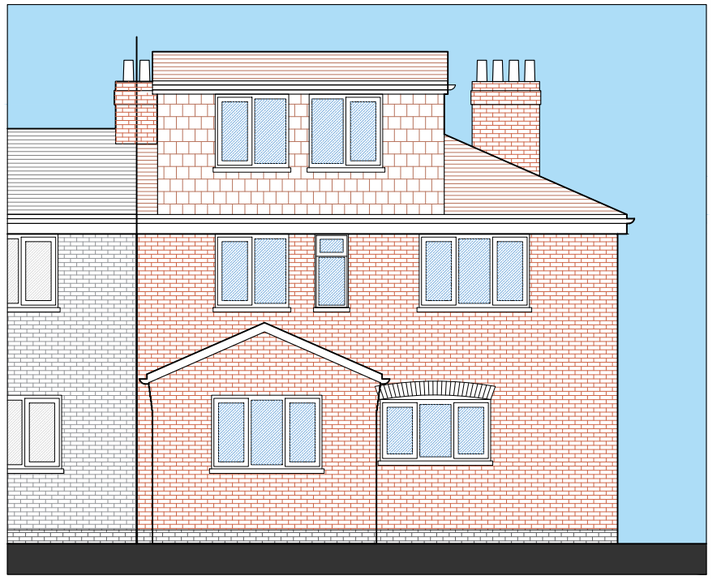

East Elevation

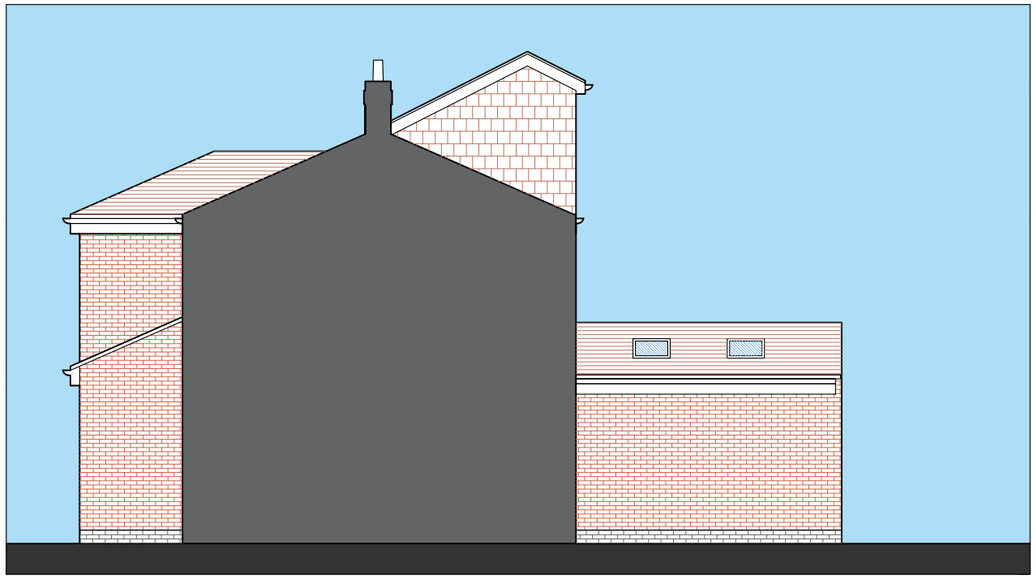

South Elevation

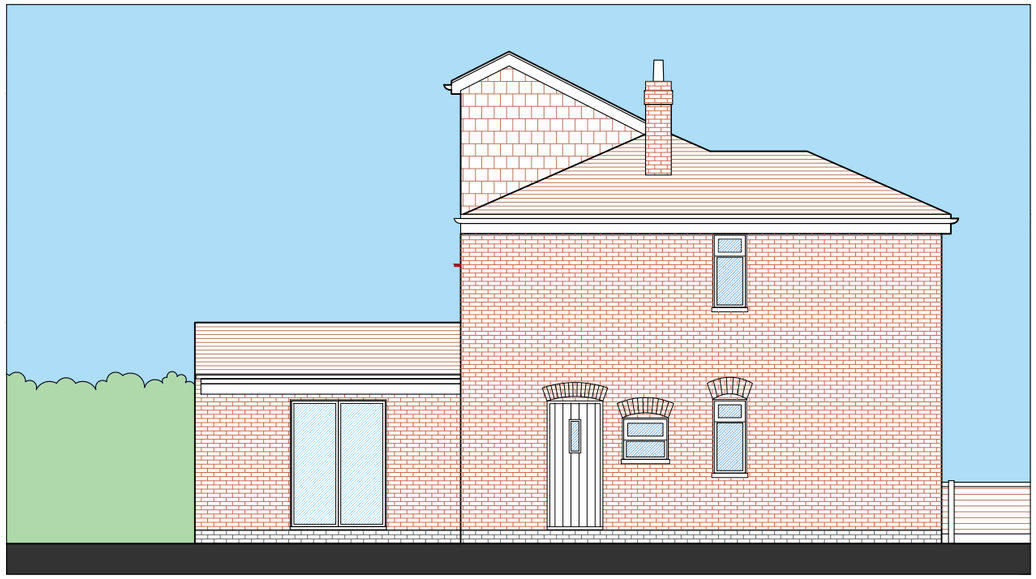

North Elevation

METRES

0 1 2 3 4 5

SCALE: 1:100@ A3
1:50 @ A1

Note

1. THE COPYRIGHT OF THIS DRAWING IS VESTED IN ND AND IT MAY NOT
BE REPRODUCED IN WHOLE OR PART OR USED FOR THE MANUFACTURE
OF ANY ARTICLE WITHOUT THE EXPRESS PERMISSION OF THE COPYRIGHT HOLDERS.
2. WORK TO FIGURED DIMENSIONS ONLY.
3. THIS DRAWING IS TO BE READ IN CONJUNCTION WITH ALL RELEVANT
ARCHITECT'S, SERVICE ENGINEER'S AND ND DRAWINGS AND SPECIFICATIONS

REV:		DATE:
STAGE: CONCEPT		
ARCHITECT: **Dunlop Studios** M: 07935 855 727 E: INFO@DUNLOPSTUDIOS.COM		
CLIENT: Efe & Jenni Enobakhare		
PROJECT: 5 Amersham Place ADDRESS: 5 Amersham Place, Manchester		
DRAWING: PROPOSED & SECTION ELEVATIONS		
DRAWINGS: A3@1:100 A1@1:50	DATE: 02 2024	DRAWN: ND
PROJECT NO: 2409	DRAWING NO: P201	REV: B