




All information is based on external survey information (2D and 3D). Heights have been provided through external 3D survey models and plans have been based on 2D external survey information. Further information required in terms of existing and extent of retained car parking spaces, bike shelter trees, planters, gas governor/meter enclosure TBC. Extent of red line boundary may need to be adjusted to suit proposed road access, turning heads and radius. Refer to Turleys for landscape details.

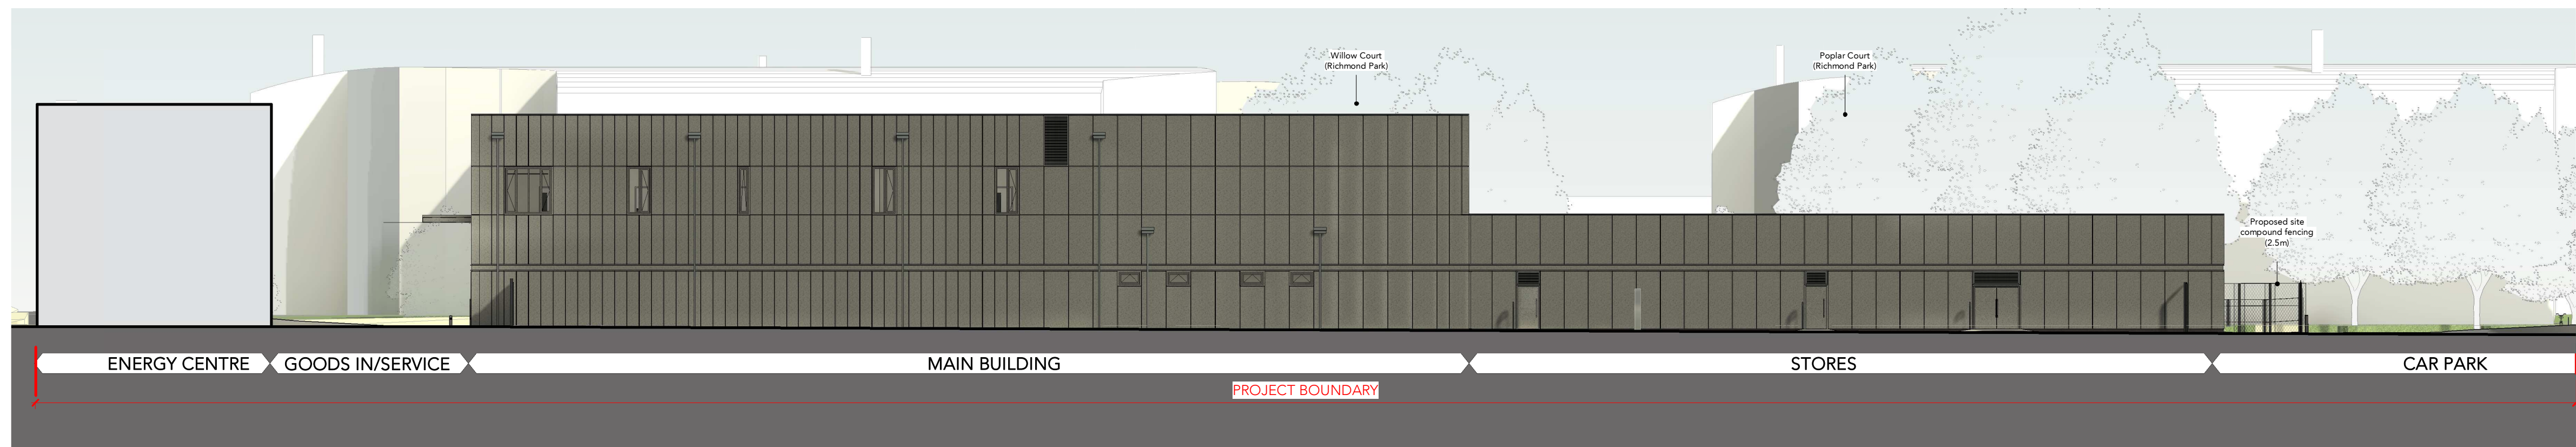



A Proposed Complete Elevation - North Elevation
1: 200

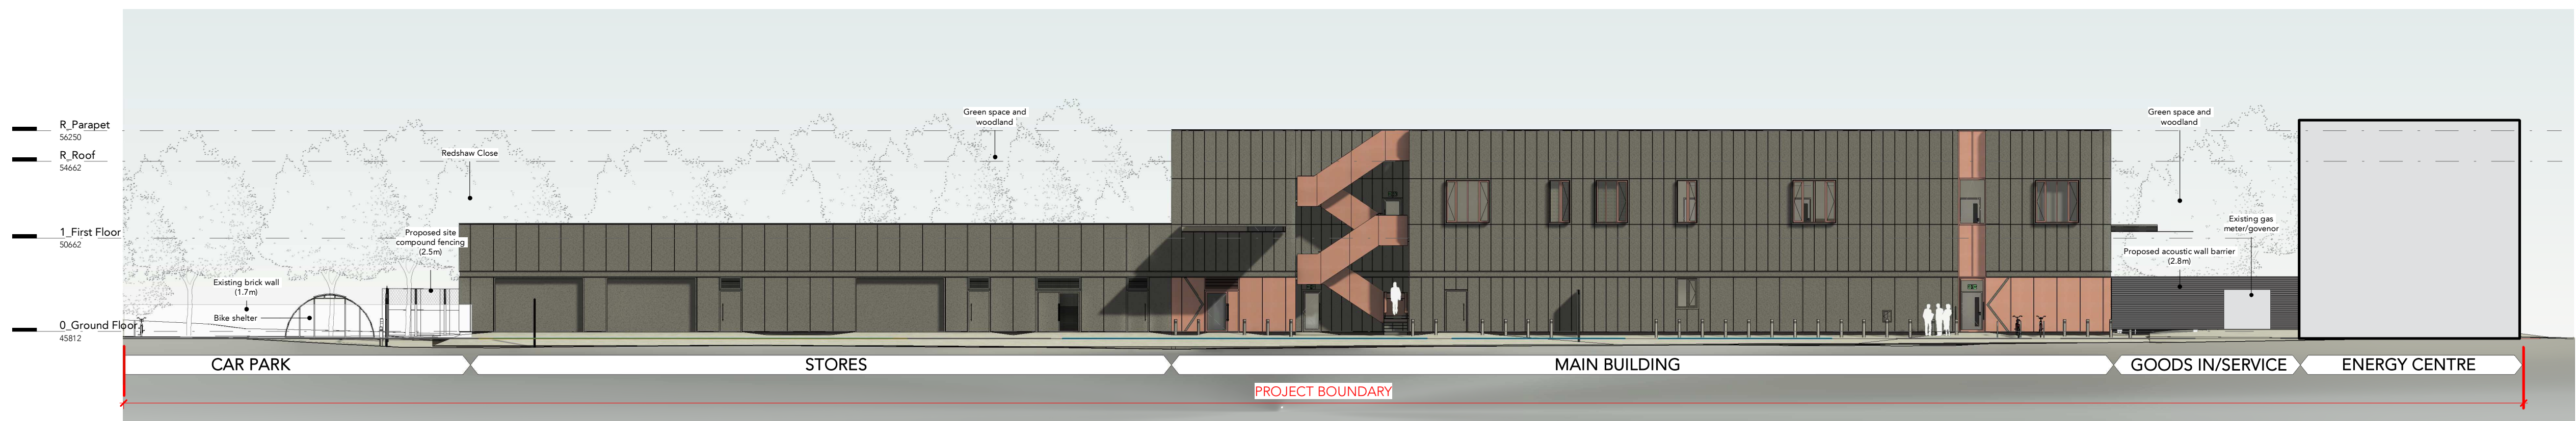

B Proposed Complete Elevation - South Elevation
1: 200

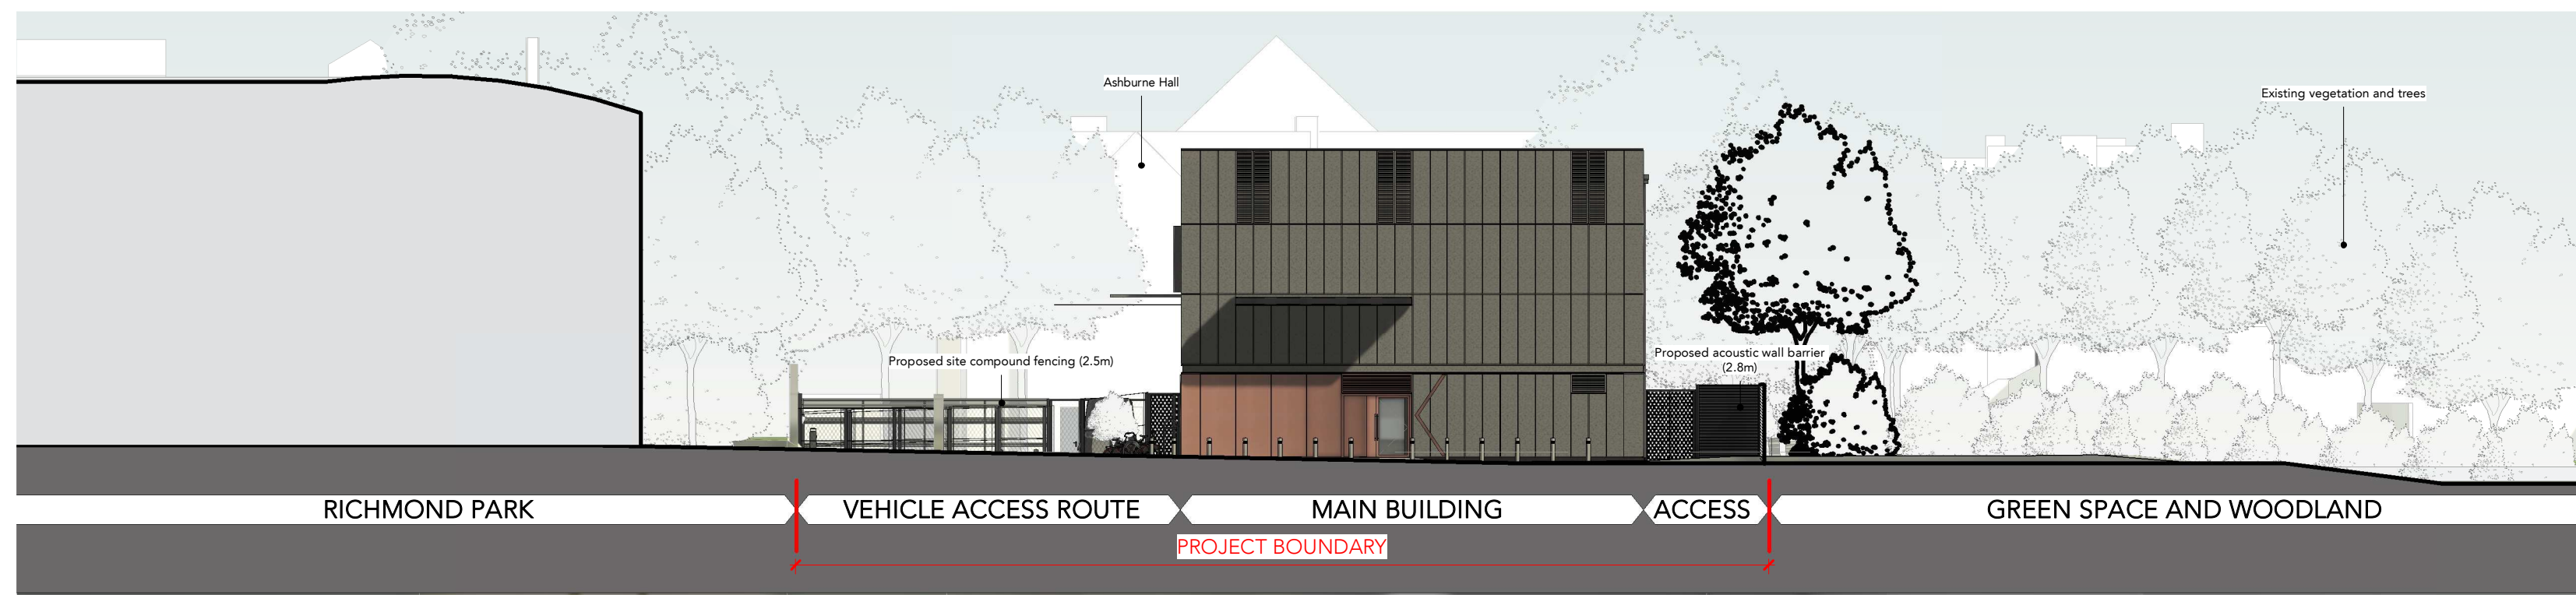

C Proposed Complete Elevation - East Elevation
1: 200

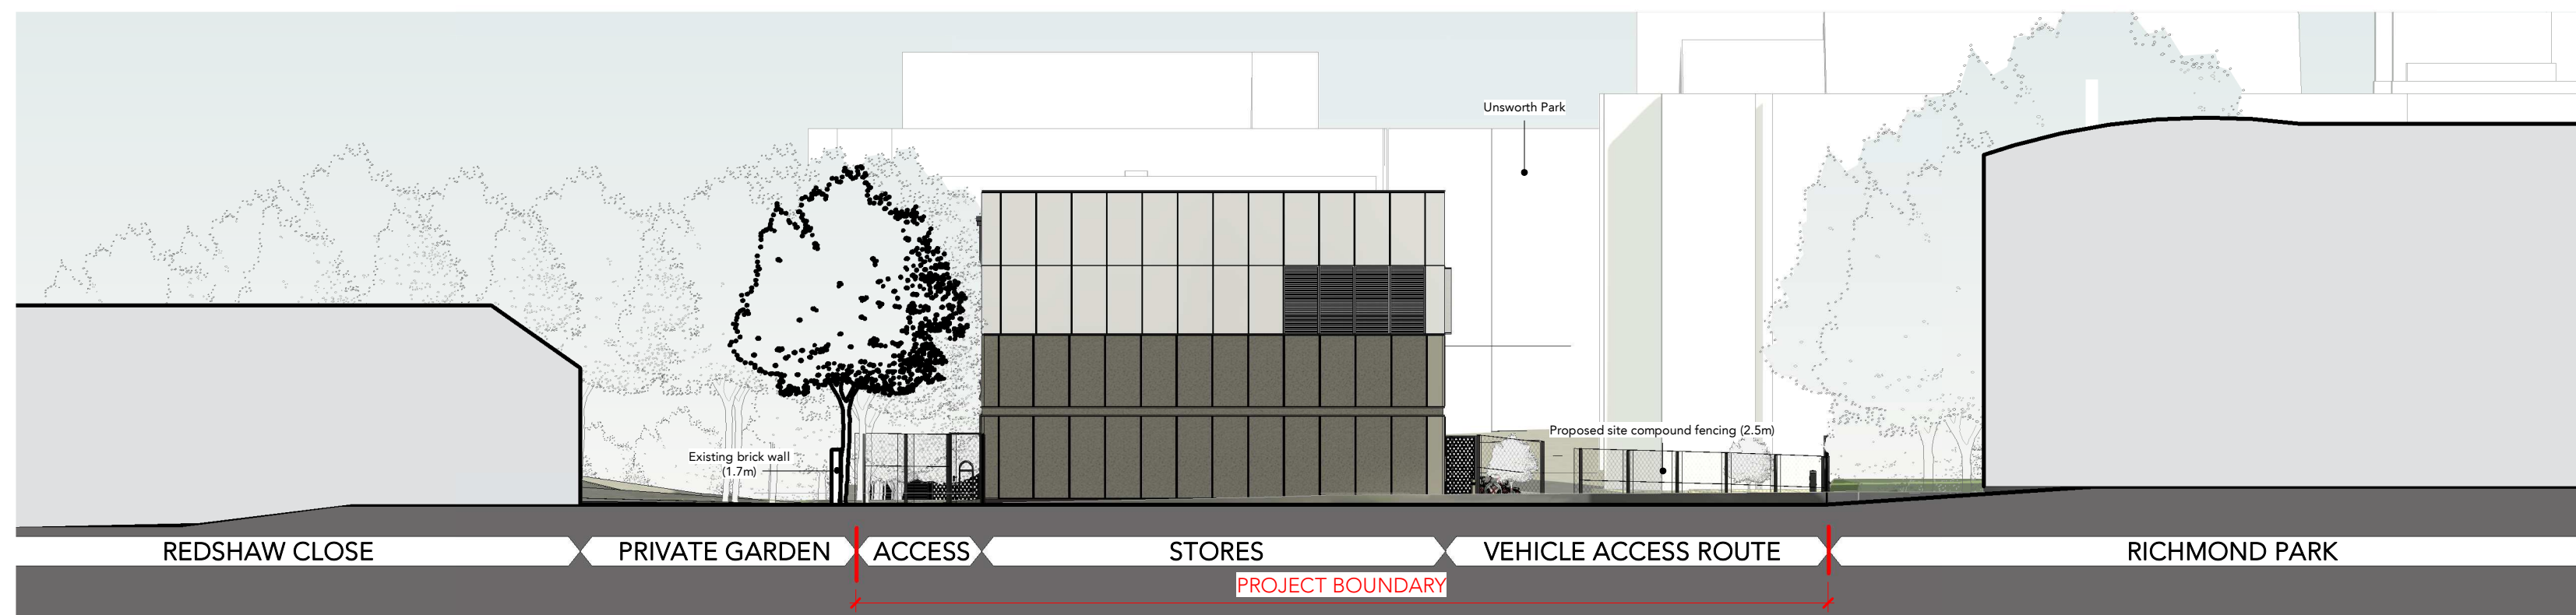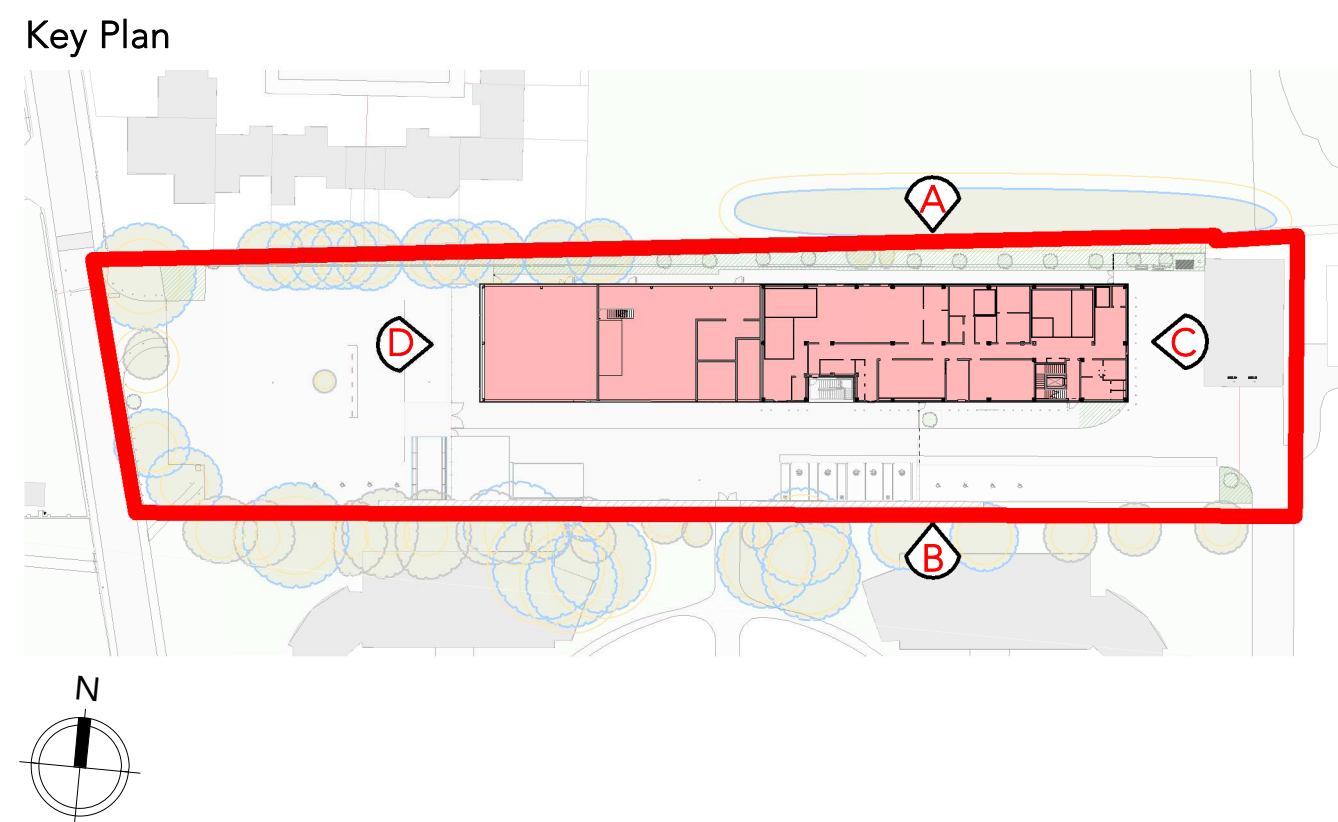

D Proposed Complete Elevation - West Elevation
1: 200

PO2 11.12.24 Planning Issue
PO1 18.10.24 PLANNING
Rev Date Intls Details
© The moral rights of the author are hereby asserted.
This drawing and design is the sole property of Buttress Ltd and must not be reproduced without permission.
Buttress Ltd is Registered in England and Wales, 5363573

Buttress

Manchester 41 Bengal Street
Manchester
M4 6AF
0161 236 3303
www.buttress.net

Leeds Clockwise, Yorkshire House
Greek Street, Leeds
LS1 5SH
0113 539 7965

Certified
B
Corporation

Project Title The Limes Relocation
Client Rider Levett Bucknall
Location Fallowfield Campus, Manchester

Drawing ref Proposed Elevations - Site (Complete)

Date 11/12/2024 17:09:24 **Scale** As indicated
Checker MB **Size** A1
Job No: 9774 **Status** 54 Suitable for Stage Approval

Project Origin Volume Level Type Role Number Rev
LIMES-BUT-MS-ZZ-DR-A-05100-P02