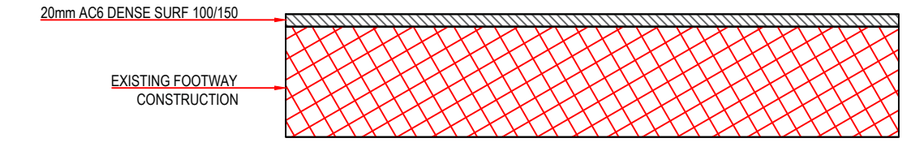

PAVEMENT REF F1
FOOTWAY RESURFACING
SCALE 1:10

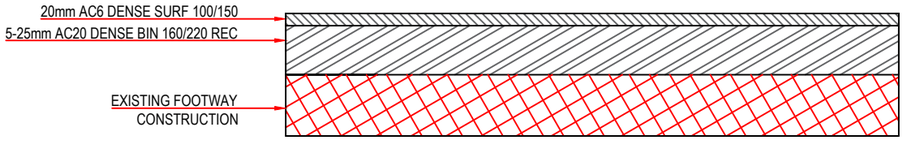

PAVEMENT REF F2
FOOTWAY REPROFILING
SCALE 1:10

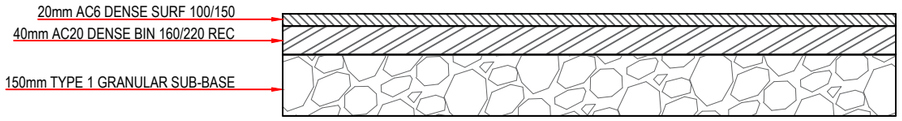

PAVEMENT REF F3
FOOTWAY CONSTRUCTION
SCALE 1:10

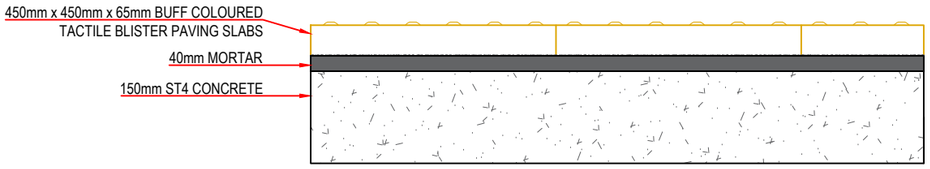

PAVEMENT REF F4
TACTILE PAVING CONSTRUCTION
SCALE 1:10

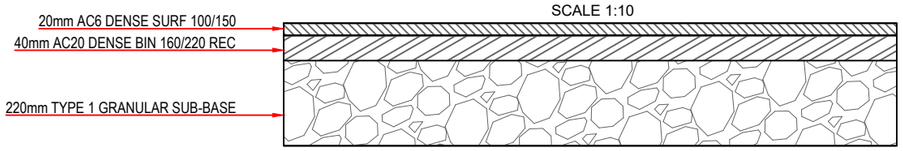

PAVEMENT REF F5
VEHICULAR ACCESS CONSTRUCTION
SCALE 1:10

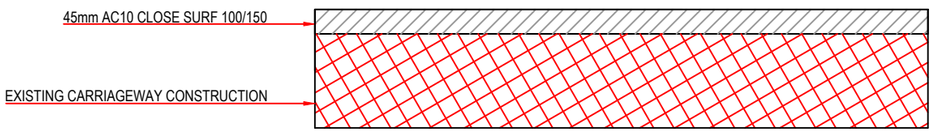

PAVEMENT REF C1
CARRIAGEWAY RESURFACING
SCALE 1:10

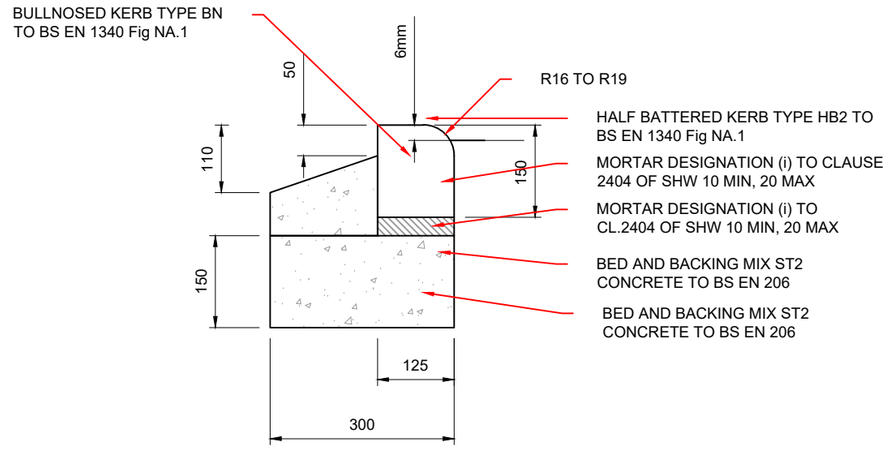

BULL NOSED KERB (TYPE BN)
SCALE - 1:10

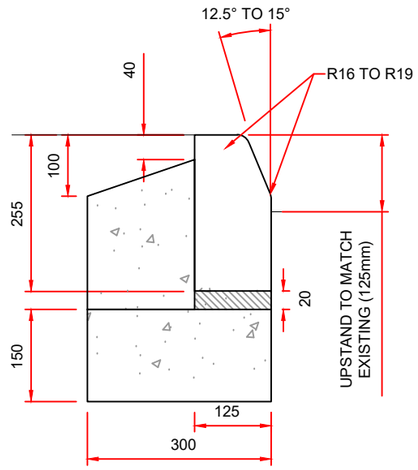

HALF BATTERS KERB (TYPE HB2)
SCALE - 1:10

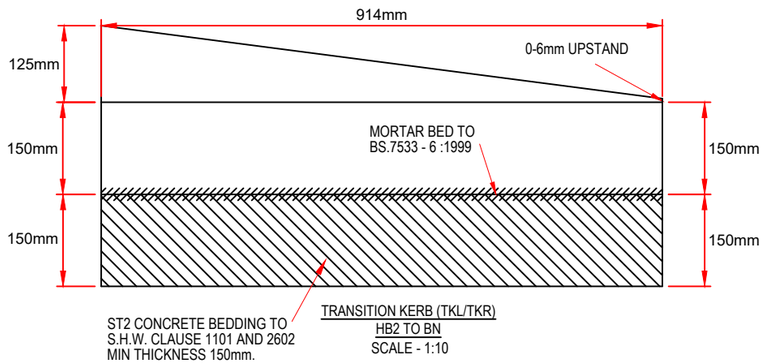

TRANSITION KERB (TKL/TKR)
HB2 TO BN
SCALE - 1:10

© Crown Copyright, All Rights Reserved. 2018 Licence Number 0100031673

NOTES

1. ALL DIMENSIONS ARE IN METRES UNLESS OTHERWISE STATED.
2. ANY DISCREPANCIES ARE TO BE BROUGHT TO THE ATTENTION OF SCP.
3. CONSTRUCTION DEPTHS HAVE BEEN TAKEN FROM 6C'S DESIGN GUIDE TABLES MC5 AND MC7.
4. REFER TO DRAWING NUMBER 18387-0700-001 FOR PAVEMENT OPTIONS

REVISIONS

REV	DESCRIPTION	DATE	BY
–	ISSUED FOR INFORMATION	07.07.22	JC

S|C|P
Transportation Planning : Infrastructure Design
Colwyn Chambers, 19 York Street, Manchester, M2 3BA, Tel 0161 832 4400, www.scptransport.co.uk, Email info@scptransport.co.uk

Client Name: BEECH DESIGN AND BUILD

Project Title: ANCOATS GARDENS, MANCHESTER

Drawing Title: STANDARD DETAILS

Drawn By: JC	Date: 07.07.2022
Checked: SC	Scale: 1:10 @ A3
Status: DETAILED DESIGN	Approved/Unapproved: APPROVED

Drawing No. SCP-220429-4000-001 | Rev. A