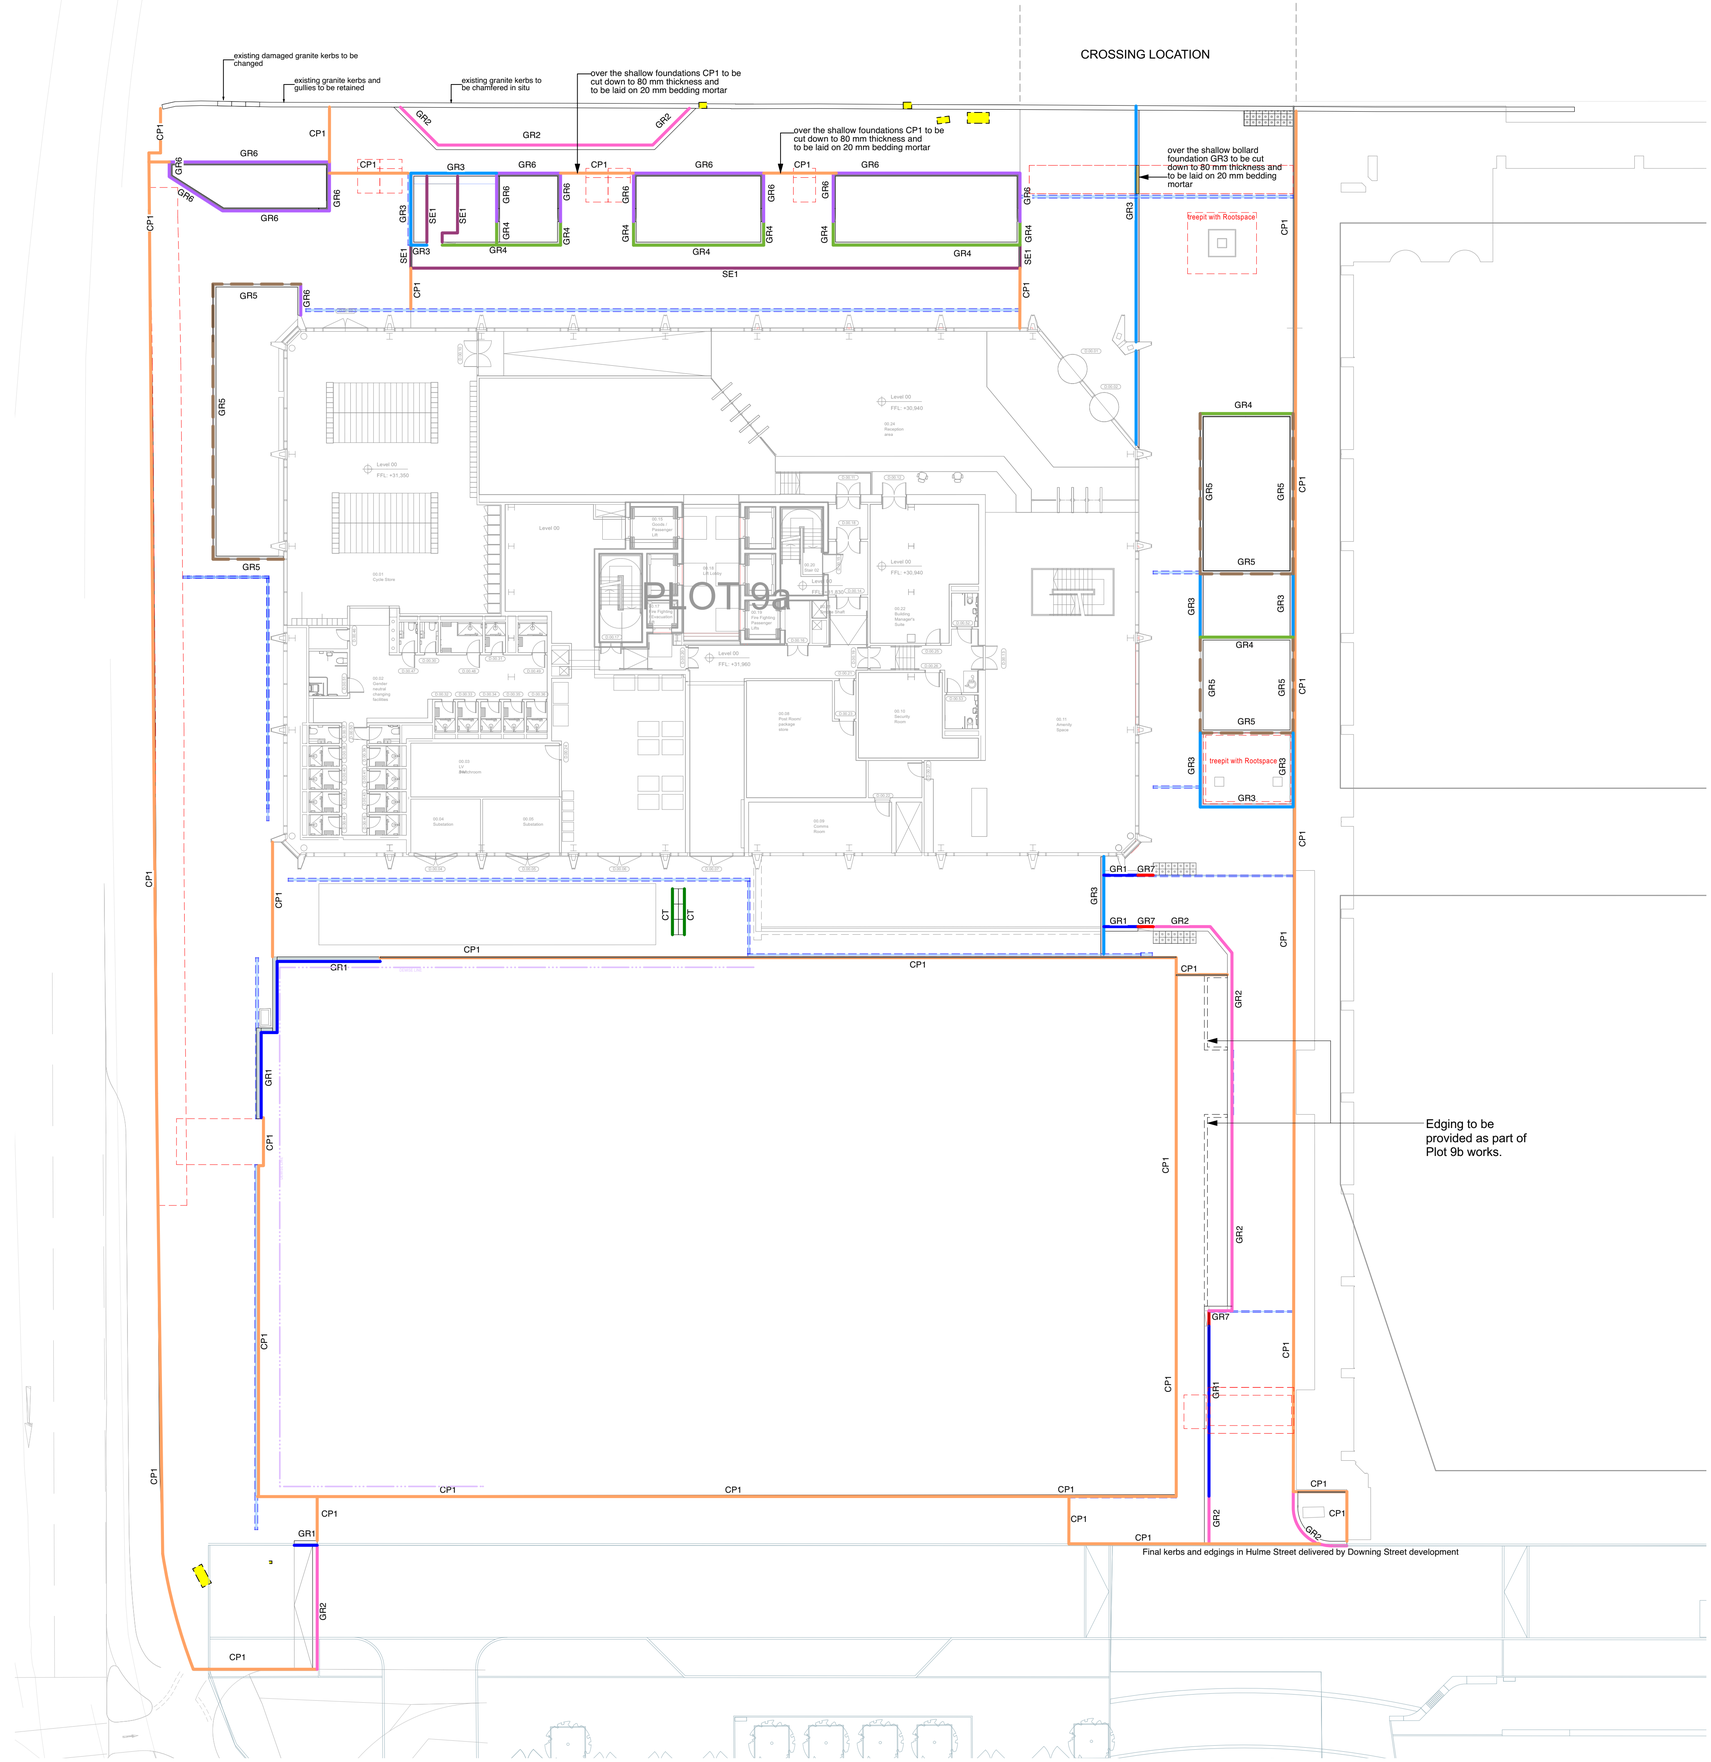


EDGINGS

GR1
RAISED GRANITE KERB
- **Product**: Granite
- **Finish**: Flamed
- **Colour**: Royal White
- **Size**: 300mm x 200mm x 1000mm
- **Supplier**: Hardscape or equal and approved supplier

Refer to spec clause Q10/120A

GR2
FLUSH GRANITE KERB
- **Product**: Granite
- **Finish**: Flamed
- **Colour**: Royal White
- **Size**: 300mm x 200mm laid flush (with 6mm upstand)
- **Supplier**: Hardscape or equal and approved supplier

Refer to spec clause Q10/120A

GR3
GRANITE FLUSH EDGING
- **Finish**: Flamed texture
- **Colour**: Royal White
- **Size**: 200mm wide x 150mm deep
- **Laid**: flush
- **Supplier**: Hardscape or equal and approved supplier

Refer to spec clause Q10/125A

GR4
GRANITE EDGING WITH 150MM UPSTAND
- **Product**: Raised granite upstand edge
- **Finish**: Polished top, flamed texture outer, polished bullnose
- **Colour**: Kobra green
- **Size**: 20mm bullnose to outer edge, see planter detail for dimensions
0mm manufacturing tolerance required to maintain 200mm width of wall units. Fully guaged units to ensure consistency
Unit sizes vary - refer to cutting schedules
- **Laid**: 150mm upstand
- **Supplier**: Hardscape or equal and approved supplier
- **Other**: To match adjacent upstand edge around Building No.8

Refer to spec clause Q10/121A

GR5
GRANITE EDGING WITH 150MM UPSTAND AND INTEGRATED GROOVES FOR DRAINAGE
- **Product**: Raised granite upstand edge
- **Finish**: Polished top, flamed texture outer, polished bullnose
- **Colour**: Kobra green
- **Size**: 20mm bullnose to outer edge, see planter detail for dimensions
0mm manufacturing tolerance required to maintain 200mm width of wall units. Fully guaged units to ensure consistency
Unit sizes vary - refer to cutting schedules
- **Laid**: 150mm upstand
- **Supplier**: Hardscape or equal and approved supplier
- **Other**: To match adjacent upstand edge around Building No.8

Refer to spec clause Q10/122A

GR6
SOLID GRANITE RAISED PLANTER
- **Product**: Raised granite planters
- **Finish**: Polished top, flamed texture outer, polished bullnose
- **Colour**: Kobra green
- **Size**: 20mm bullnose to outer edge, see planter detail for dimensions. Refer to cutting schedules.
0mm manufacturing tolerance required to maintain 200mm width of wall units. Fully guaged units to ensure consistency
Unit sizes vary - refer to cutting schedules
- **Supplier**: Hardscape or equal and approved supplier
- **Other**: To match adjacent planters around Building No.8

Refer to spec clause Q50/225A

GR7
GRANITE TRANSITION KERB
- **Product**: Granite transition kerb
- **Finish**: Flamed
- **Colour**: Royal White
- **Size**: 300mm x 200mm with 125mm-6mm upstand
- **Supplier**: Hardscape or equal and approved supplier
- **Other**: To match as installed on Plot.8

CP1
CONCRETE PIN KERB
- **Product:** PCC Conservation Edging
- **Finish:** Textured
- **Colour:** Silver Grey
- Size: W: 63 x L: 915 x D: 150 mm.
- Supplier: Marshalls or acceptable equivalent.
- Other: Laid flush

Refer to spec clause Q10/112J

CT
CONCRETE WHEEL BARRIER
- **Product:** Titan kerb
- **Material:** Concrete
- **Supplier**: Marshalls
- **Size**: 400 x 390 x 1000 mm

SE1
STEEL FLUSH EDGE
- **Product**: Halestem HST150/R rigid L-shape edging
- **Material:** galvanised steel
- **Supplier**: Everedge or equal and approved
- **Size**: 2 mm thickness x 150 mm deep
- **Other**: laid flush

SLOT DRAIN - Proposed to engineers details & final location

© This drawing is copyright protected and may not be reproduced in whole or part without written authority from the owner.

NOTES:

1. Do not scale from this drawing.
2. Always work to noted dimensions.
3. All dimensions are in millimetres unless otherwise stated.
4. All setting out, levels and dimensions to be agreed on site.
5. The dimensions of all materials must be checked on site before being laid out.
6. This drawing must be read with the relevant specification clauses and detail drawings.
7. Order of construction and setting out to be agreed on site.

Revision	Date	Description	Drawn	Apprvd.
CR2	18/11/24	CR - Service yard corner amends	VS	RM
CR1	08/11/24	CR1 - Final construction issue	VS	RM
C09	01/11/24	'In abeyance' clouds removed, demarcation and bond change edgings added, car park ramp and wheel barrier kerb updates	BR	RM
C08	12/08/24	S4 - Minor amends at the top of the ramp, SD-1 & SD-2 slot drain update	VS	RM
C07	23/07/24	S4 - Wheelstopper added, Hulme St junctions update	VS	RM

PLANIT

Manchester | London | Liverpool | Leeds | Standish

Manchester
2 Back Grafton Street,
Altrincham,
Cheshire,
WA14 1DY,

W: planit-ie.com
E: info@planit-ie.com
T: 0151 363 1230

Client First Street Developments LTD

Project First Street Plot 9

Drg Title Edgings GA

Created on	Created by	Approved by
13-06-19	JC	RM

Scale	Size	Workstage
1:200	A1	Final Construction

Drg No. MN2A-PLA-ZZ-00-DR-L-001001

Suitability CR

Revision CR2

© Planit I.E. Limited