
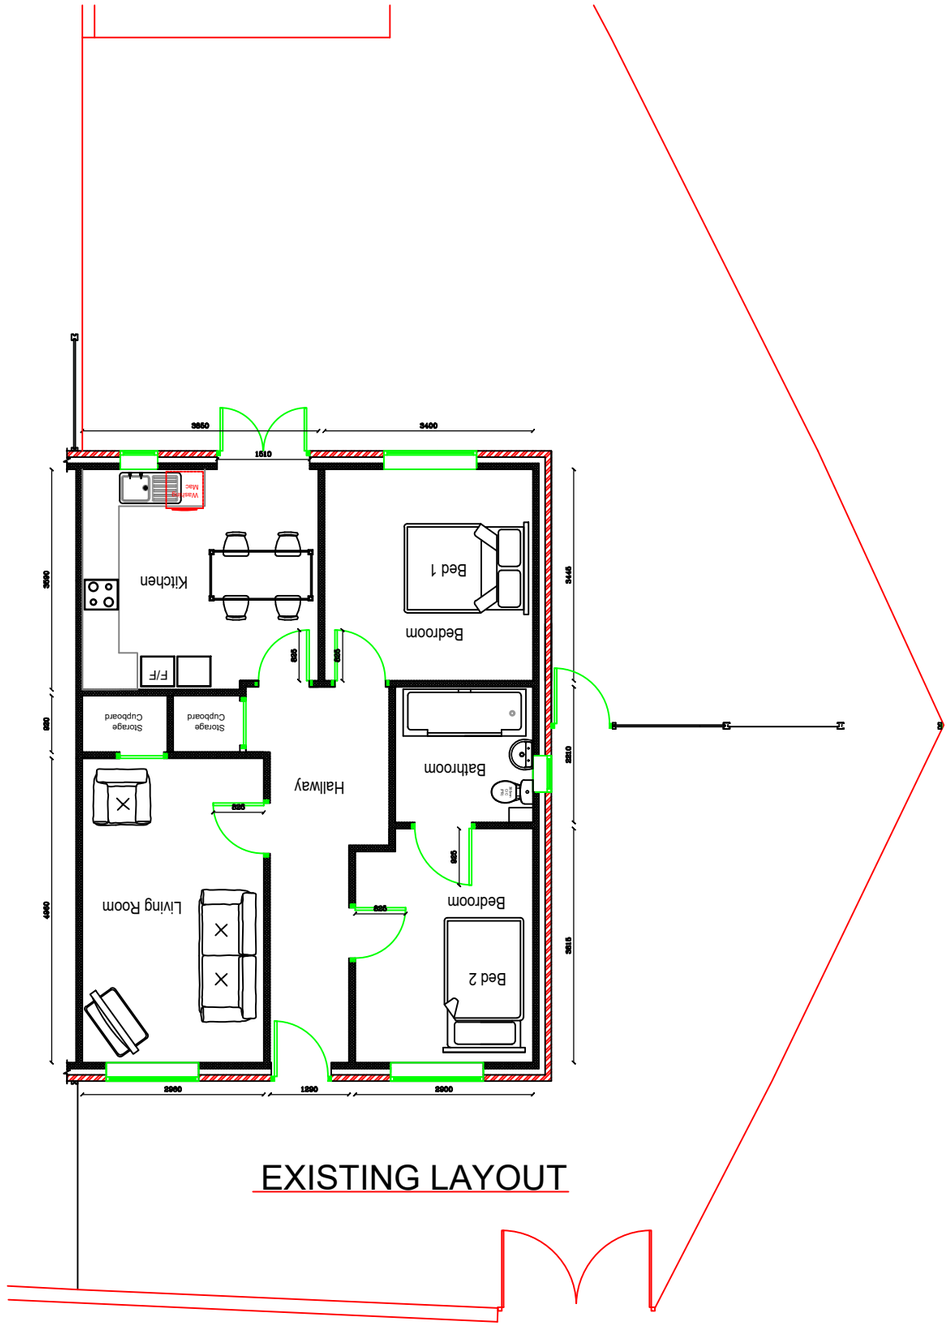


EXISTING LAYOUT

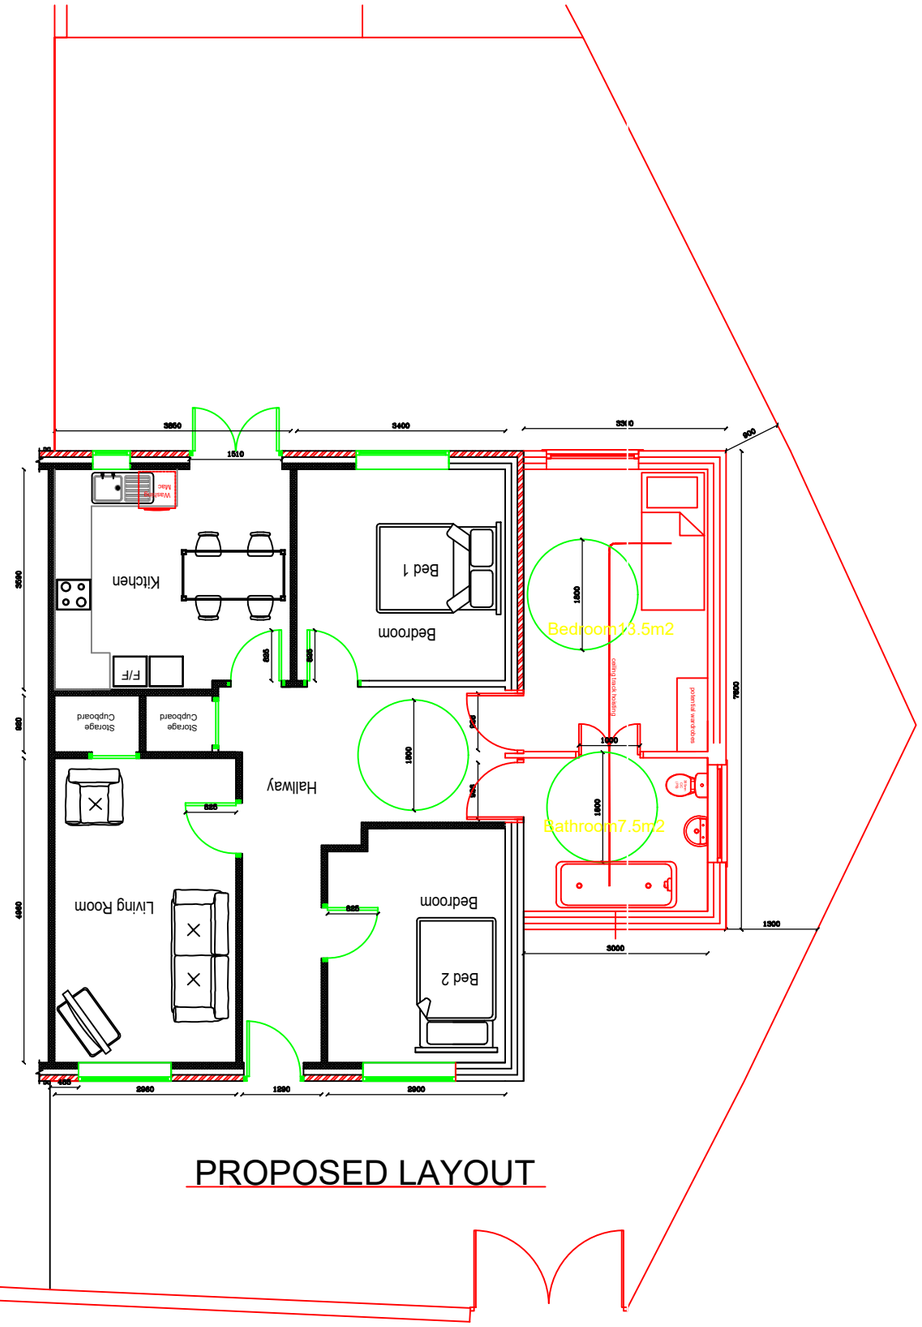

PROPOSED LAYOUT

Richard Harris - Technical Officer
Manchester Equipment & Adaptation Partnership
Directorate for Children and Families
Manchester Local Care Organisation

Phillips Park Rd
Bradford
Manchester M11 3FU

Office Tel : 0161 277 1704
Mobile No : 07944 483 766

Project : Bedroom / Bathroom Extension

Zachary Baker
7 Brooklands Gardens

Manchester
M23 9SW

Drawn By :	Date
R.H. CRL	REV: 10/09/2024
Scale : 1:100	Paper Size : A3

MEAP Manchester Equipment & Adaptations Partnership