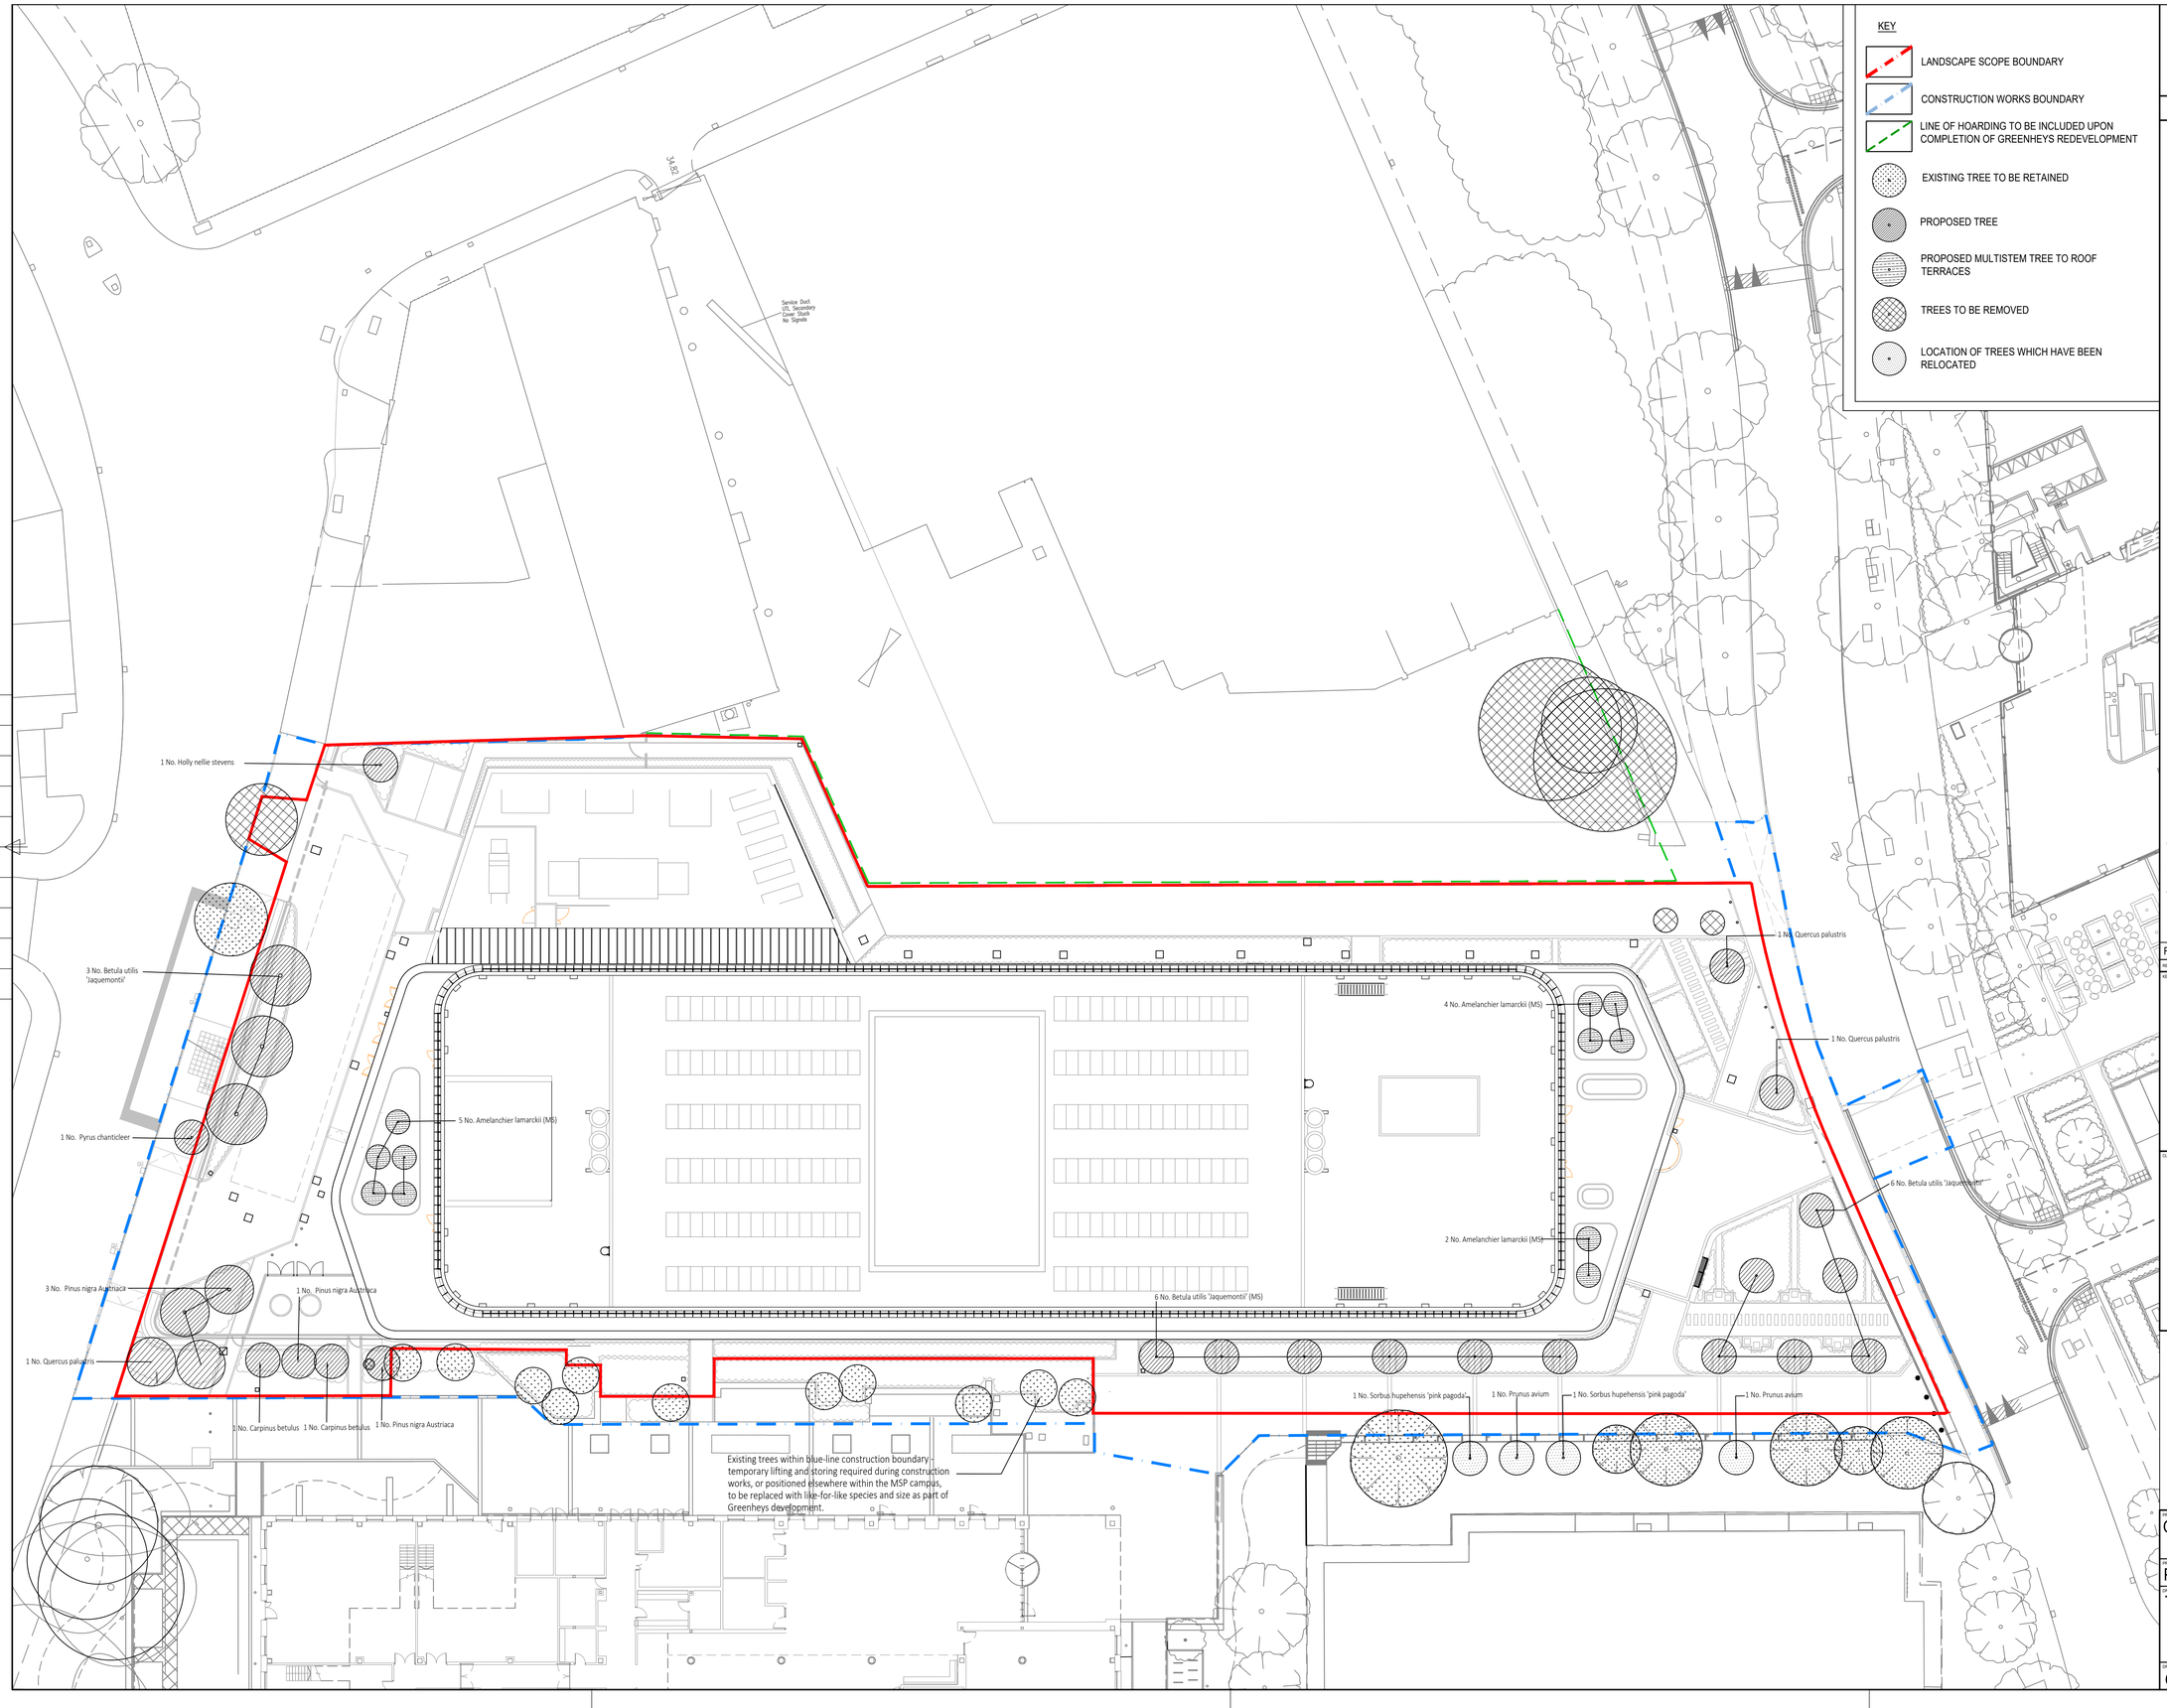

KEY

- LANDSCAPE SCOPE BOUNDARY
- CONSTRUCTION WORKS BOUNDARY
- LINE OF HOARDING TO BE INCLUDED UPON COMPLETION OF GREENHEYS REDEVELOPMENT
- EXISTING TREE TO BE RETAINED
- PROPOSED TREE
- PROPOSED MULTISTEM TREE TO ROOF TERRACES
- TREES TO BE REMOVED
- LOCATION OF TREES WHICH HAVE BEEN RELOCATED

BUILDING DESIGN PARTNERSHIP SHALL HAVE NO RESPONSIBILITY FOR ANY USE MADE OF THIS DOCUMENT OTHER THAN FOR THAT WHICH IT WAS PREPARED AND ISSUED.

ALL DIMENSIONS SHOULD BE CHECKED ON SITE.

DO NOT SCALE FROM THIS DRAWING.

ANY DRAWING ERRORS OR DIVERGENCES SHOULD BE BROUGHT TO THE ATTENTION OF BUILDING DESIGN PARTNERSHIP AT THE ADDRESS SHOWN BELOW.

NOTES

REFER TO PLANTING SCHEDULE FOR PROPOSED TREE SPECIES AND SIZES: GRE-BDP-ZZ-XX-SC-L-00-001

REVISION	DESCRIPTION	DRAWN	CHECKED	DATE
C02	TREE POSITIONS ADJUSTED ALONG PENCROFT WAY FOLLOWING CHANGES TO REDLINE BOUNDARY.	RN	JF	30.09.23
C01	ISSUED FOR TENDER	IF	JF	04.12.23
P01	ISSUED FOR TENDER	AV	JF	28.07.23
	FIRST ISSUE			

KEY PLAN

CLIENT

BDP.

11 Ducie Street
P.O. Box 85, Piccadilly Basin
Manchester M60 3JA
United Kingdom
T +44 (0)161 828 2200
F +44 (0)161 828 2235
www.bdp.com

PROJECT TITLE: Greenheys Development

PROJECT NUMBER: P3001624

DRAWING TITLE: TREE PLANTING PLAN

SCALE: @ A1 1:250

DATE: JULY '23

DRAWING No.: GRE-BDP-ZZ-XX-DR-L-00202

REVISION: C02