SCALE BAR 1:50

North

0m 1m 2m 3m 4m 5m 10m

WALL FINISH LEGEND


- Denotes location of Poitiers Mint Green Gloss Tile - 300x75mm kitchen splashback tiles.
- Denotes location of half height Poitiers White Gloss Tile - 300x75mm WC tiles.
- Denotes location of walls with 2 coats of emulsion paint. Dulux 40YY 74/056
- Denotes location of columns to be painted with 2 coats of white paint appropriate for metal surfaces.
- Denotes location of Acoufelt Fracture - Illusion range Colour Almond to 1800mm high with 2 coats emulsion paint, Dulux 40YY 74/056 above
- Denotes location of new Arnold Laver Riva Xtreme Panelling (Oak Finish)

NOTE:
Existing paint to be tested to check if compatible with new breathable paint

DECORATION
NB: ALL EMULSION PAINT TO BE DULUX TRADE RANGE. ALL GLOSS PAINT TO BE DULUX TRADE HIGH GLOSS

Painting all walls: Paint to match colour: Dulux 40YY 74/056

Painting door frames, architraves, skirtings, cills & safe plinth: Apply priming coat first, 2 coats undercoat and 1 finish coat gloss paint; colour Dulux 40YY 74/056

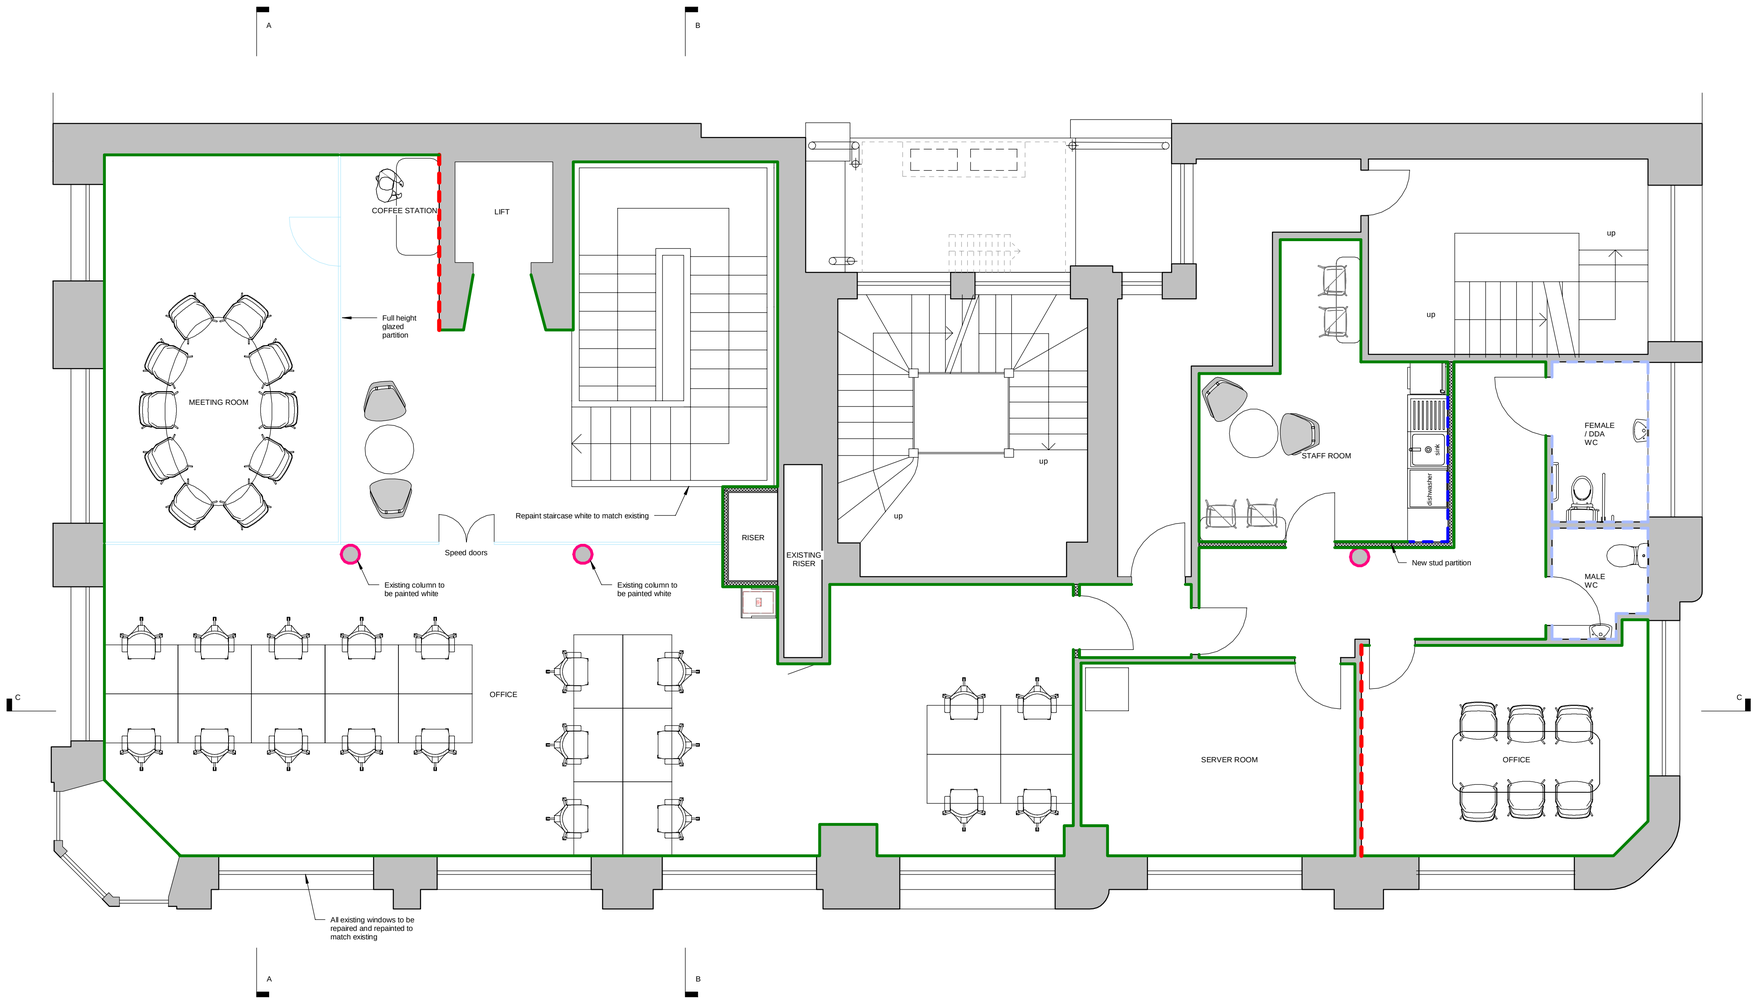

Proposed First Floor Finishes Plan (Wall)
1 : 50

MWE ARCHITECTS
Unit One, Beaf Farm, Stocksfield, NE43 7AL
Telephone : (01912) 260 2299
Email : enquiries@mwearchitects.co.uk
Website : www.mwearchitects.co.uk

Rev.	By	Date	Description
B		09.12.24	Revised plan following planning comments
A		20.11.24	Wall finished plan updated

Client: Newcastle Building Society	Job No: 24003	Dwg No: 21	
Job Title: 74 King Street, Manchester M2 4NJ	Scale: 1 : 50	Rev.	B
	Date: March 2024		
Description: PROPOSED WALL FINISHES (FIRST FLOOR)	Drawn by: GI		
	Paper size: A1	Date	