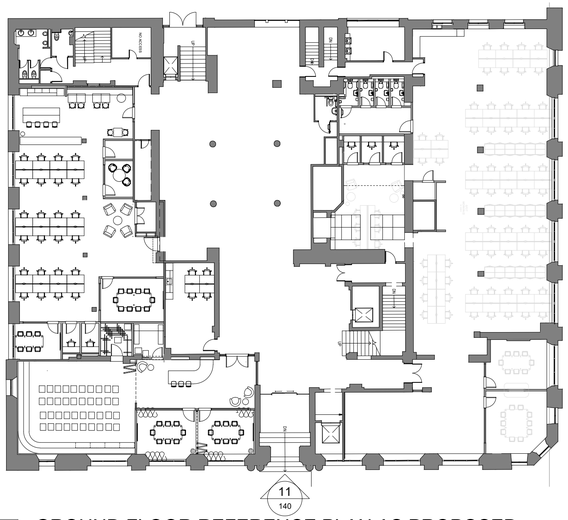

01 / 140 GROUND FLOOR REFERENCE PLAN AS PROPOSED
SCALE - 1:250 @ A1 — PLAN

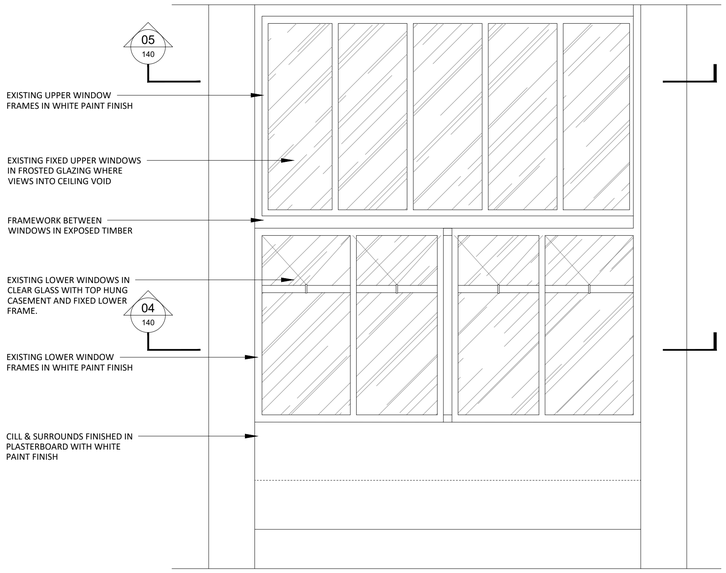

02 / 140 WINDOW ELEVATION AS EXISTING
SCALE - 1:25 @ A1

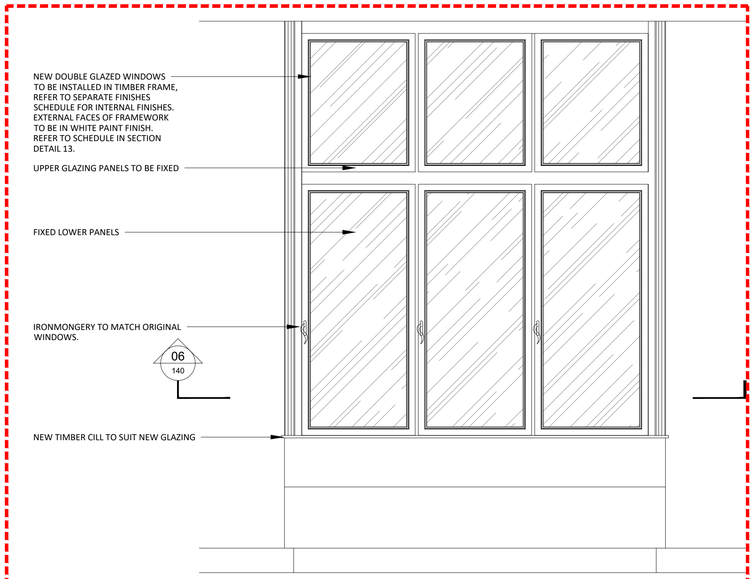

03 / 140 WINDOW ELEVATION AS PROPOSED
SCALE - 1:25 @ A1

NOTES

ORIGINAL A1

DO NOT SCALE FROM THIS DRAWING.
ALL DIMENSIONS TO BE CHECKED ON SITE.
(DRAWINGS MAYBE SCALED FOR LOCAL AUTHORITY & PLANNING PURPOSE ONLY)
COPYRIGHT PROTECTED.

0 2.5 5.0 7.5 10.0 12.5m — Scale 1:250
0 0.5 1.0 2.0 3.0 4.0 5.0m — Scale 1:100
0 0.25 0.50 0.75 1.00 1.25m — Scale 1:25

ISSUED FOR CONSTRUCTION

CONSULTANT REFERENCES IN DRAWING:

STRUCTURAL - REF/REVISION

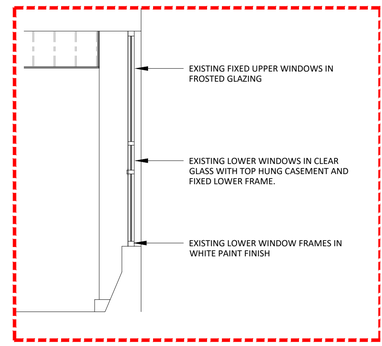

14 / 140 EXISTING WINDOW SECTION
SCALE - 1:50 @ A1 — SECTION

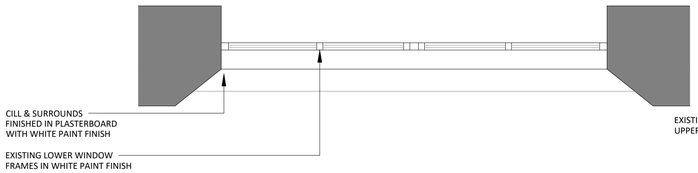

04 / 140 EXISTING LOWER WINDOW PLAN SECTION
SCALE - 1:25 @ A1 — PLAN

05 / 140 EXISTING UPPER WINDOW PLAN SECTION
SCALE - 1:25 @ A1 — PLAN

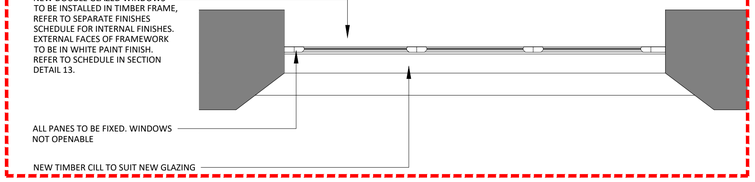

06 / 140 PROPOSED WINDOW PLAN SECTION
SCALE - 1:25 @ A1 — PLAN

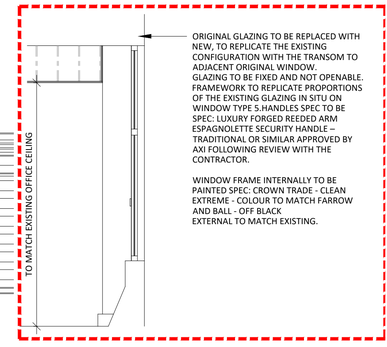

13 / 140 PROPOSED WINDOW SECTION
SCALE - 1:50 @ A1 — SECTION

11 / 140 GROUND FLOOR ELEVATION AS EXISTING
SCALE - 1:250 @ A1

09 / 140 GROUND FLOOR ELEVATION WINDOWS AS EXISTING
SCALE - 1:100 @ A1

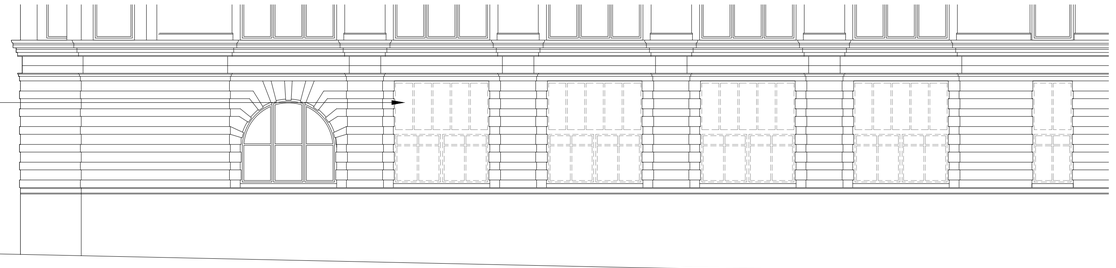

10 / 140 GROUND FLOOR STRIP OUT WINDOW ELEVATION
SCALE - 1:100 @ A1

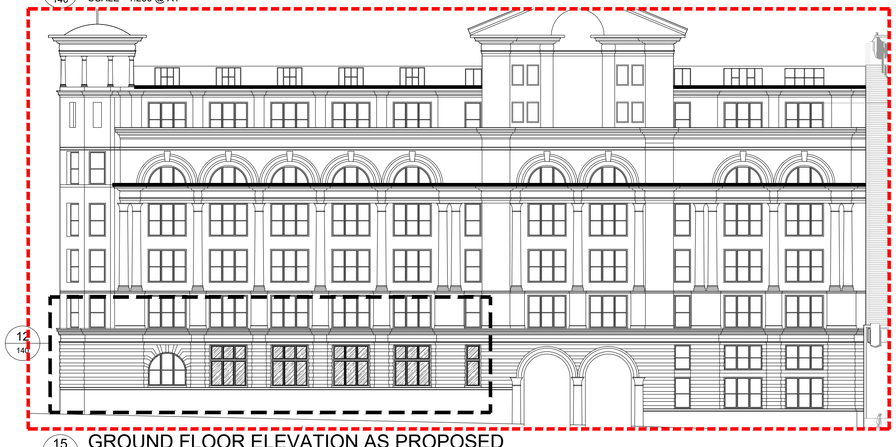

15 / 140 GROUND FLOOR ELEVATION AS PROPOSED
SCALE - 1:250 @ A1

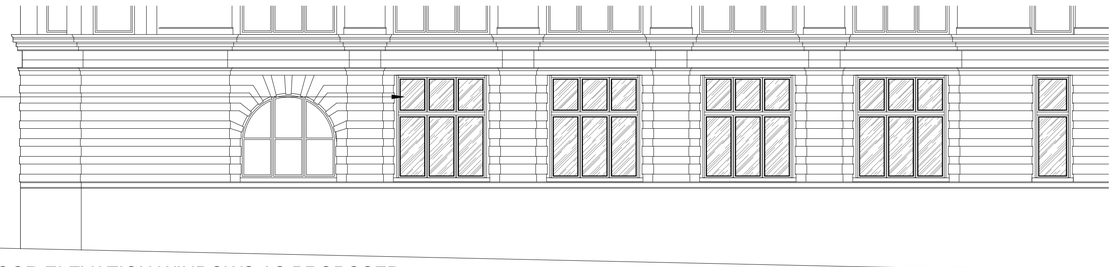

12 / 140 GROUND FLOOR ELEVATION WINDOWS AS PROPOSED
SCALE - 1:100 @ A1

REV	DATE	DESCRIPTION	DRAWN	CHECKED
5.02	08/11/24	ISSUED FOR COMMENT Openable windows removed, all windows to be fixed.	ARB	LA
5.01	24/10/24	ISSUED FOR COMMENT Issued for client review.	ARB	LA
5.00	27/09/24	ISSUED FOR CONSTRUCTION Issued for construction.	ARB	LA

AXI

ADDRESS : 4th FLOOR CALICO 53-55 MOSLEY STREET, MANCHESTER ,M2 3HQ
TELEPHONE : +44 (0)161 879 7357
EMAIL : www.axi.studio
COMPANY No : 11847325

CLIENT

xlb

PROJECT

TOOTAL BUILDINGS
BROADHURST HOUSE,
56 OXFORD ST MANCHESTER

DRAWING REFERENCE

GREAT BRIDGEWATER STREET
WINDOW REPLACEMENT DETAILS

JOB REFERENCE	DRAWING SCALE	DATE	DRAWN	CHECKED
23 - 141	varies@A1	28.06.24	SO	ARB

DRAWING REFERENCE	STAGE	REV
AXI - 140	5	02