


4th Floor 2 Hardman Street - Existing Layout Plan

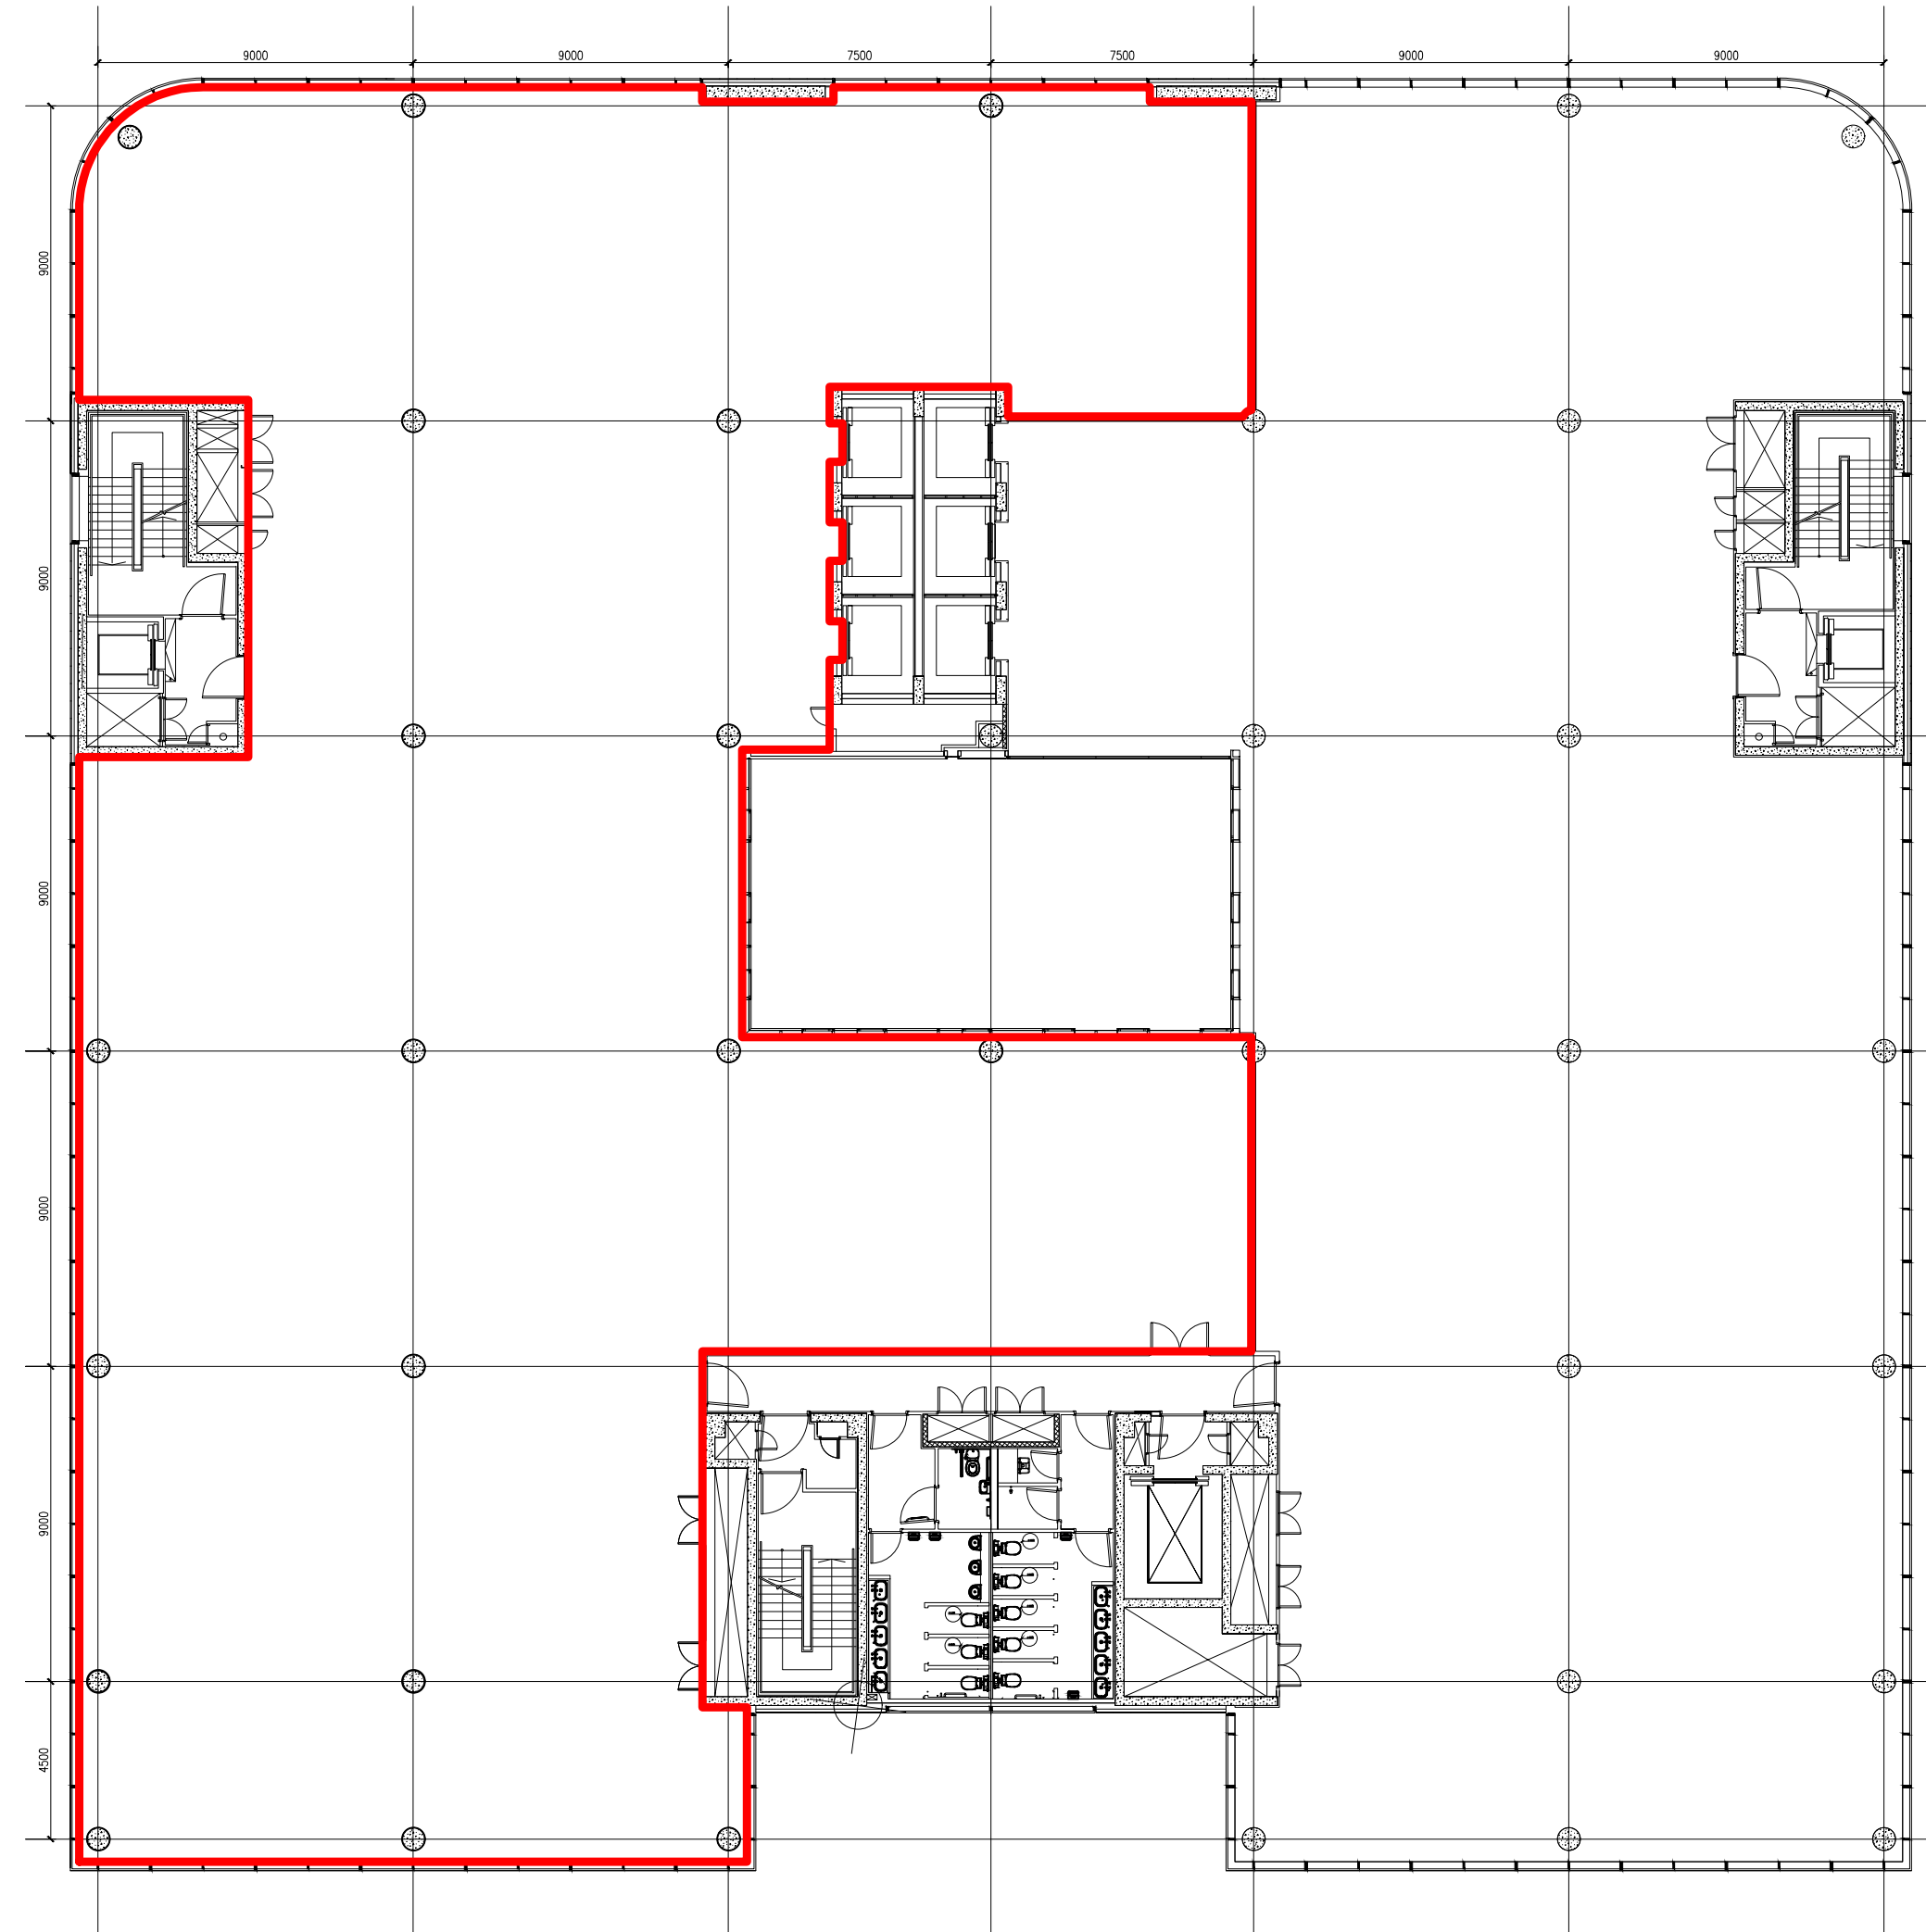

Floor Plan:1:200



Client
Arden University - Manchester

Project
2 Hardman Street
Manchester
M3 3HF

Scale
As noted @ A1

Date
November 2024

By
BI

Checked
GD

Rev	Description
-----	-------------

Date	By	Chck'd
------	----	--------



Landmark
St Peters Square
1 Oxford Street
Manchester M1 4PB

T +44 (0) 161 238 6297
F +44 (0) 161 238 7442
jll.co.uk

Description
4th Floor Existing Layout Plan

Job

Drg	rev
001	

DO NOT SCALE THIS DRAWING. CHECK ALL DIMENSIONS ON SITE

THIS DRAWING IS PROTECTED BY COPYRIGHT. IT MAY NOT BE REPRODUCED IN ANY FORM OR BY ANY MEANS FOR ANY PURPOSE, WITHOUT PRIOR WRITTEN PERMISSION FROM JLL