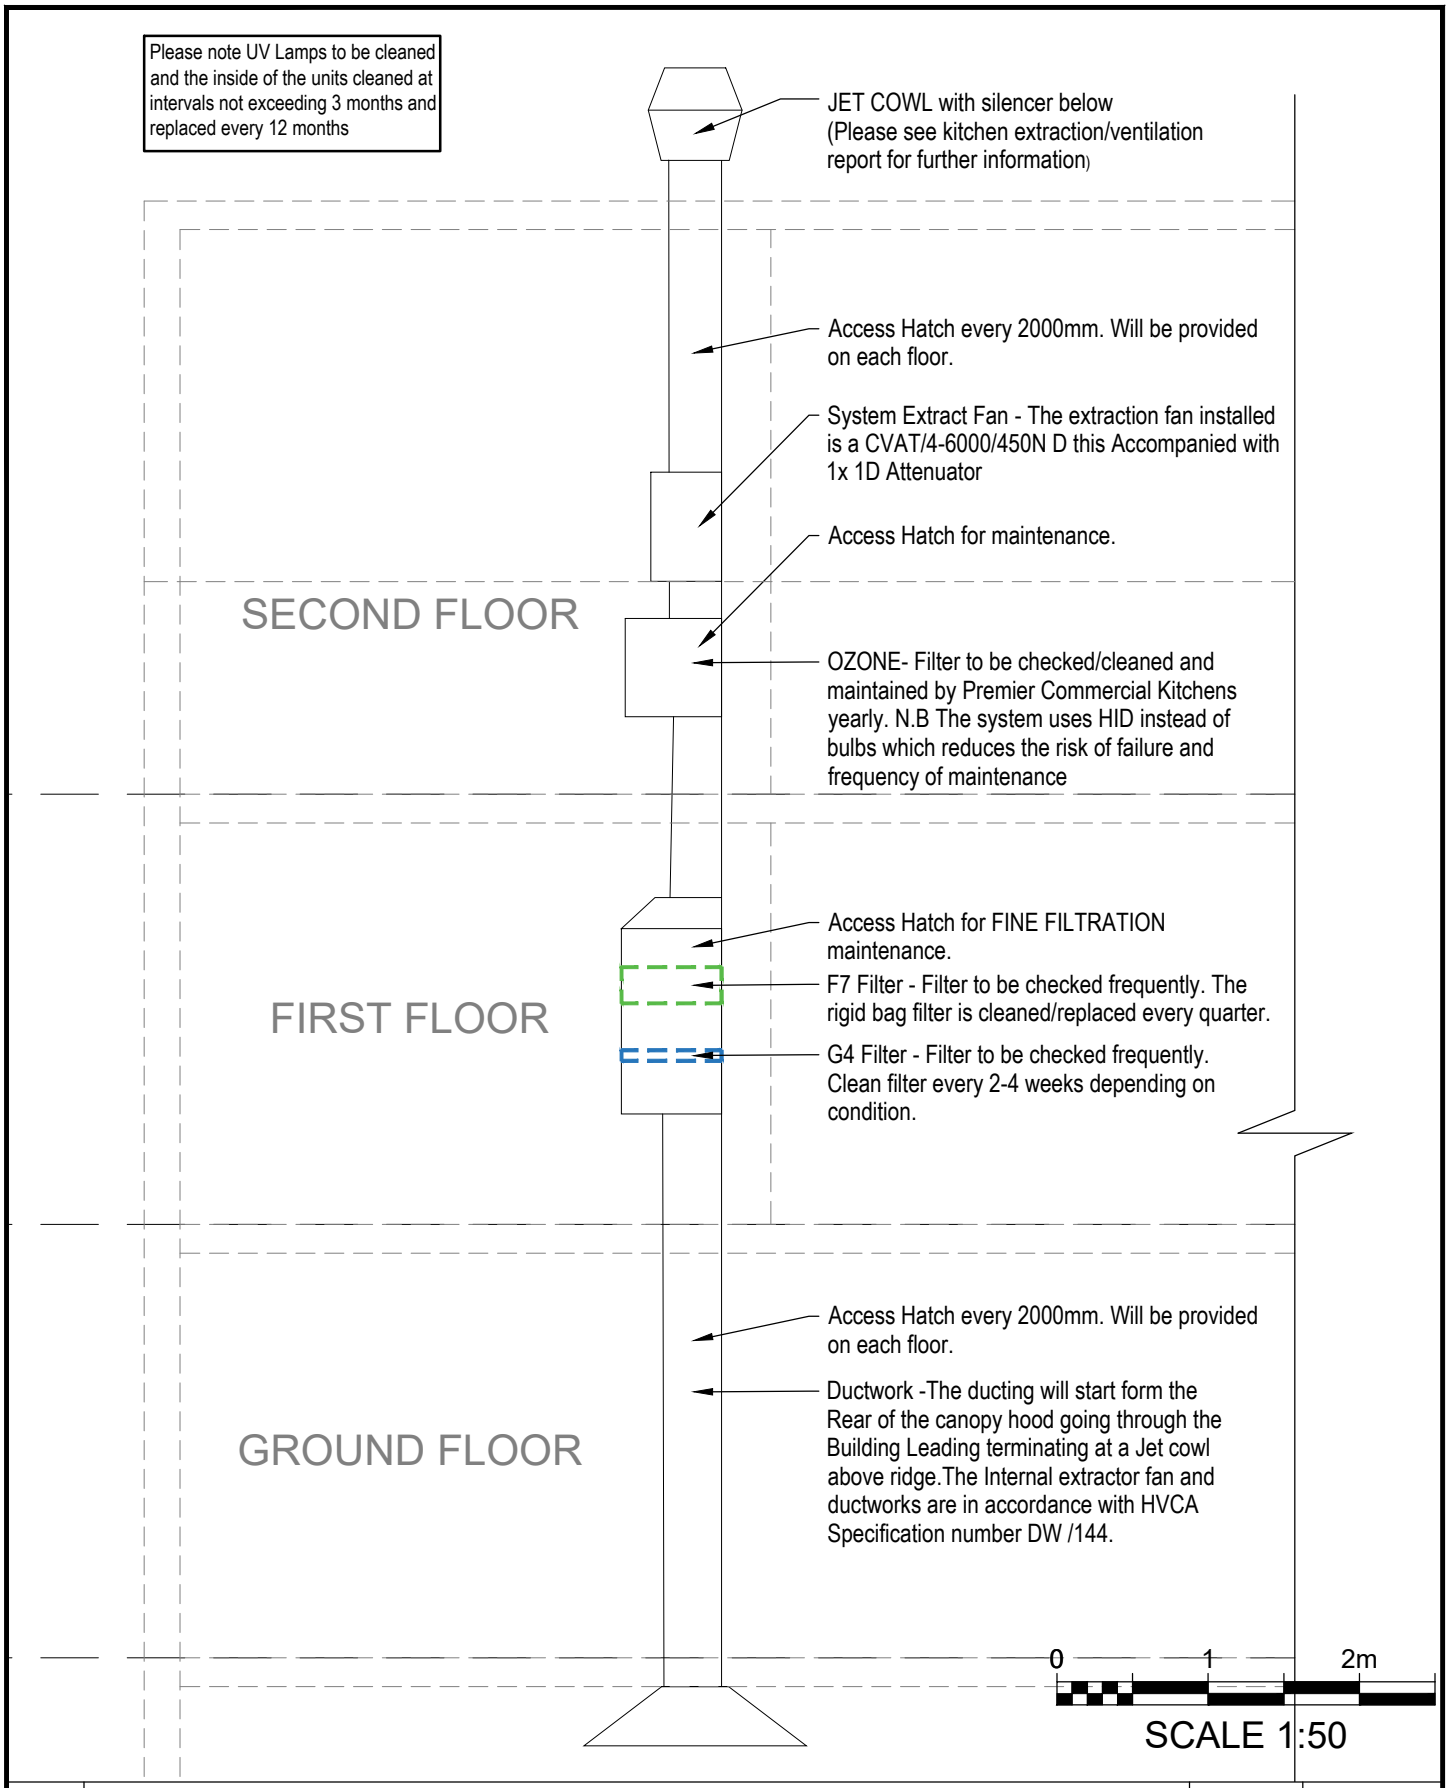


REV	DESCRIPTION	BY	DATE
B	ADDITIONAL INFORMATION ADDED	TB	22.10.24
A	FIRST ISSUE	TB	11.10.24

PROJECT/TITLE PROPOSED ALTERATIONS/CHANGE OF USE 71-73 BRIDGE STREET MANCHESTER M3 2RH EXTRACTION DIAGRAM	DRAWN TB	DRG No. 21
	DATE 10.10.24	
CLIENT MR IAN MAUGHAM	SCALE 1:50 (A4)	AMENDMENT B