
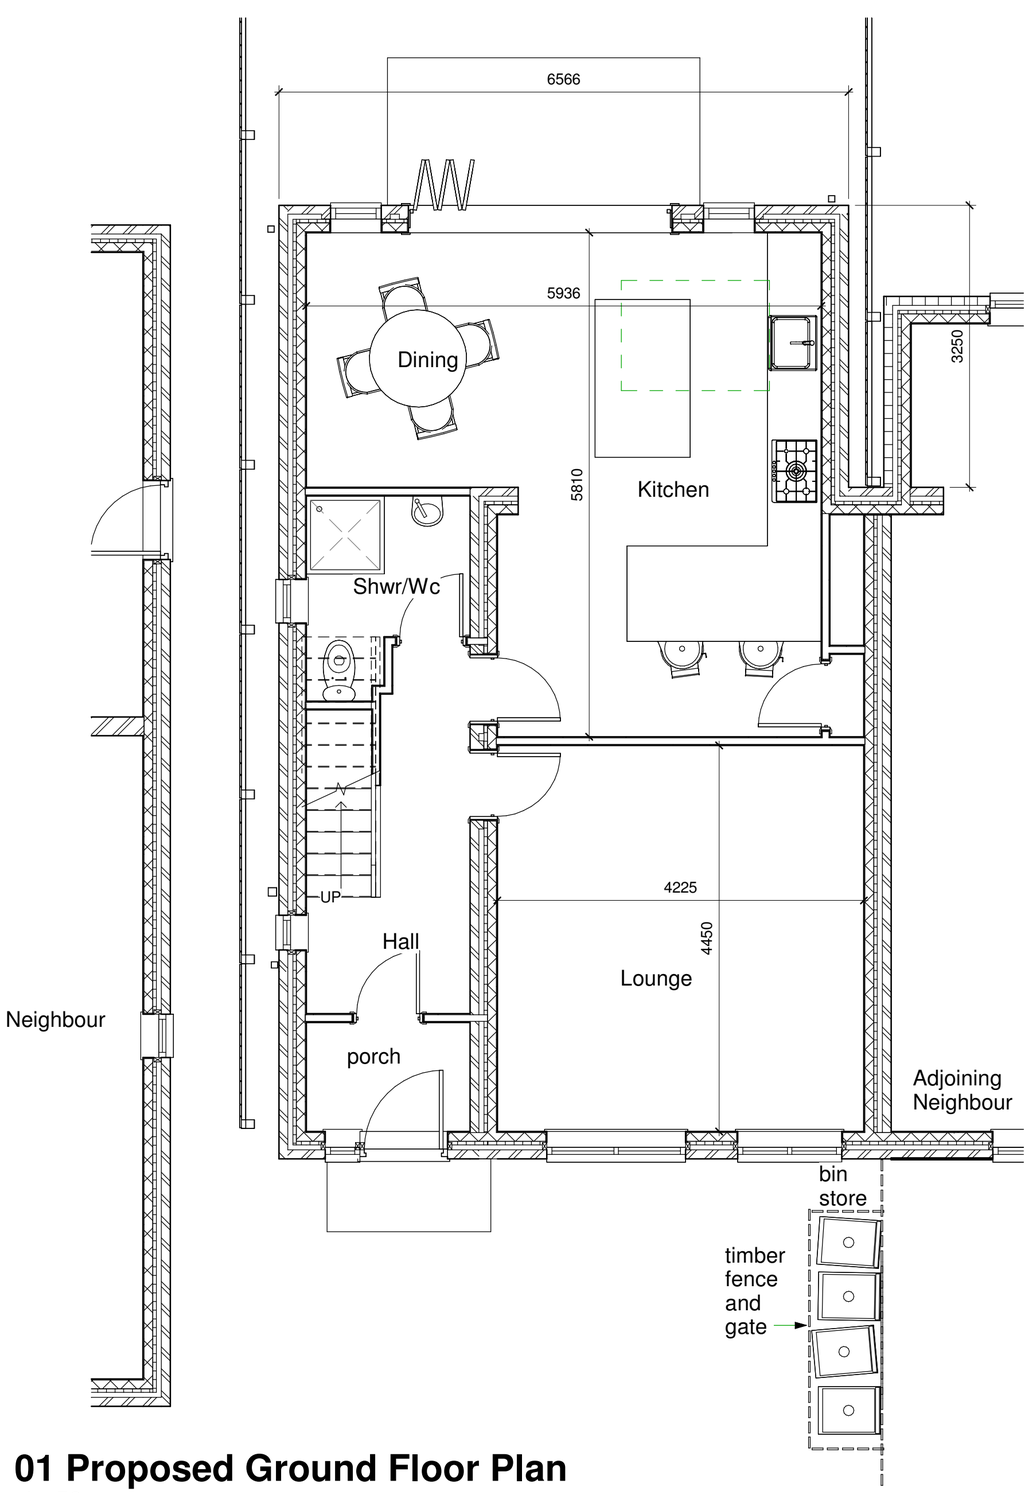


01 Proposed Ground Floor Plan

1 : 50

0 1 m 5 m

Scale Bar

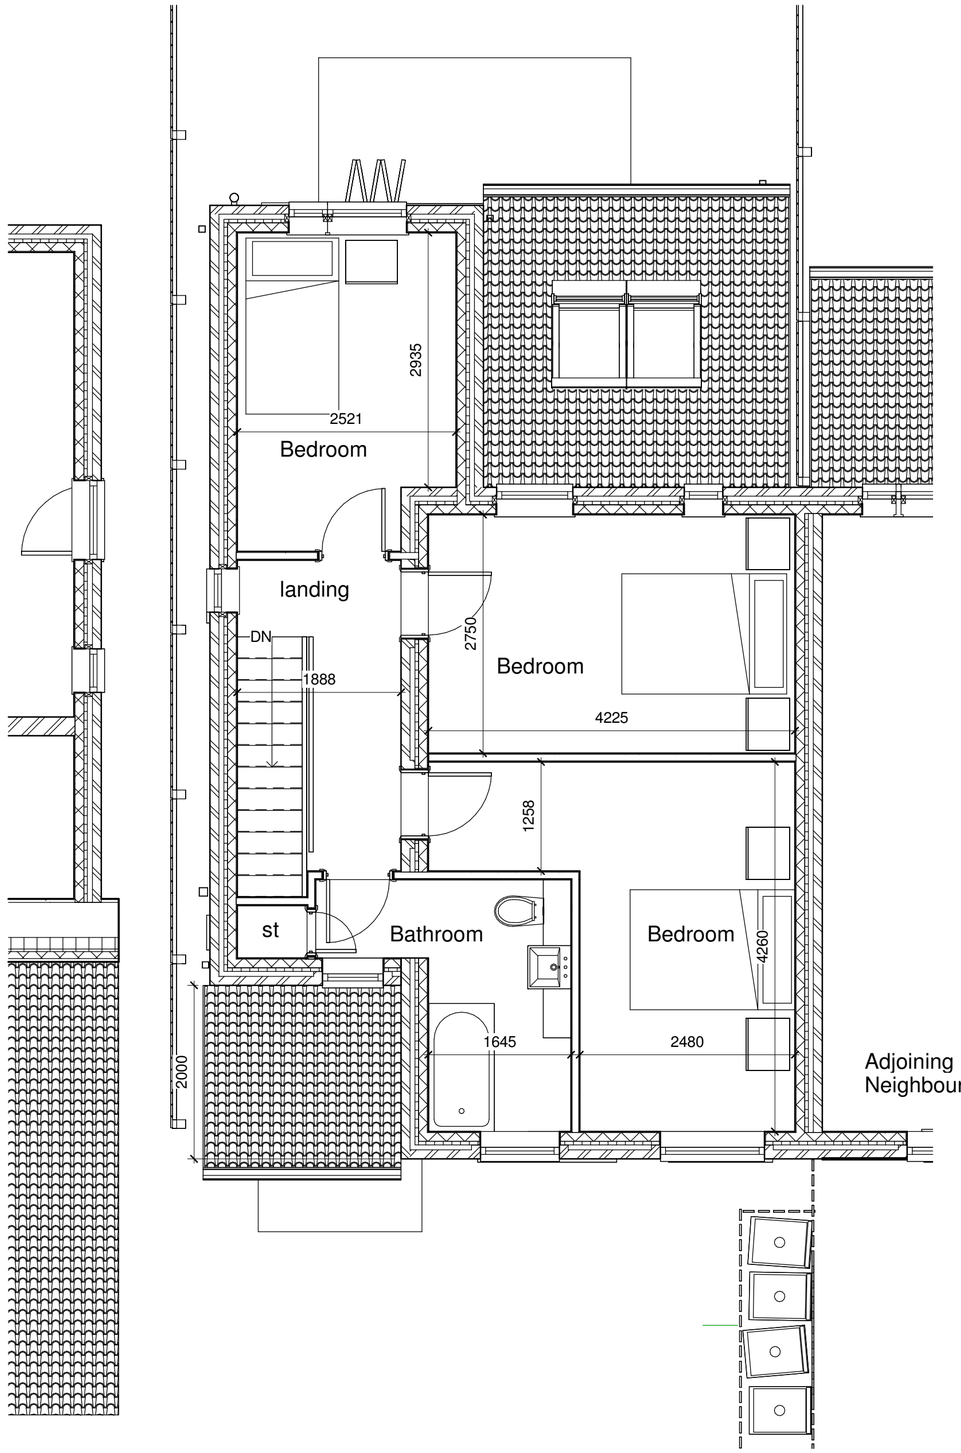

02 Proposed First Floor Plan

1 : 50

SCALE
A2 DRAWING

Client:

Mr & Mrs Riaz
25 Montcliffe Crescent
Manchester
M16 8GR