
This drawing is copyright. All dimensions are anticipated. Contractors must check all dimensions on site. Only figured dimensions are to be worked from. Discrepancies must be reported immediately to the architects before proceeding.

MWE Architects drawings and specification to be read and used in conjunction with the information supplied by the structural engineers, mechanical and electrical engineers and any specialist sub-contractor design information. Any conflict between the information to be reported immediately to the Architect.

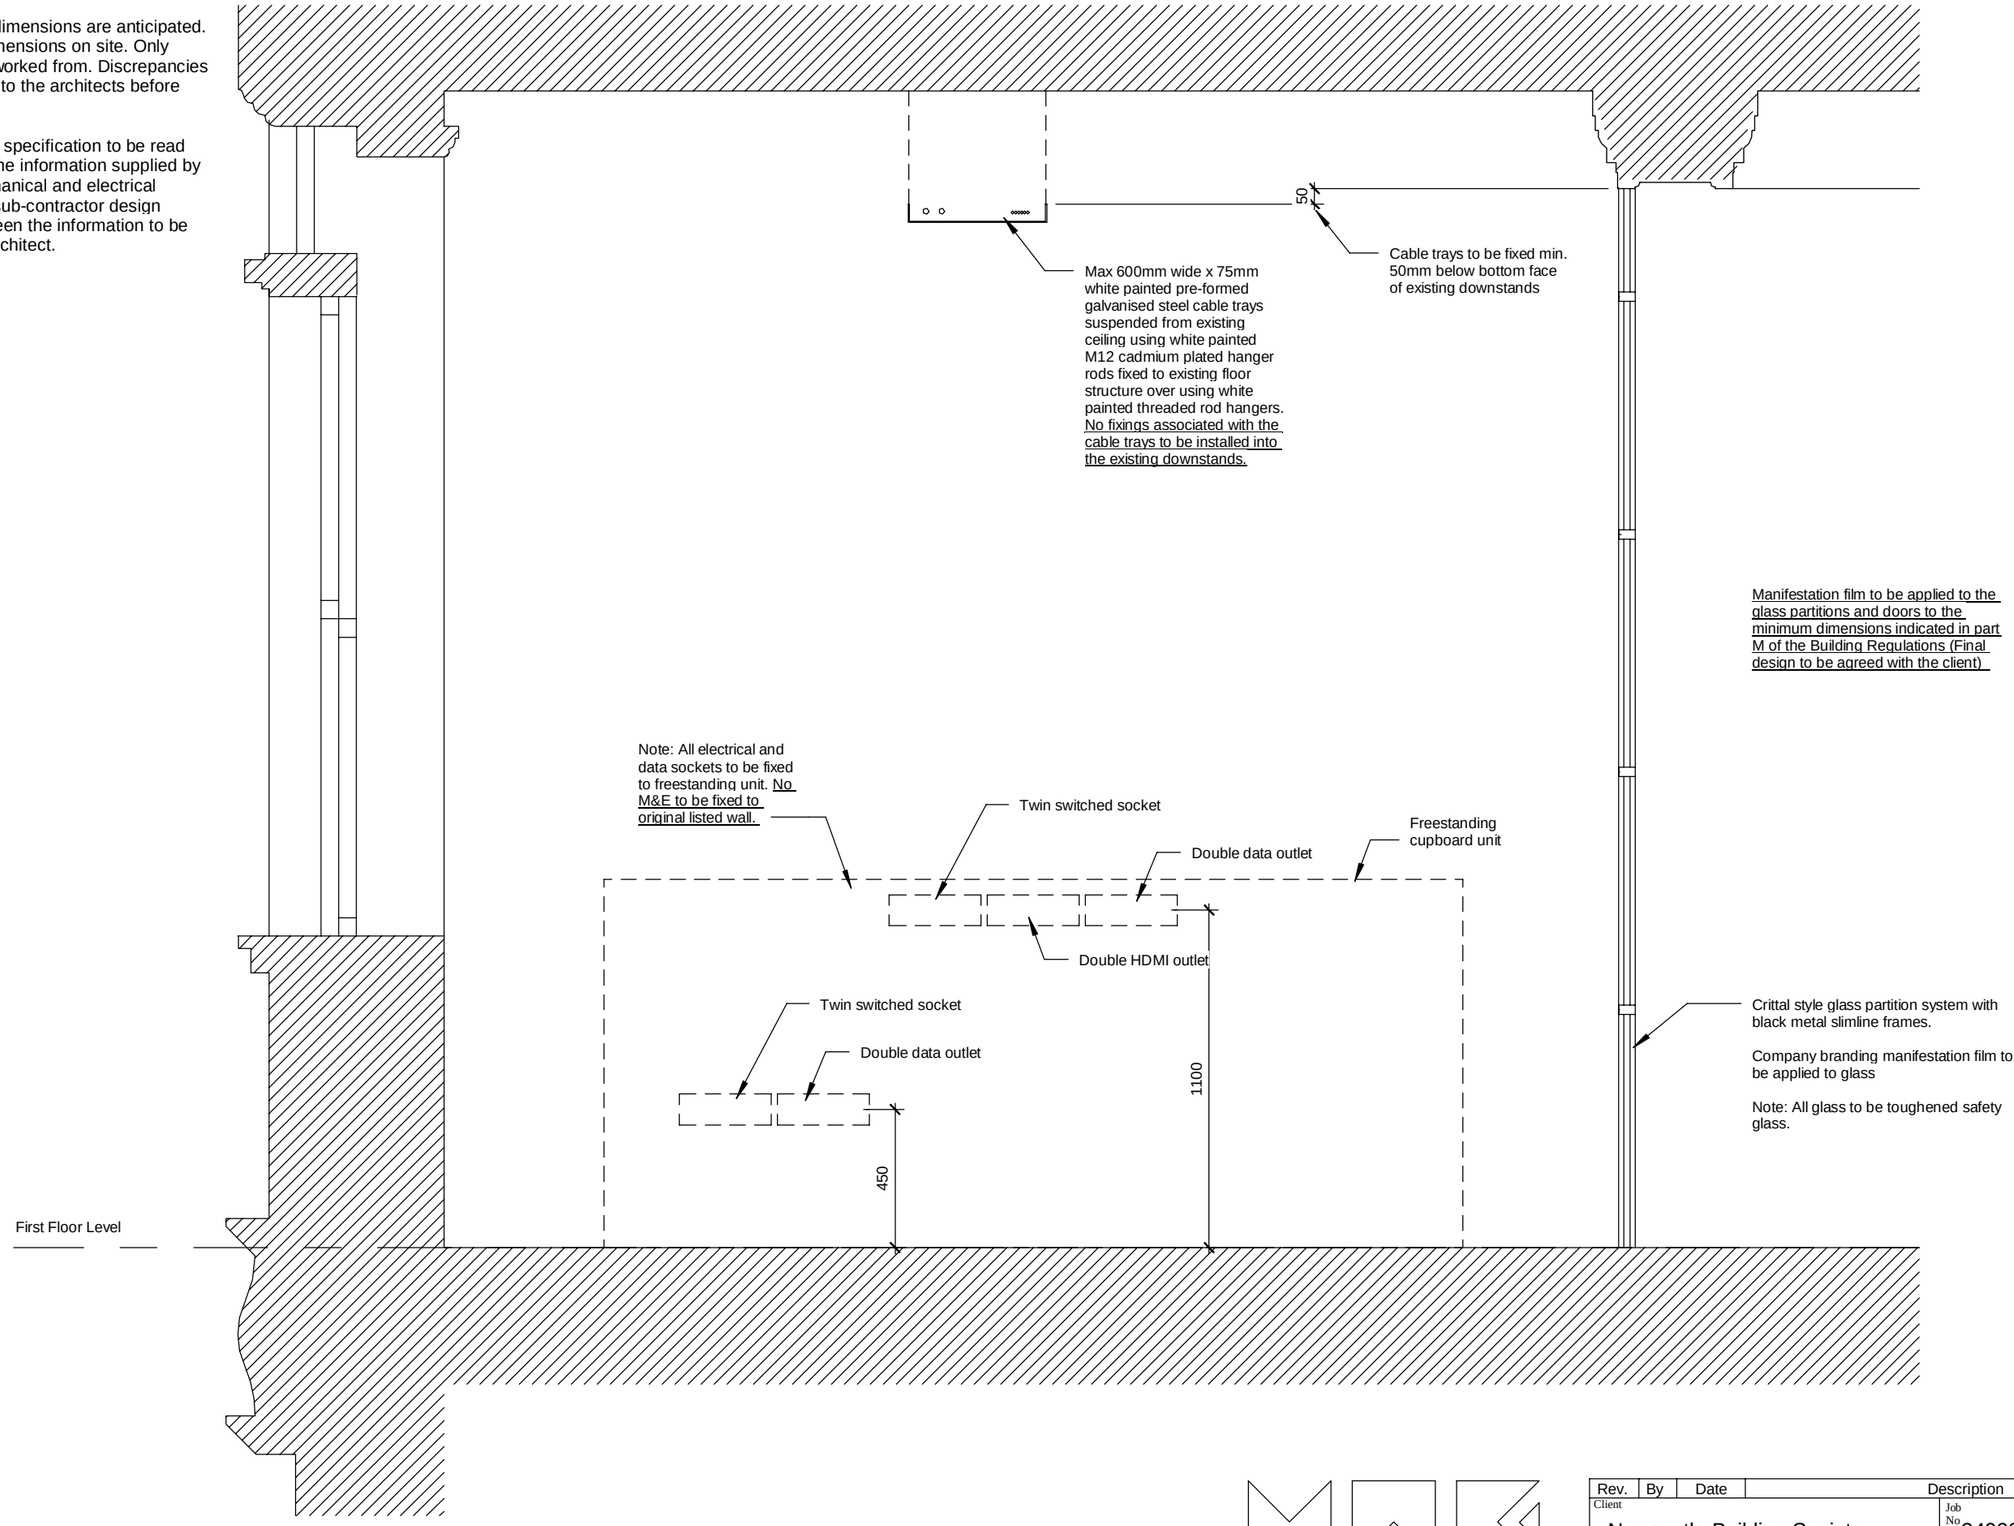

First Floor Meeting Room Elevation

1 : 20

MWE ARCHITECTS

Unit One, Bearl Farm, Stocksfield, NE43 7AL
Telephone : (0191) 260 2299
Email : enquiries@mwearchitects.co.uk
Website : www.mwearchitects.co.uk

Rev.	By	Date	Description

Client: Newcastle Building Society	Job No. 24003	Dwg No. 29-06
Job Title: 74 King Street, Manchester M2 4NJ	Scale 1 : 20	Rev.
	Date March 2024	
Description: FIRST FLOOR MEETING ROOM ELEVATION	Drawn by GI	
	Paper size A3	Date