


THE BOULEVARD - GRID OF TREES

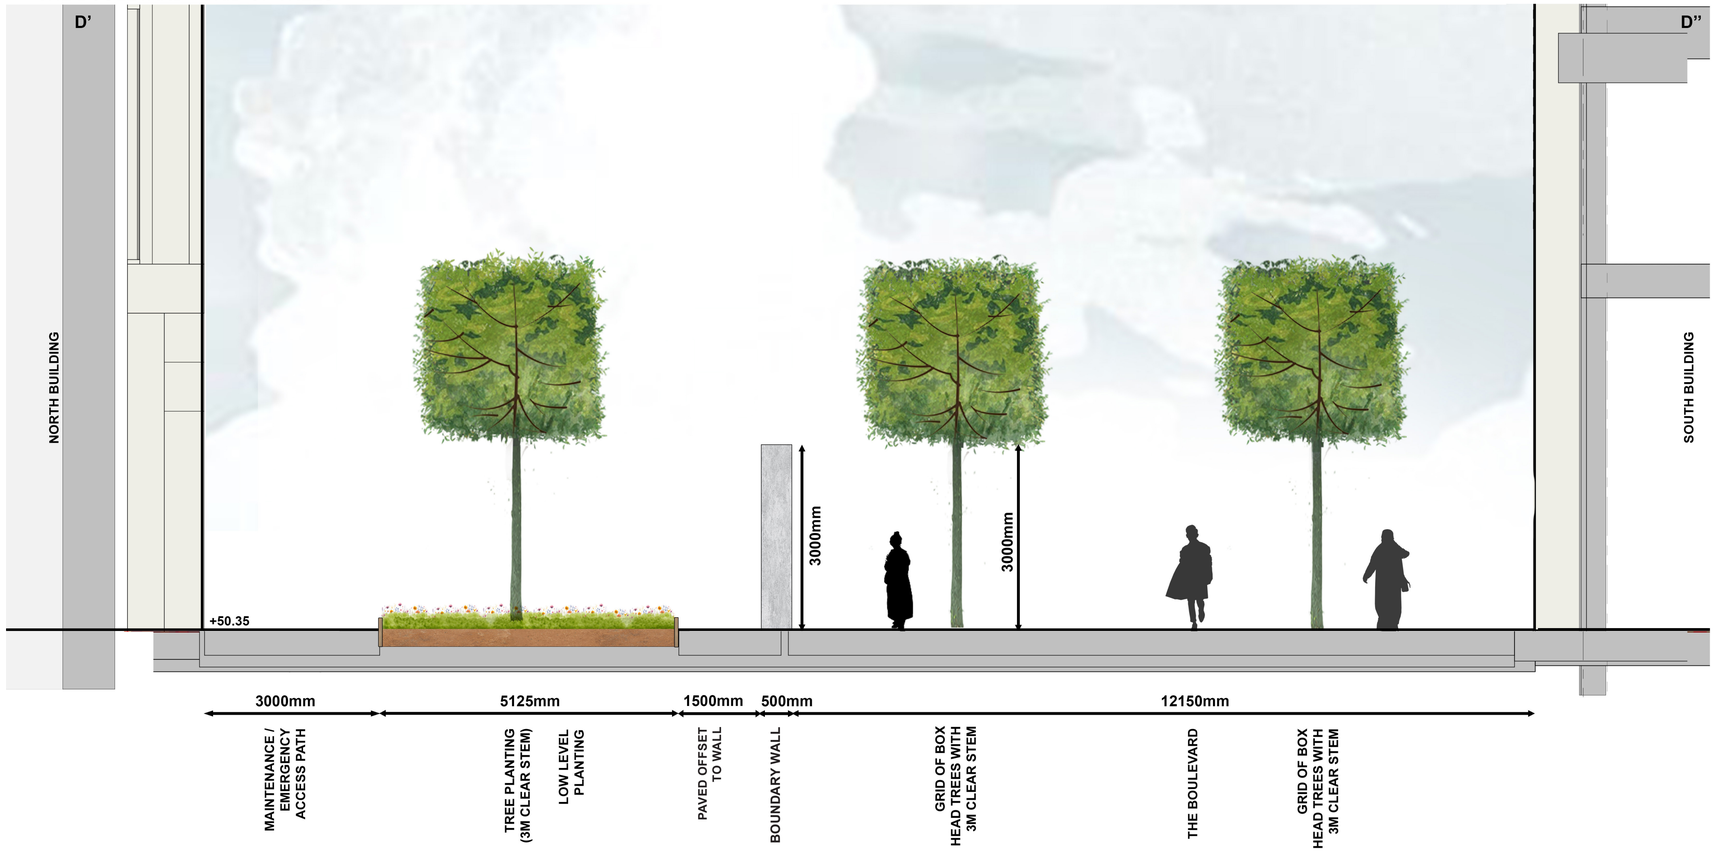

THE BOULEVARD - THRESHOLDS

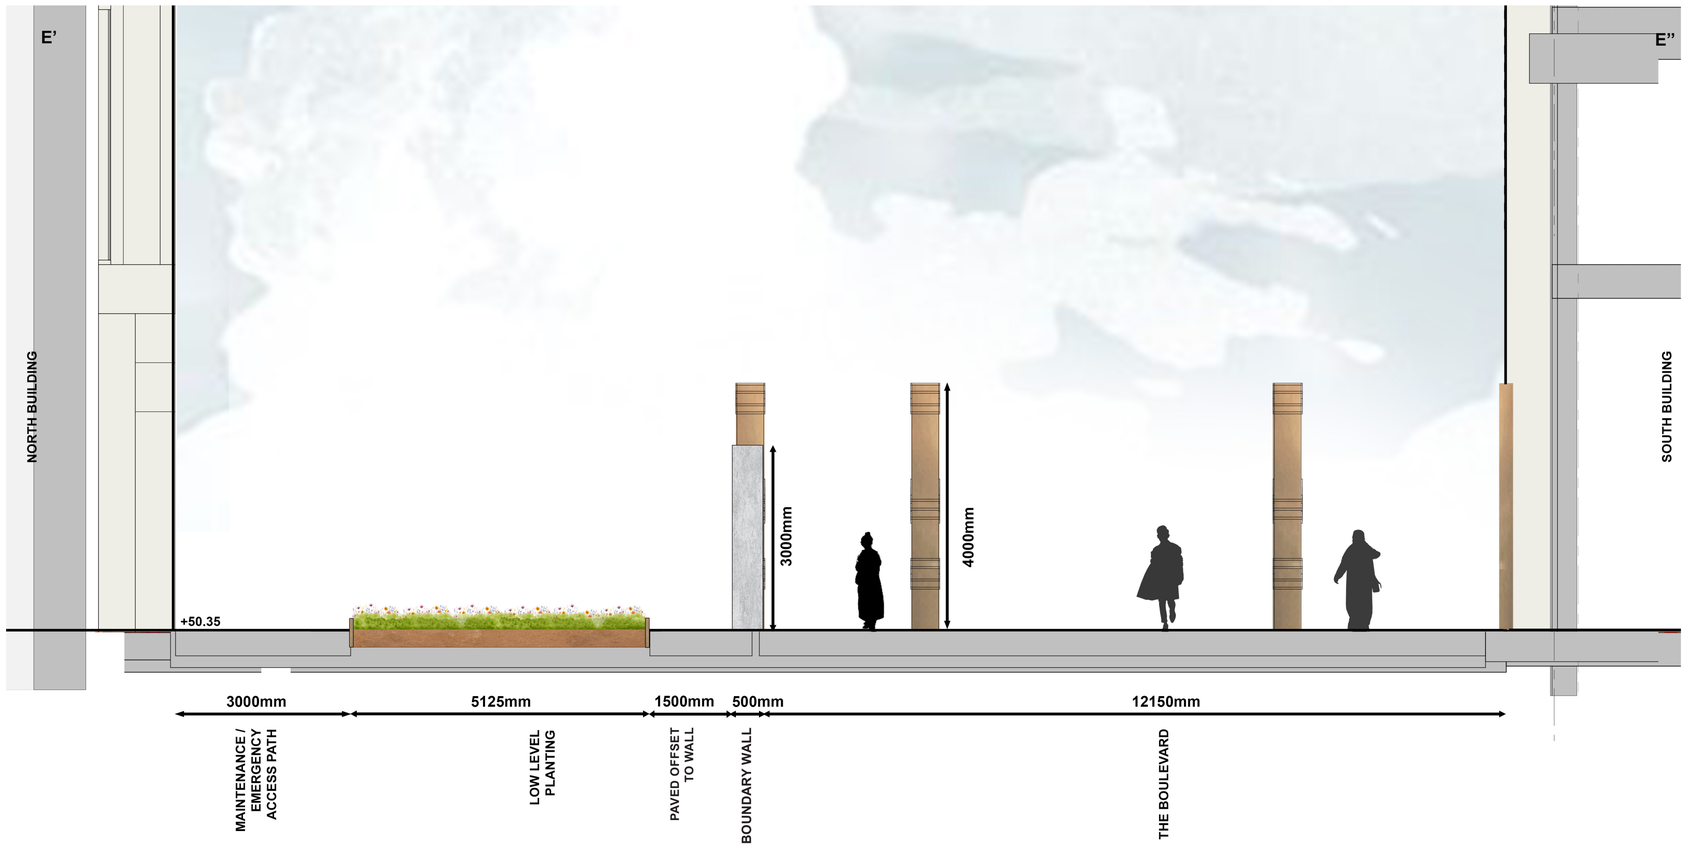

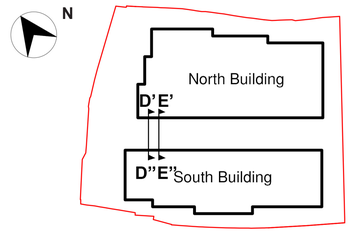

Scale 1 : 50

0 1 2.5 5 m

General Notes:

1. This drawing and its contents have been prepared to support, and are intended solely as information, for the Manchester Digital Campus planning application.
2. This drawing is to be read in conjunction with the Design and Access Statement and other documentation provided as part of this planning application.
3. This drawing is to be viewed or printed at scale shown.
4. The design has been based on current services information/surveys available.
5. The background information shown is based on the latest OS map data. Ordnance Survey, (c) Crown Copyright 2024. All rights reserved.
6. All planting is to comply with the relevant sections of BS 3936 Nursery Stock Specification.
7. All tree planting shall be positioned in accordance with BS 5837 Trees in relation to design, demolition, and construction - Recommendations and BS 8545 Trees: from nursery to independence in the landscape - Recommendations.
8. All root barriers shall be implemented as per the manufacturer's recommendations and as per guidance set out in BS 8545 Trees: From Nursery to Independence in the Landscape – Recommendations.

Government Property Agency

AtkinsRéalis

MANCHESTER DIGITAL CAMPUS

LANDSCAPE SECTIONS

SHEET 3 OF 7

Scale	Originated	Checked	Reviewed	Authorised
1:50	LI	KC	SW	NB
Original Size	Date	Date	Date	Date
A1	12/11/2024	12/11/2024	12/11/2024	12/11/2024

Drawing Number: **MDCX-ATR-ZZ-ZZ-DR-L-231103**

Revision: **P01**