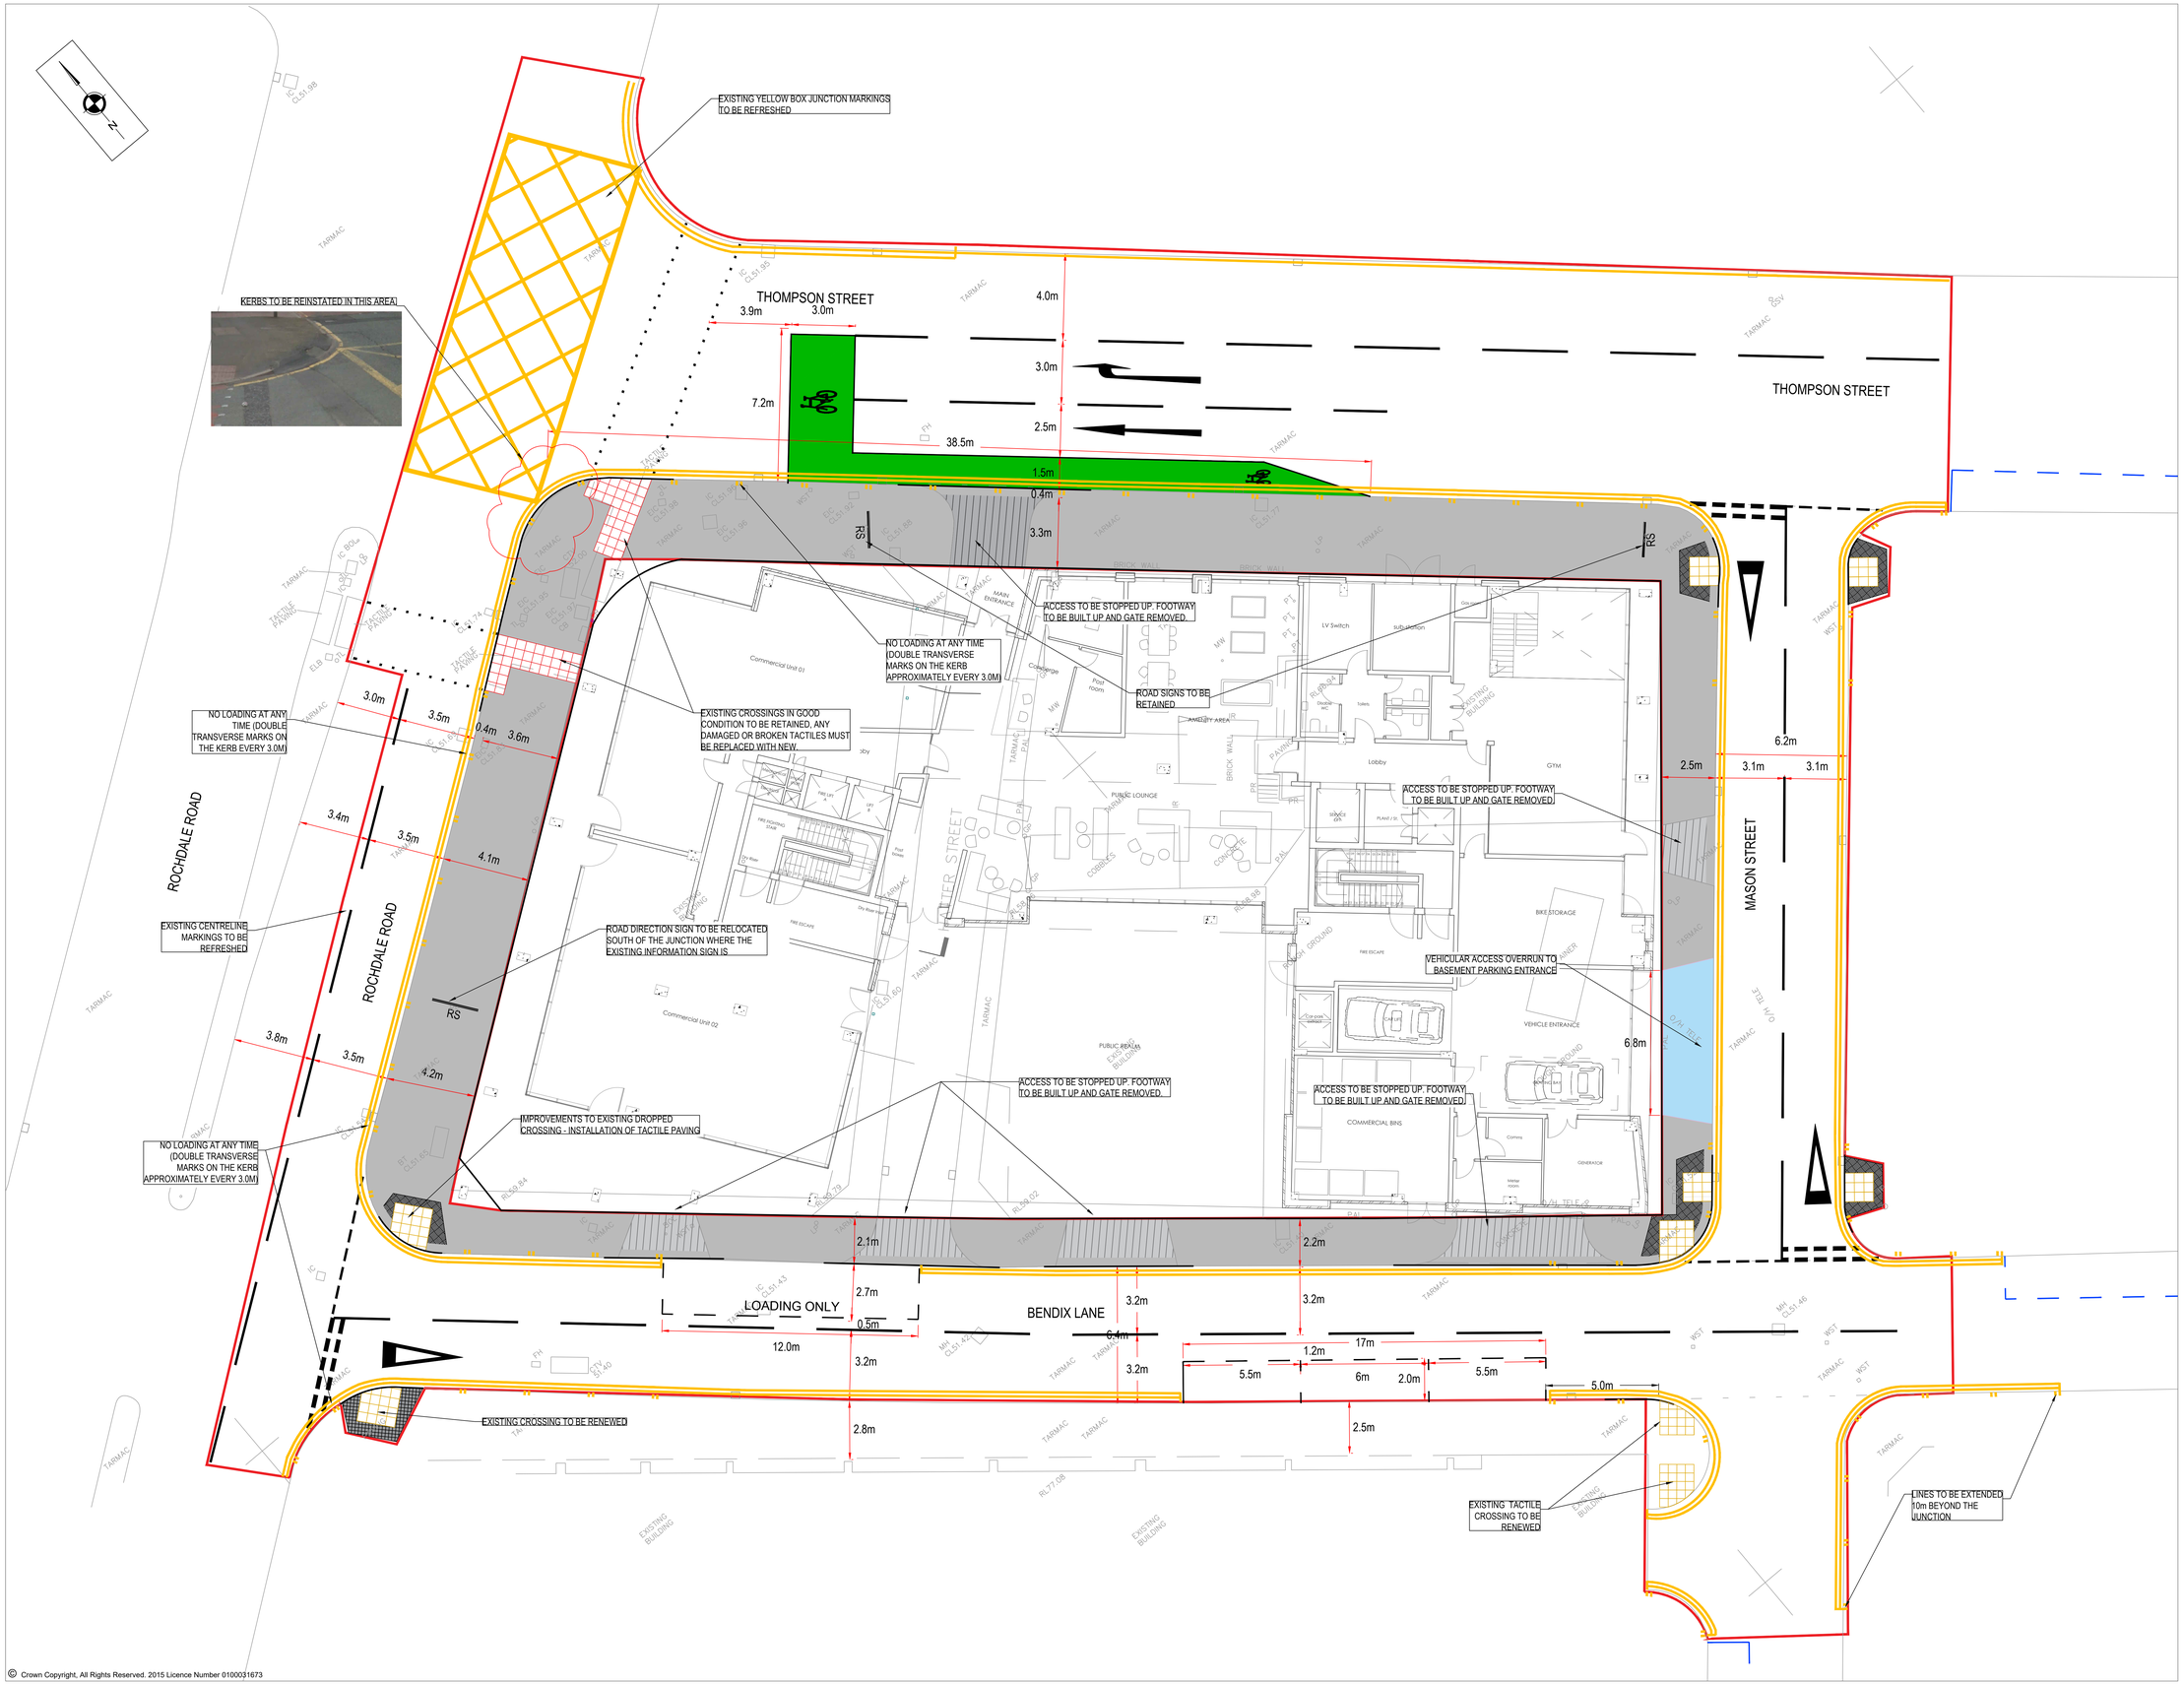

© Crown Copyright, All Rights Reserved. 2015 Licence Number 0100031673

NOTES

1. ALL DISCREPANCIES ON THIS DRAWING ARE TO BE BROUGHT TO THE ATTENTION OF SCP.
2. DRAWINGS ARE IN METRES UNLESS OTHERWISE STATED.
3. ALL DIMENSIONS ARE TO BE CHECKED BEFORE COMMENCEMENT OF WORK ON SITE.
4. THE CONTRACTOR IS TO LIAISE WITH STATUTORY UNDERTAKERS FOR ANY DIVERSIONARY WORKS REQUIRED.
5. TRAFFIC MANAGEMENT IS TO BE ORGANISED BY THE CONTRACTOR.
6. THE CONTRACTOR IS RESPONSIBLE FOR THE DESIGN AND INSTALLATION OF ALL STREET LIGHTING WITHIN THE SECTION 278 AREA OF WORKS.
7. CONSTRUCTION MATERIALS TO BE APPROVED BY MANCHESTER CITY COUNCIL.
8. PROPOSED 400mm PAVING TRIM IS ACCORDING TO MCC "NEW CROSS PUBLIC REALM STRATEGY"

KEY

- FOOTWAY TO BE RESURFACED
- EXISTING ACCESS TO BE BUILT UP TO FOOTWAY.
- FULL FOOTWAY CONSTRUCTION
- PAVING TO BE RELAYED AT UNCONTROLLED DROPPED CROSSING
- VEHICULAR OVERRUN CONSTRUCTION
- CONCRETE MODULAR PAVING TRIM 40mm WIDE
- BUFF COLOURED TACTILE PAVING TO BE INSTALLED FOR UNCONTROLLED DROPPED CROSSING
- EXTENTS OF S278 BOUNDARIES
- DEMARCATION STUDS TO BE PLACED
- RS — RELOCATION OF EXISTING ROAD DIRECTION SIGNS TO BE AGREED WITH MCC
- EXISTING PARKING BAYS

REVISIONS

REV	DESCRIPTION	DATE	BY
–	ISSUED FOR INFORMATION	07.07.22	JC

SCP
Transportation Planning : Infrastructure Design
Ground Floor, 10 South Parade, Leeds, LS1 5QS, Tel 0113 887 3323
www.scptransport.co.uk, Email info@scptransport.co.uk

Client Name: BEECH DESIGN AND BUILD

Project Title: ANCOATS GARDENS, MANCHESTER

Drawing Title: GENERAL ARRANGEMENT

Date:	07.07.2022	Drawn By:	JC
Scale:	1:100 @ A0	Checked:	SC
Status:	DESIGN	Approved:	APPROVED
Drawing No.:	SCP-220429-0000-001	Rev:	-

© This drawing is the property of SCP and should not be copied, used or its contents divulged without prior written consent