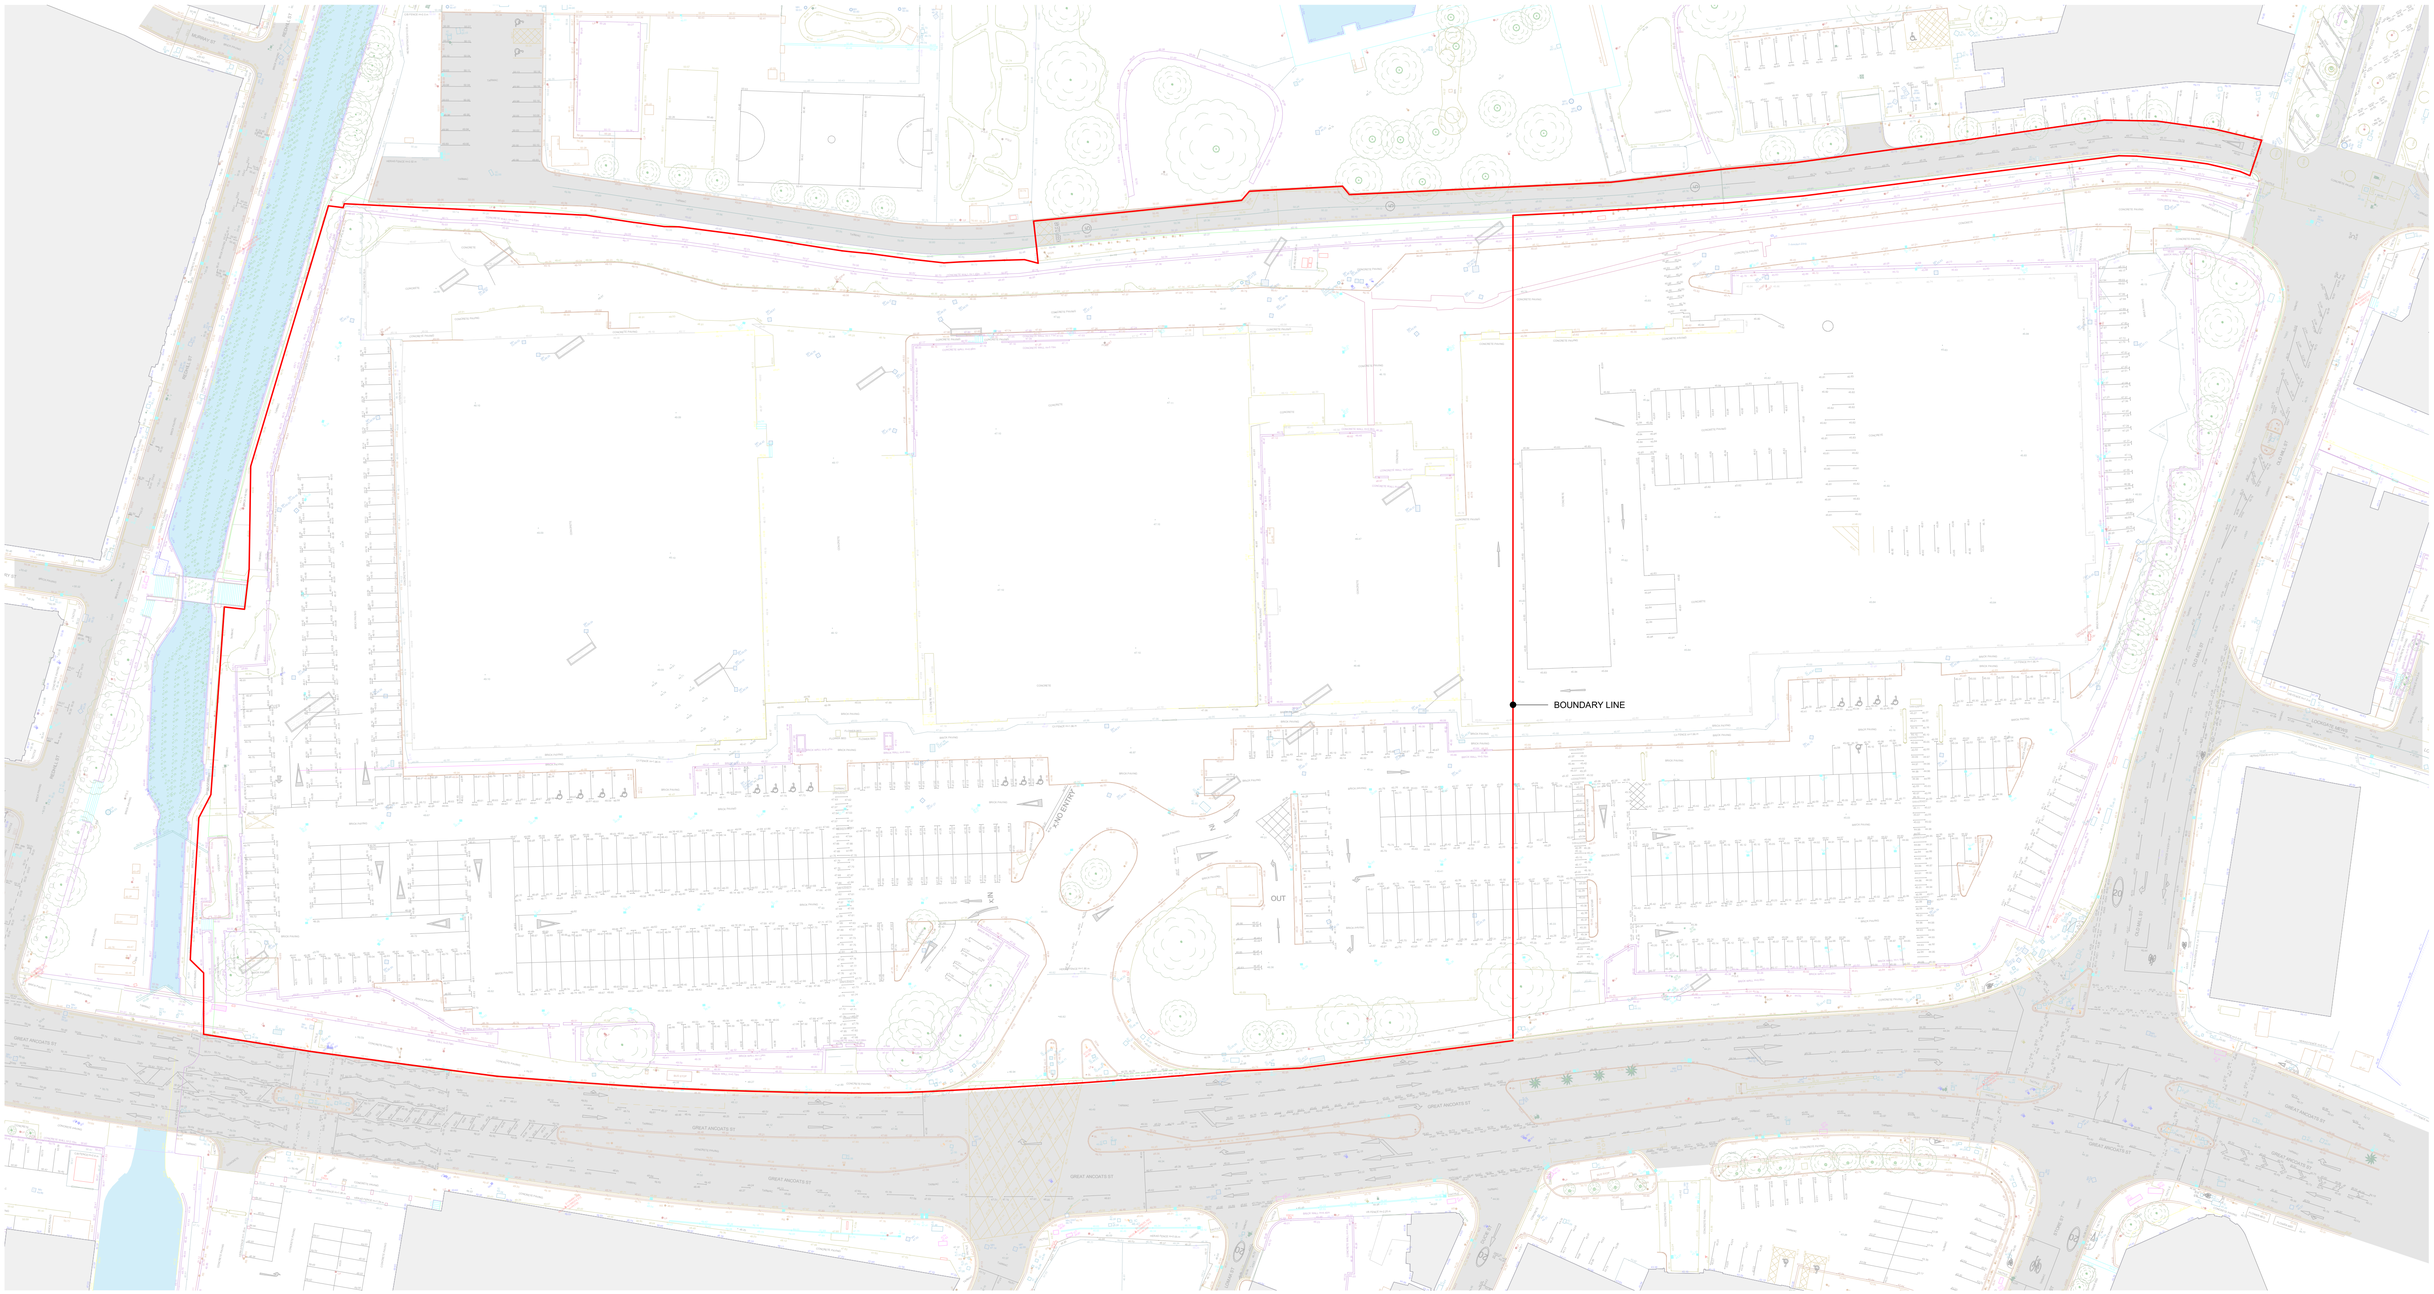


KEY:

- Air-Con Unit (ACU)
- Barrier
- Beam Line
- Bench
- Bin
- Bollard Illuminated
- Bollard
- Bridge
- Building Facade
- Building
- Bus Stop Shelter
- Cable Trough
- Canopy
- Ceiling Line
- Centre Line
- Hand Rail
- Hedge
- Hoarding
- Kerb Bottom
- Kerb Drop
- Kerb Top
- Lake
- Land Drain
- Lift
- Opening - Slab
- Overhang
- Overhead Cables
- Parapet
- Partition
- Parking Meter (PM)
- Sky Light
- Slope Bottom
- Slope Top
- Slot Drain
- Speed Bump
- Steel Cladding
- Steel Structure
- Step Line
- Surface Change
- Tank
- Telephone Box (TB)
- Ticket Machine(TVM)
- Toilet
- Top of Fence Line
- Top of Wall Line
- Column
- Column Bottom Line
- Column Top Line
- Concrete Base/Slab
- Contour Major
- Contour Minor
- Cycle Lane
- Ditch
- Door
- Duct
- Electric Box (EBOX)
- Fence
- Fixture
- Flowerbed
- Footpath
- Grating
- Grid Line
- Pipe Line
- Platform Train/Tram
- Plinth
- Pond
- Post-box
- Rail
- Ramp
- Red Line Dashed
- Red Line Solid
- Red Line Double
- River Edge
- Road Edge
- Road Scar Line
- Road Text
- Roof
- Sanitary
- Service
- Track
- Traffic Ctrl Box(TCB)
- Tree Drip Line
- Tree Line
- Trial Pit
- Vegetation Line
- Vent
- Verge Line
- Wall Line
- Window
- Window Glazing
- White Line Dashed
- White Line Double
- White Line Solid
- Yellow Line Dashed
- Yellow Line Double
- Yellow Line Solid

Scale 1 : 500

0 10 25 50 m

KEY	
	PLANNING APPLICATION BOUNDARY

General Notes

1. This drawing and its contents have been prepared to support, and are intended solely as information, for the Manchester Digital Campus planning application.
2. This drawing is to be read in conjunction with the Design and Access Statement and other documentation provided as part of this planning application.
3. This drawing is to be viewed or printed at scale shown.
4. The design has been based on current services information/surveys available.
5. The background information shown is based on the latest OS map data. Ordnance Survey, (c) Crown Copyright 2024. All rights reserved.

Government Property Agency

AtkinsRéalis

GPA MANCHESTER DIGITAL CAMPUS

Topographical Survey

Scale	Originated	Checked	Reviewed	Authorised
1:500	GSG	NB	DP	NB
Original Size	Date	Date	Date	Date
A1	31/10/24	31/10/24	31/10/24	31/10/24
Drawing Number				Revision
MDCX-ATR-XX-XX-DR-A-021003				P01