


EXISTING G/F LAYOUT

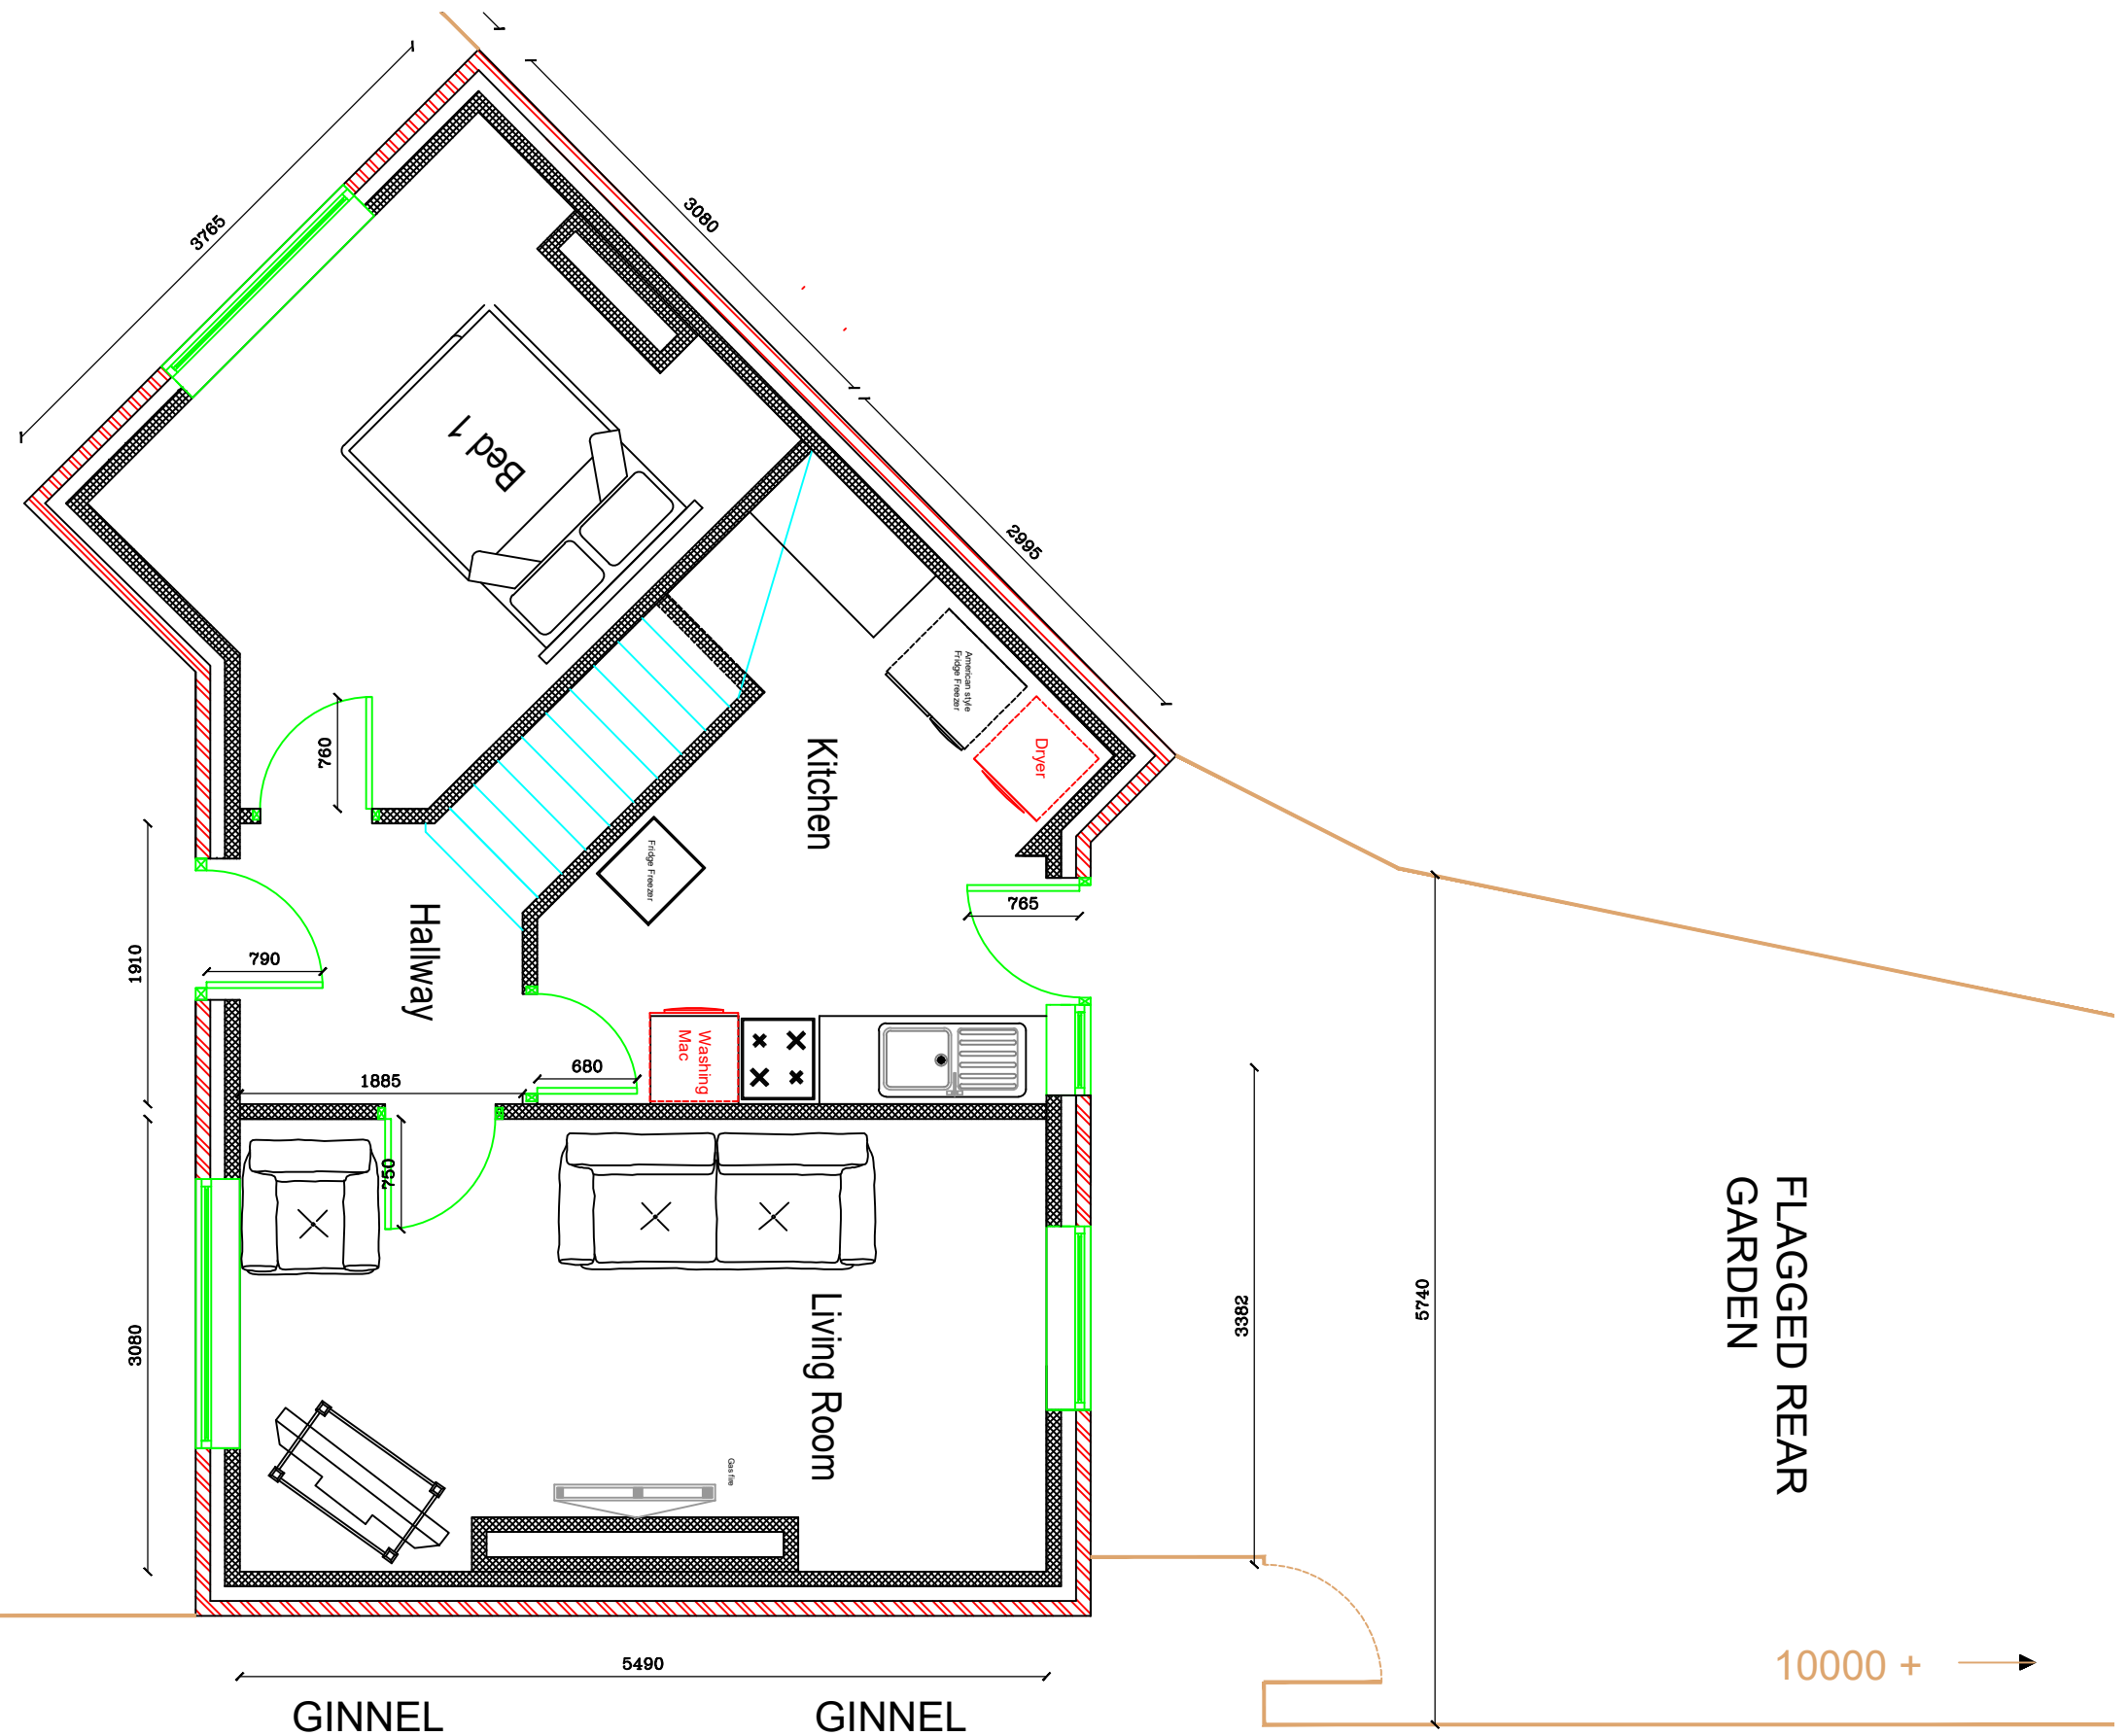

Richard Harris - Technical Officer
 Manchester Equipment & Adaptation Partnership
 Directorate for Children and Families
 Manchester Local Care Organisation
 Fulmead Centre Office
 2 Fulmead Walk
 Cheetham Hill
 Manchester M8 9DW
 Office Tel : 0161 277 1704
 Mobile No : 07944 483 766

Project : Possible extension to
 front of property
 Donna Hindley
 21 Greenwood Rd
 Wythenshawe
 Manchester
 M22 8AU

Drawn By :
 R.H.
 Scale :
 1:50

Date :
 13/03/2024
 Paper Size :
 A3



Manchester
 Equipment &
 Adaptations
 Partnership