



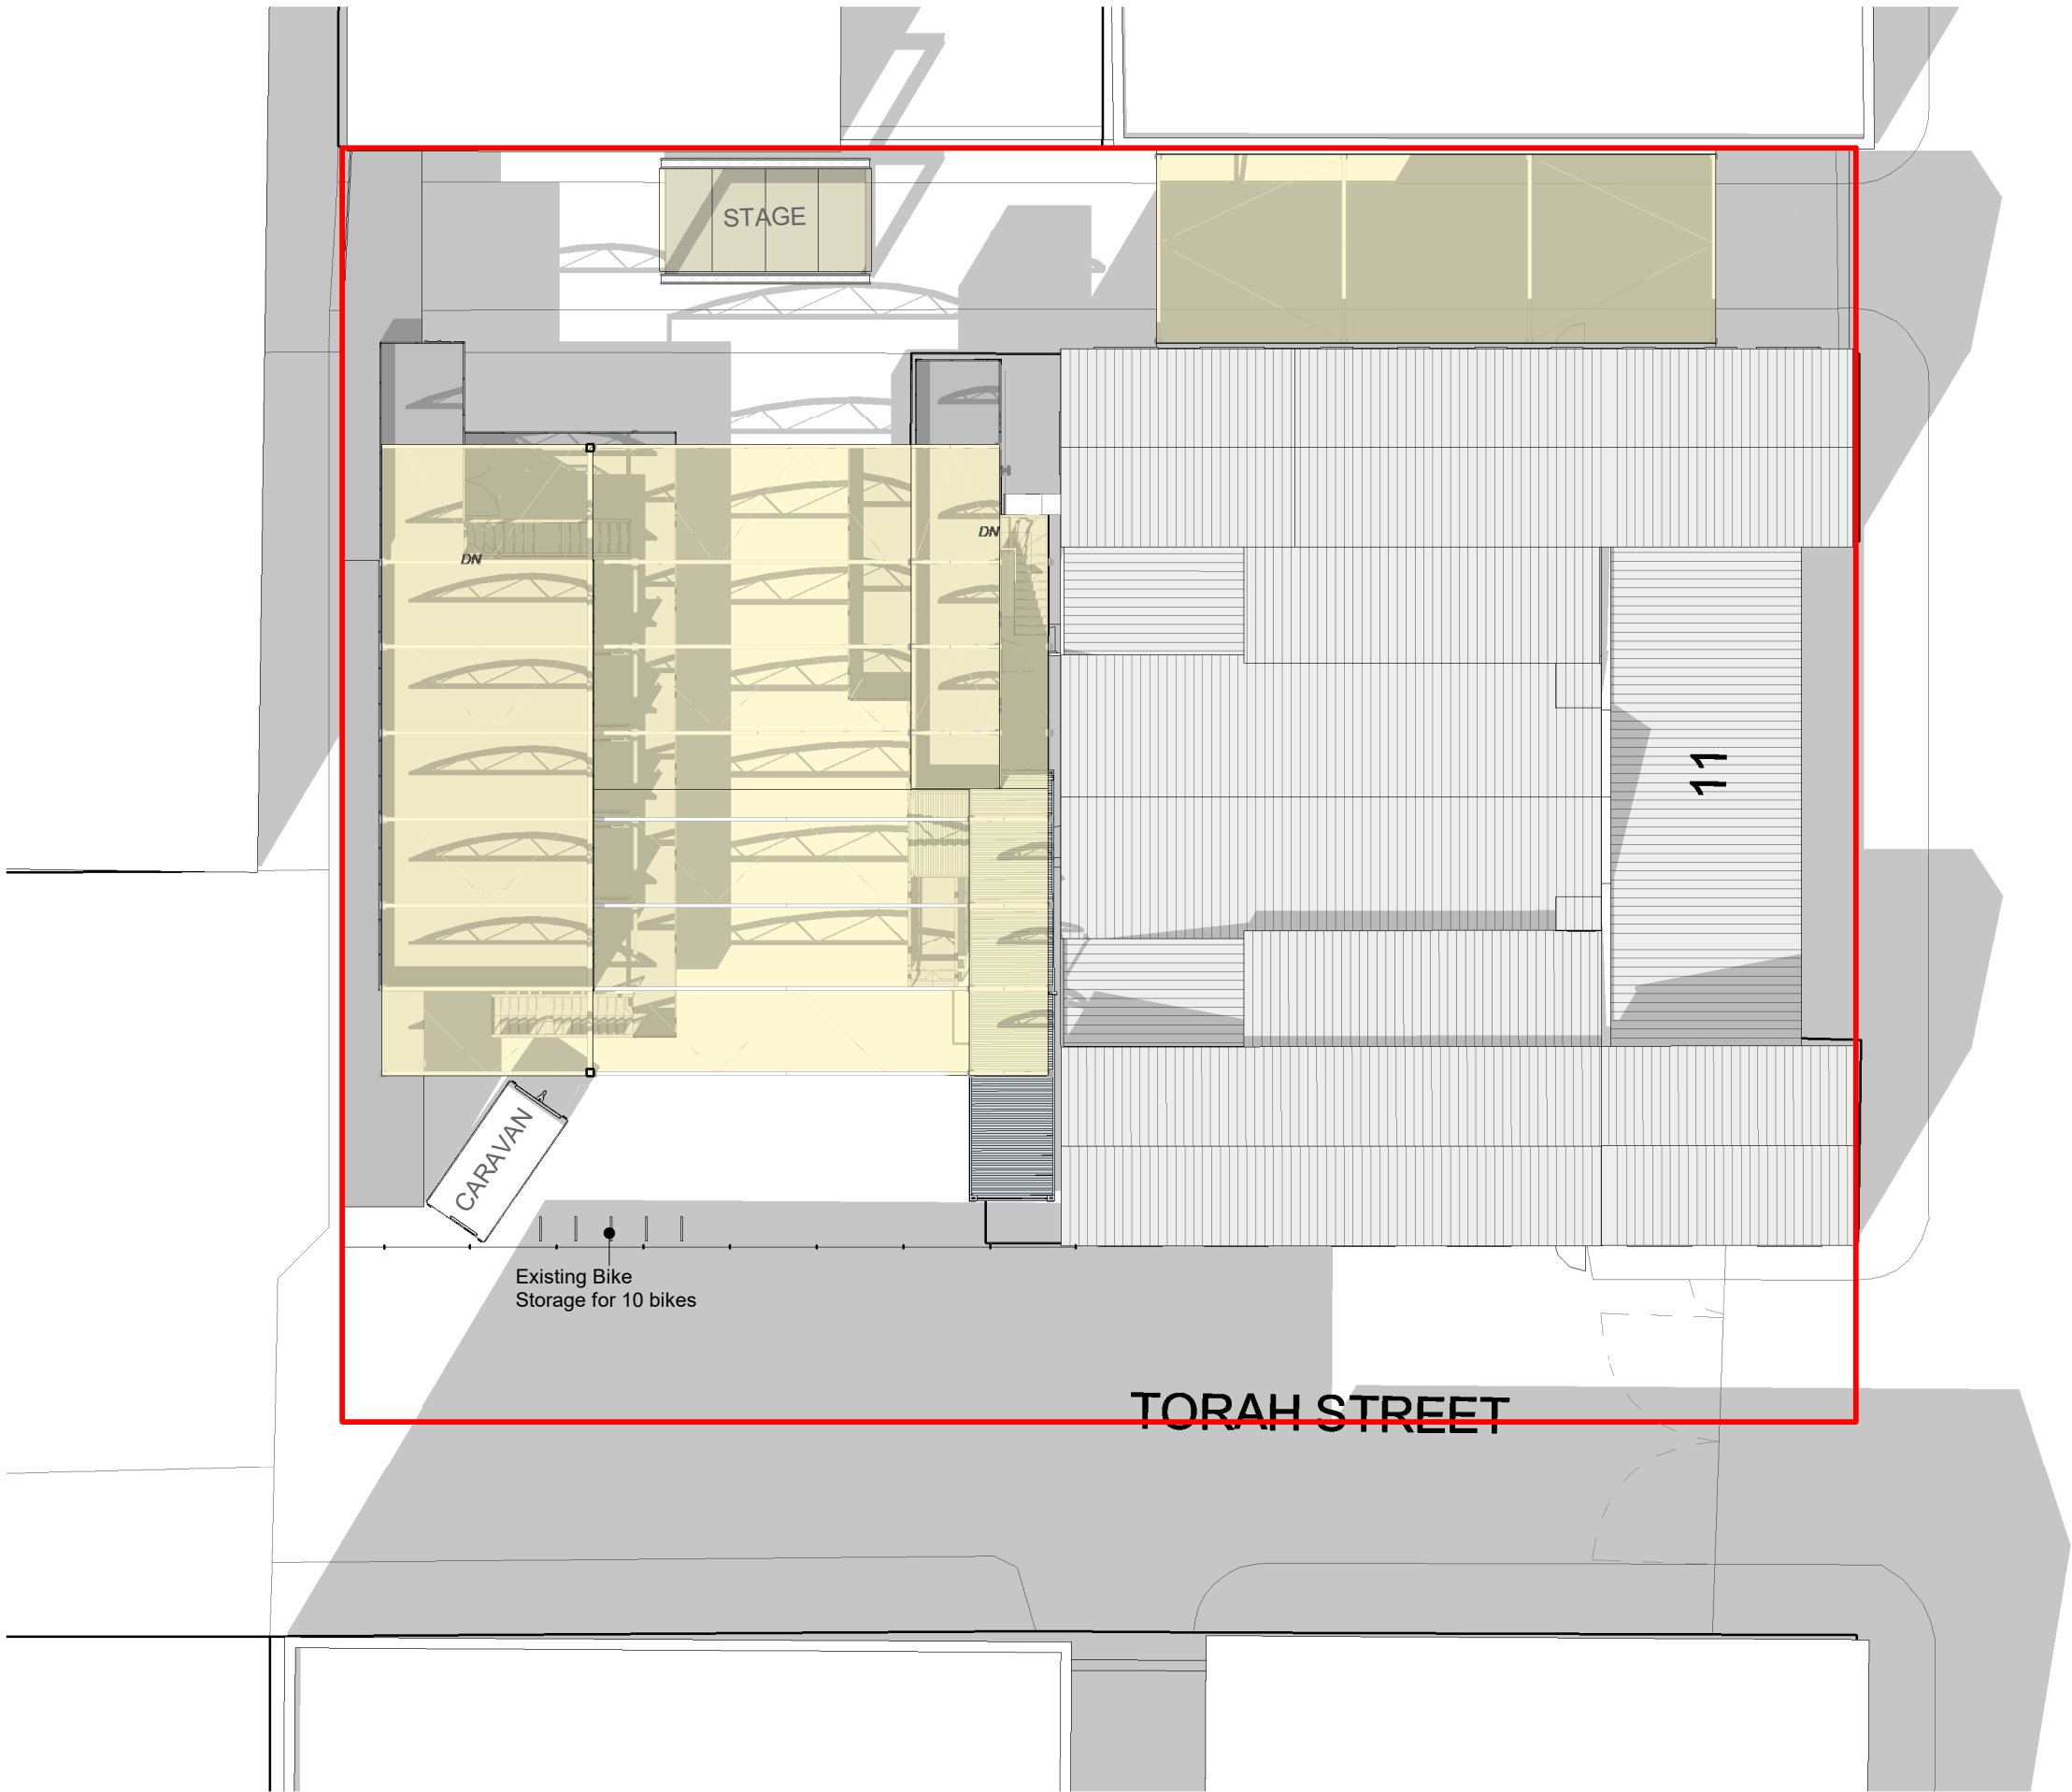

Contractors are not to scale dimensions from this drawing.

Rev	Description	Date
P01	First draft	26/06/23
P02	First Planning Issue	28/11/23
P03	Site edge red amendment	11/06/24
P04	Mark-up	10/07/24
P05	Amendments for planning	07/08/24
P06	Bike Store Location	02/09/24

SCALE
1:200

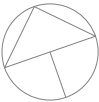

MC

AU

Modern City

Architecture & Urbanism

2 Commercial Street

Castlefield

Manchester

M15 4RQ

t: 0161 974 7203

e: info@mcau.co.uk

www.mcau.co.uk

Client
Mark & Jo Hamburger

Project
The Yard, 11 Bent Street,
Cheetham Hill, Manchester,
M8 8NF

Description
Proposed Site Layout Plan

STATUS Planning			
SCALE (@ A3) 1 : 200	DRAWN BY MA	DATE 26/06/23	REV
JOB NUMBER 1247-MCAU	DRAWING NUMBER P.02-0G-001	REV P06	



Note: picture taken during construction works. Racks will be cleared for use.