



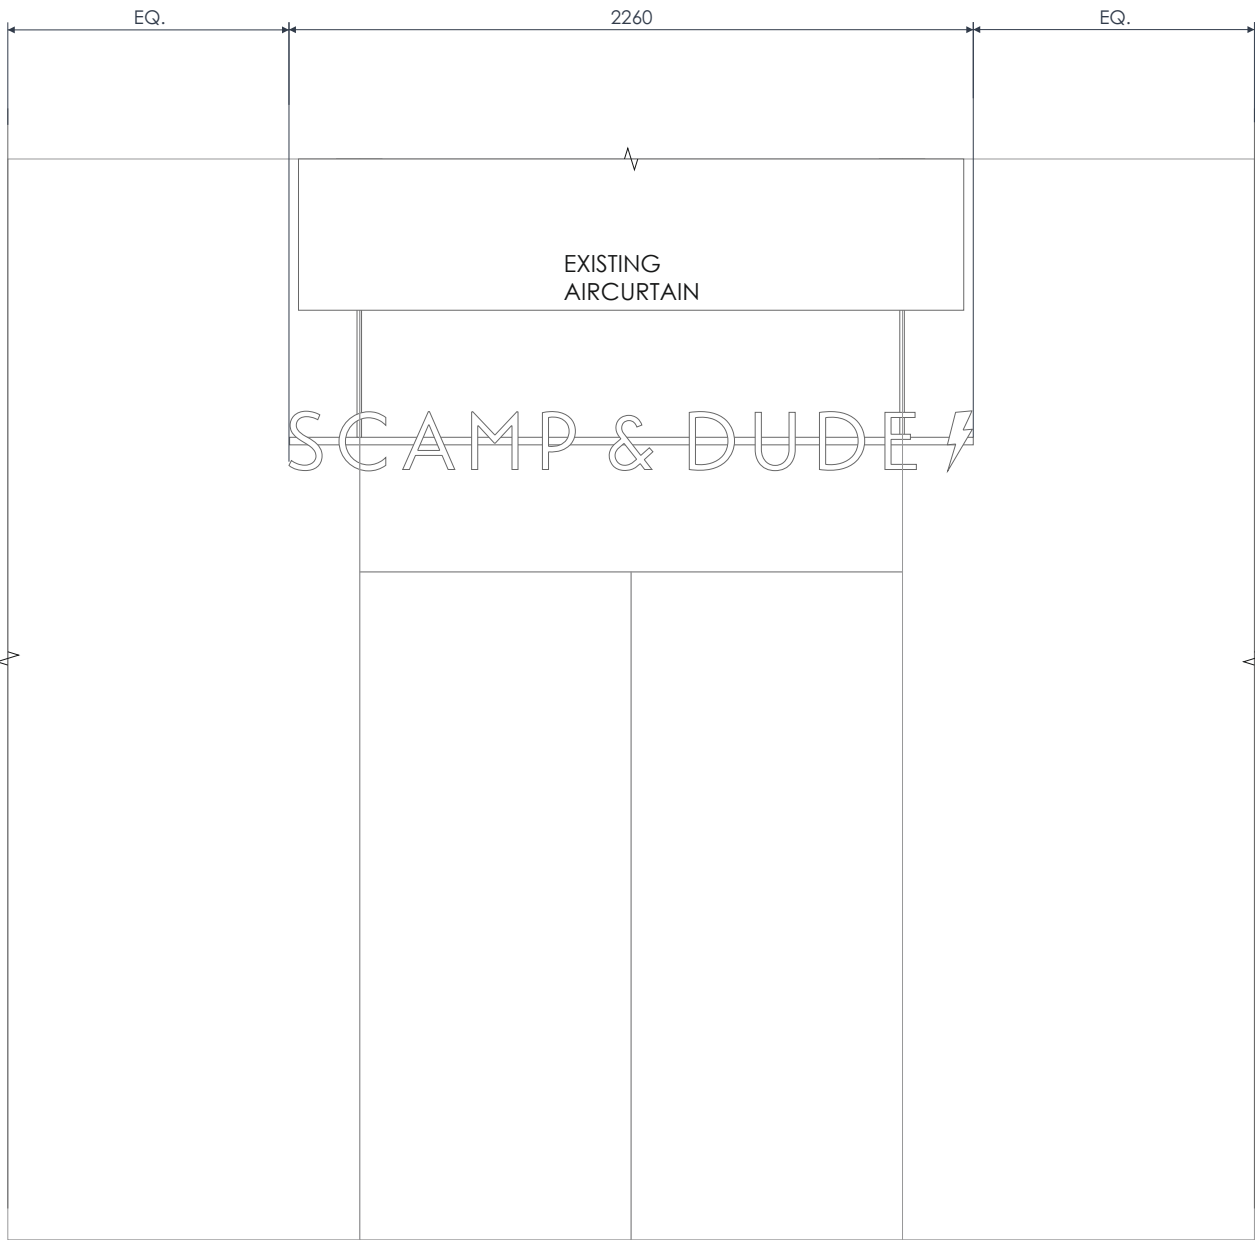

ITEM 1 | PROPOSED SUSPENDED LOGO LAYOUT - EXTERNAL VIEW
SCALE 1:25

ITEM 1 | PROPOSED SUSPENDED LOGO LAYOUT - INTERNAL VIEW
SCALE 1:25

CLIENT/JOB NO.		REVISIONS				ISSUE NO.	PM	DRAWN	CHK	SURVEY	DESIGN HOUSE SWIFE BUSINESS PARK BROAD OAK EAST SUSSEX TN21 8UP (01435) 866763 SALES@GRAFFITIDESIGN.CO.UK	<div>GRAFFITI DESIGN</div> <div>SIGNMAKERS SINCE 1976</div>
SCAMP & DUDE						A01-02	SH	LG	RB	-		
JOB TITLE/SITE						INITIAL DRAWING		SCALE/S AT A3				
SUSPENDED LOGO & PROJECTOR/MANCHESTER, ST ANN'S						20.06.2024		1:25				
DRAWING NUMBER						FILE REFERENCE		GRAFFITI DESIGN INTERNATIONAL LTD OWNS THE COPYRIGHT OF THIS DRAWING. REPRODUCTION OF THIS DRAWING OR ANY PART THEREOF WITHOUT WRITTEN PERMISSION FROM GRAFFITI DESIGN INTERNATIONAL LTD WILL BE SUBJECT TO A MINIMUM CHARGE OF £150 FOR COPYRIGHT INFRINGEMENT				
DRG001		PROPOSED SIGNAGE LAYOUT		\\GRAFFITI-SERVER\media2\PROJECTS - GRAFFITI\Scamp & Dude\Manchester, St Ann's Square\2024\DRAWINGS			ALL DIMENSIONS ARE IN MILLIMETRES UNLESS OTHERWISE STATED PLEASE CHECK ALL DETAILS ARE ACCURATE BEFORE PRODUCTION			GRAFFITIDESIGN.CO.UK		

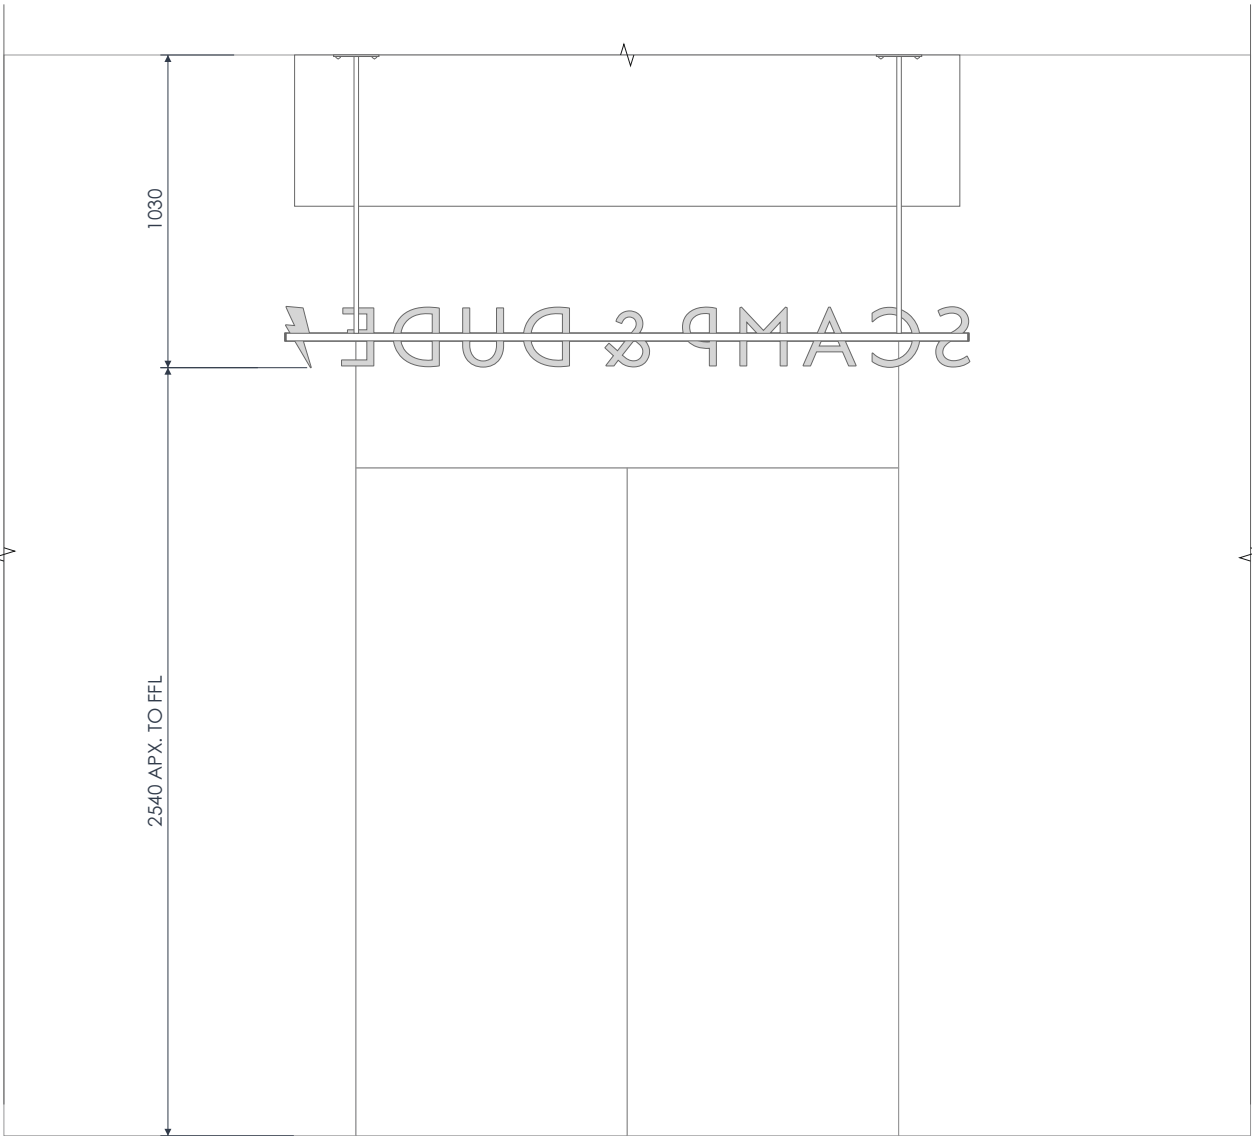

DIGITAL PRINT SPEC		PROD FILES
SUBSTRATE REFS	VION VP3000-02 WHITE 1372MM AIR RELEASE VINYL (PRINT AND PLOT TEXT)	X
LAMINATION	CLEAR MATT UV LAMINATE	
CUT CONTOUR	N/A	
APPLICATION/MASK	FACE/YES	
BLEED DETAIL	N/A	
QUANTITY	2NO. ITEMS FOR 1NO. PROJECTOR	
OTHER DETAIL		

ITEM 2		PROPOSED PROJECTOR VINYL																													
SCALE 1:4																															
CLIENT/JOB NO.		REVISIONS										ISSUE NO.		PM	DRAWN	CHK	SURVEY	DESIGN HOUSE													
SCAMP & DUDE													A01-02	SH	LG	RB	-	SWIFE BUSINESS PARK BROAD OAK EAST SUSSEX TN21 8UP													
JOB TITLE/SITE													INITIAL DRAWING		SCALE/S AT A3																
SUSPENDED LOGO & PROJECTOR/MANCHESTER, ST ANN'S													20.06.2024		1:4		(01435) 866763 SALES@GRAFFITIDESIGN.CO.UK														
DRAWING NUMBER		DRAWING TITLE										FILE REFERENCE										GRAFFITI DESIGN INTERNATIONAL LTD OWNS THE COPYRIGHT OF THIS DRAWING. REPRODUCTION OF THIS DRAWING OR ANY PART THEREOF WITHOUT WRITTEN PERMISSION FROM GRAFFITI DESIGN INTERNATIONAL LTD WILL BE SUBJECT TO A MINIMUM CHARGE OF £150 FOR COPYRIGHT INFRINGEMENT. ALL DIMENSIONS ARE IN MILLIMETRES UNLESS OTHERWISE STATED. PLEASE CHECK ALL DETAILS ARE ACCURATE BEFORE PRODUCTION.									
DRG003		PROPOSED SIGNAGE LAYOUT										\\GRAFFITI-SERVER\media2\PROJECTS - GRAFFITI\Scamp & Dude\Manchester, St Ann's Square\2024\DRAWINGS																			
																						GRAFFITIDESIGN.CO.UK									