



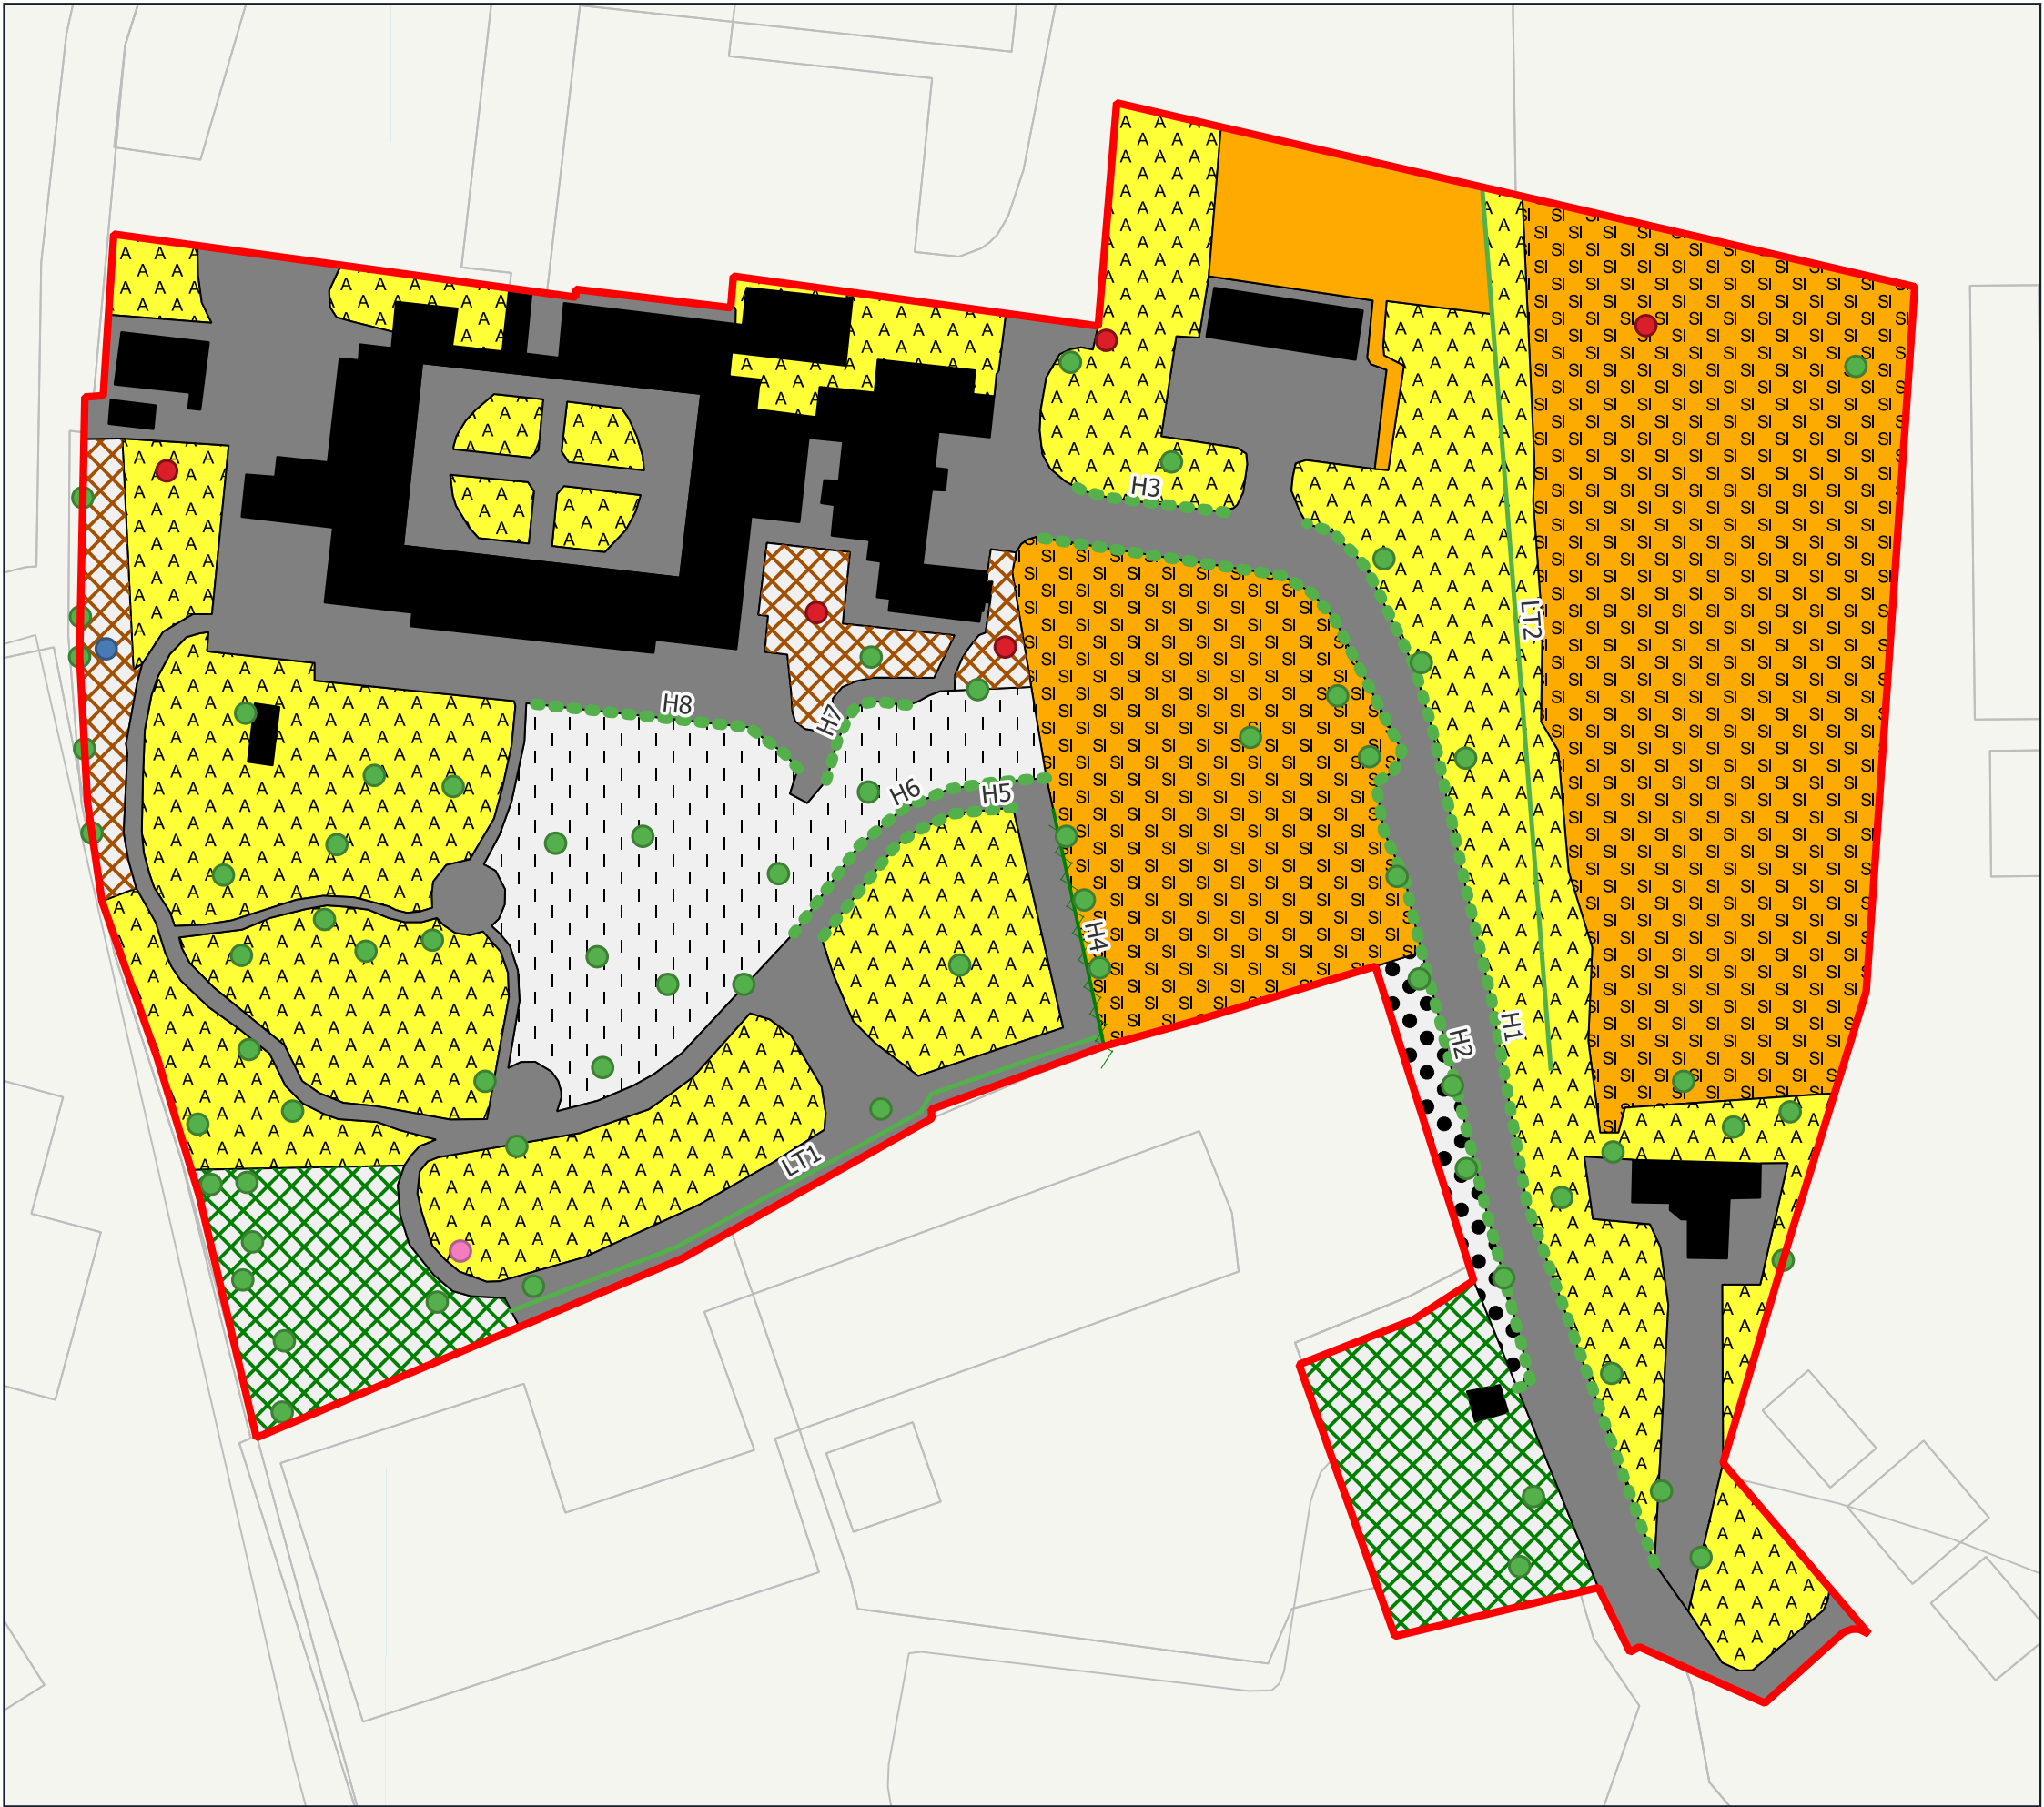

- Redline Boundary
- Scattered Tree
- Himalayam Balsam
- Rhododendron
- Cotoneaster
- Hedge
- Tree Line
- Privet Hedge
- Bare ground
- Buildings
- Introduced shrub
- Modified grassland (Poor condition)
- Hardstanding
- Modified grassland (Moderate condition)
- Neutral grassland (Moderate condition)
- Neutral grassland (Poor Condition)
- Bramble scrub

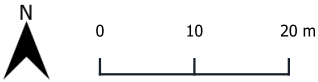

Project	114 Chain Road, Blackley
Drawing Title	Habitat Features Plan
Scale	As Shown (Approximate)
Drawing No.	16680/P01b
Date	November 2024
Checked	AHS/LCD



3 Jordan Street, Deansgate, Manchester, M15 4PY
T: 0161 236 8367 E: info@tylergrange.co.uk W: www.tylergrange.co.uk