



revisions + notes:				
RevDate	Description			Dwn Ckd
A	XX/XX/XX	Multi Line Note		XXX XXX
		Multi Line Note Line Two		

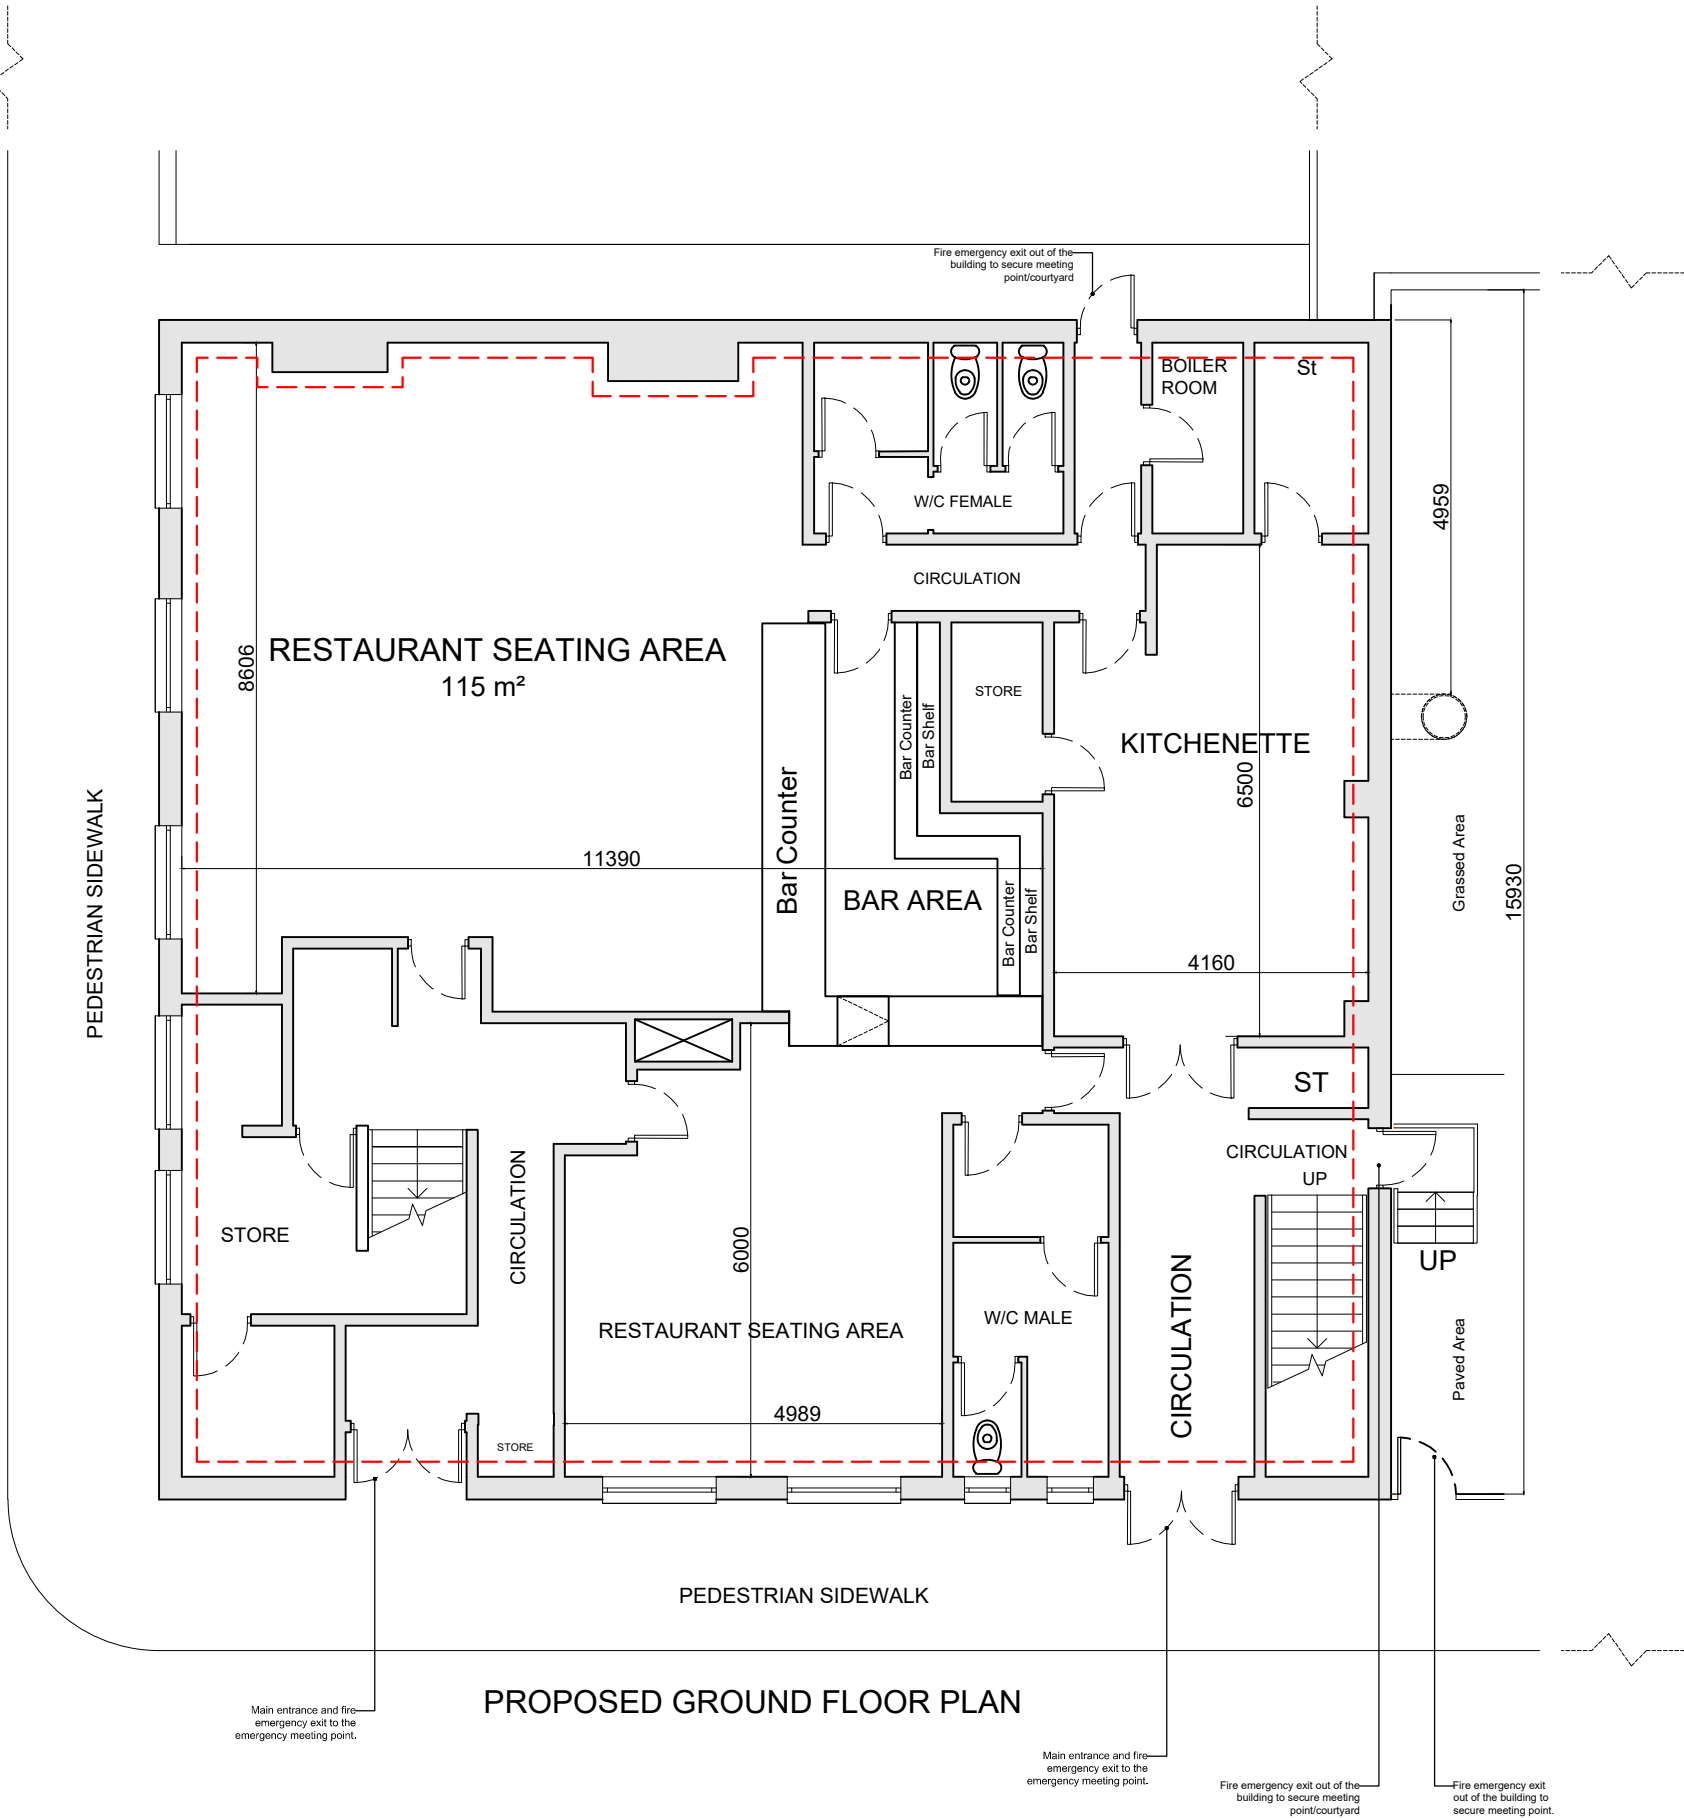


Do not scale drawing. Figured dimensions to be worked to in all cases.
The contractor is responsible for checking dimensions, tolerances and references.
Any discrepancy to be verified with the Architect before proceeding with the works.
All intellectual property rights reserved.

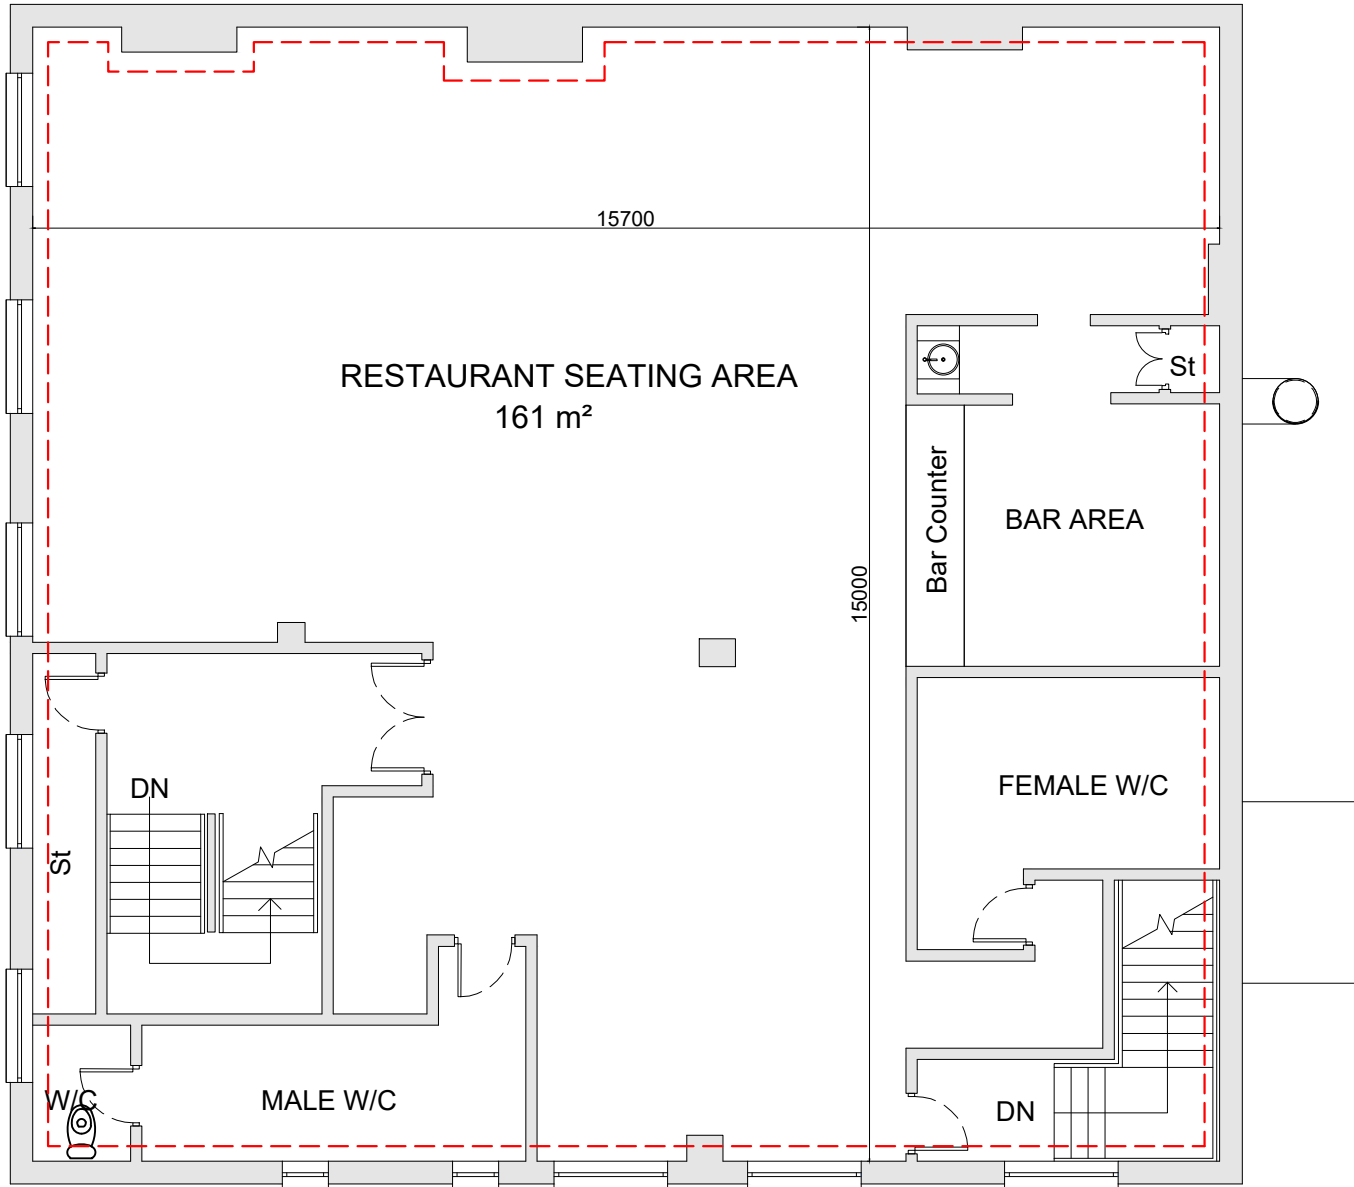

PROPOSED FIRST FLOOR PLAN

Project:
86 BELLE VUE STREET GORTON
Title:
PROPOSED FLOOR PLANS

Status:
FOR PLANNING
Date:
16.12.2024
Scale:
1:100

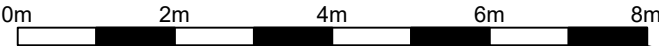

Revision: