


# LOCATION PLAN

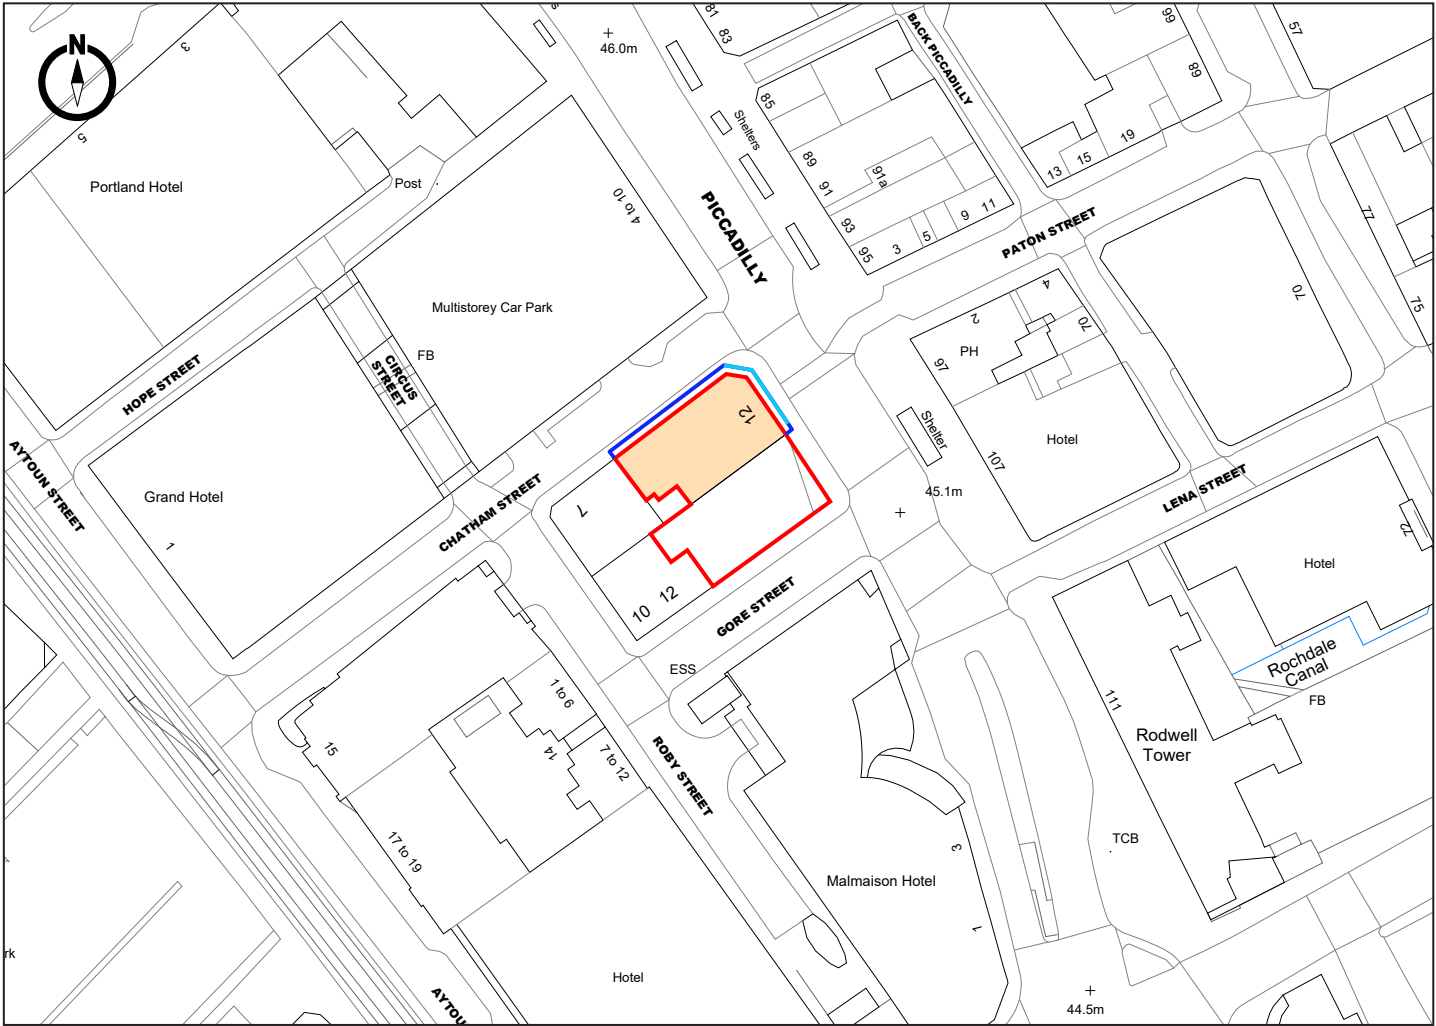

- Scaffold Shroud
- Commercial Banners
- Site Location