

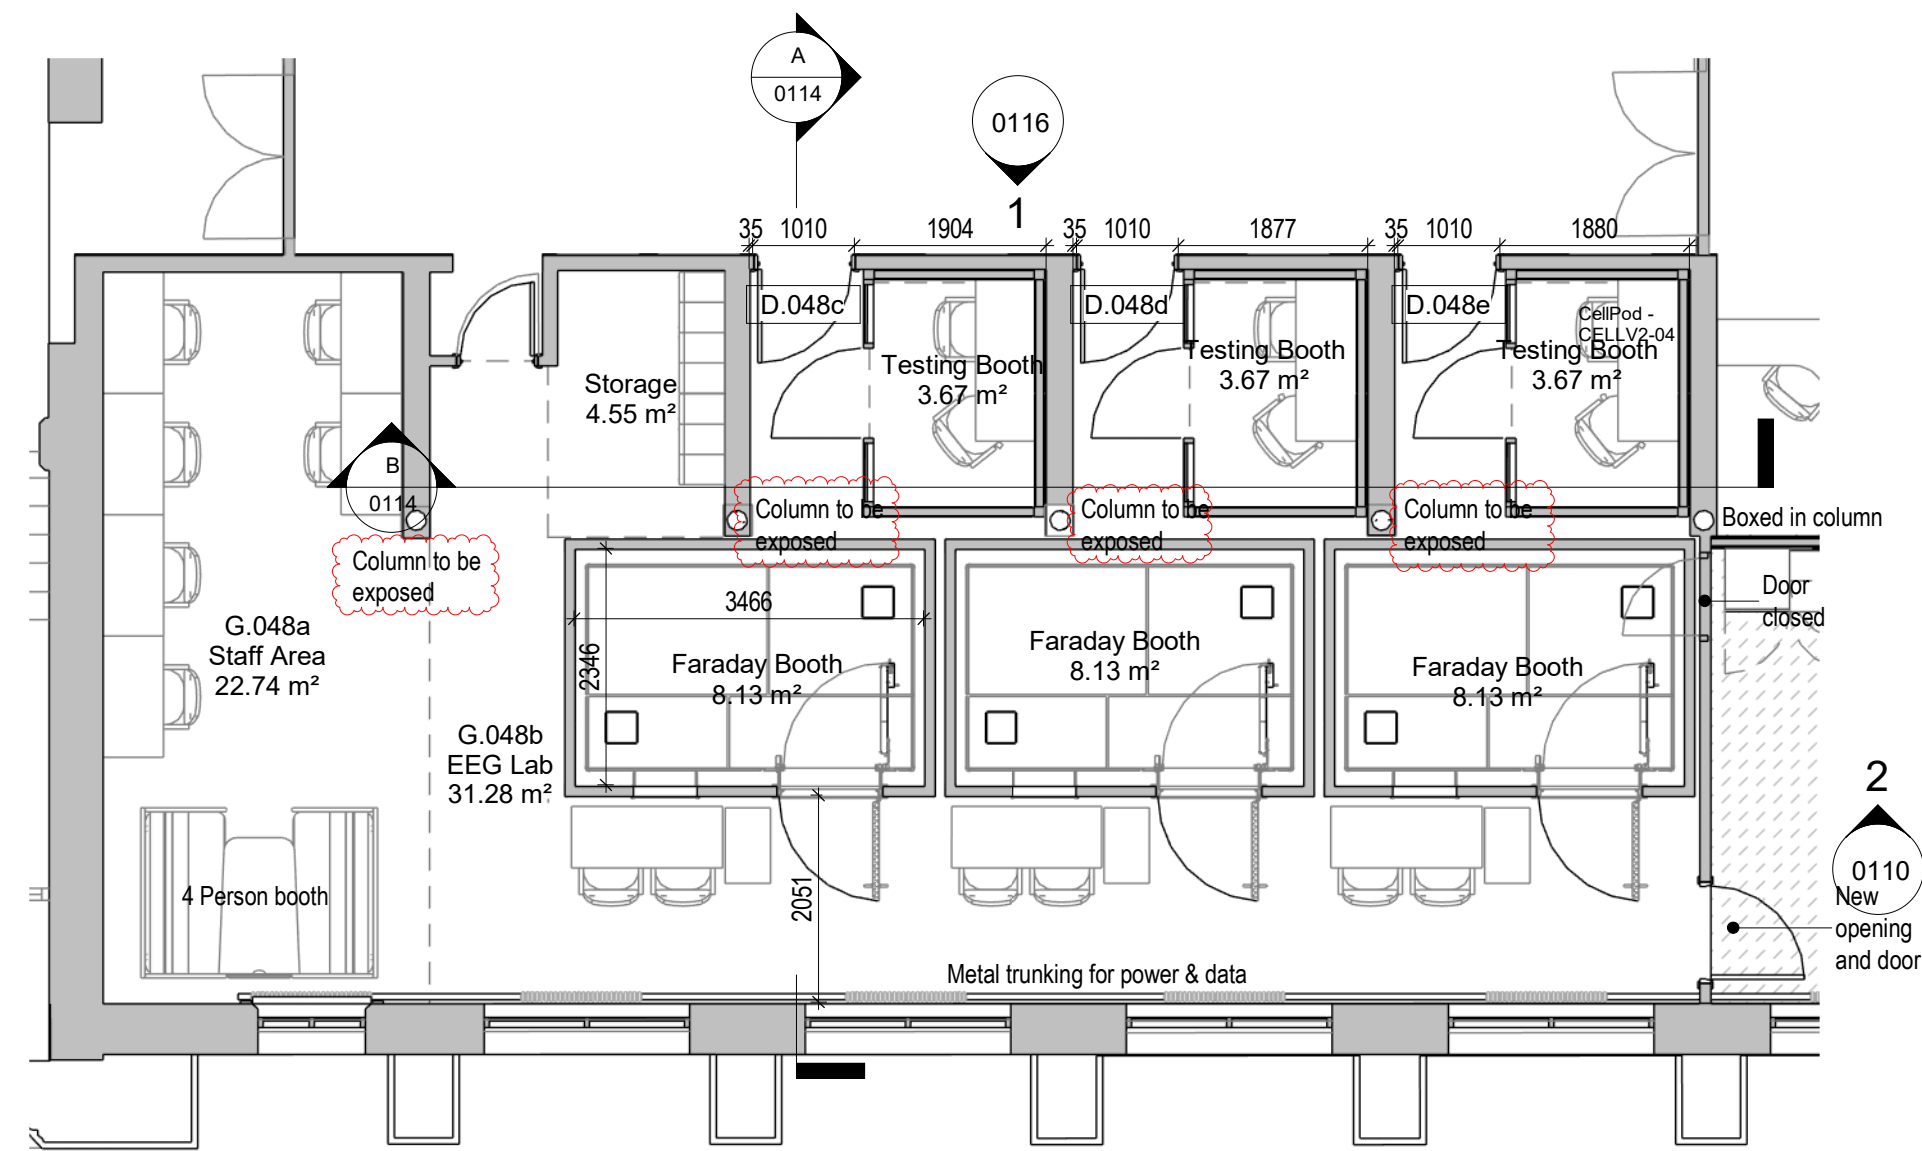


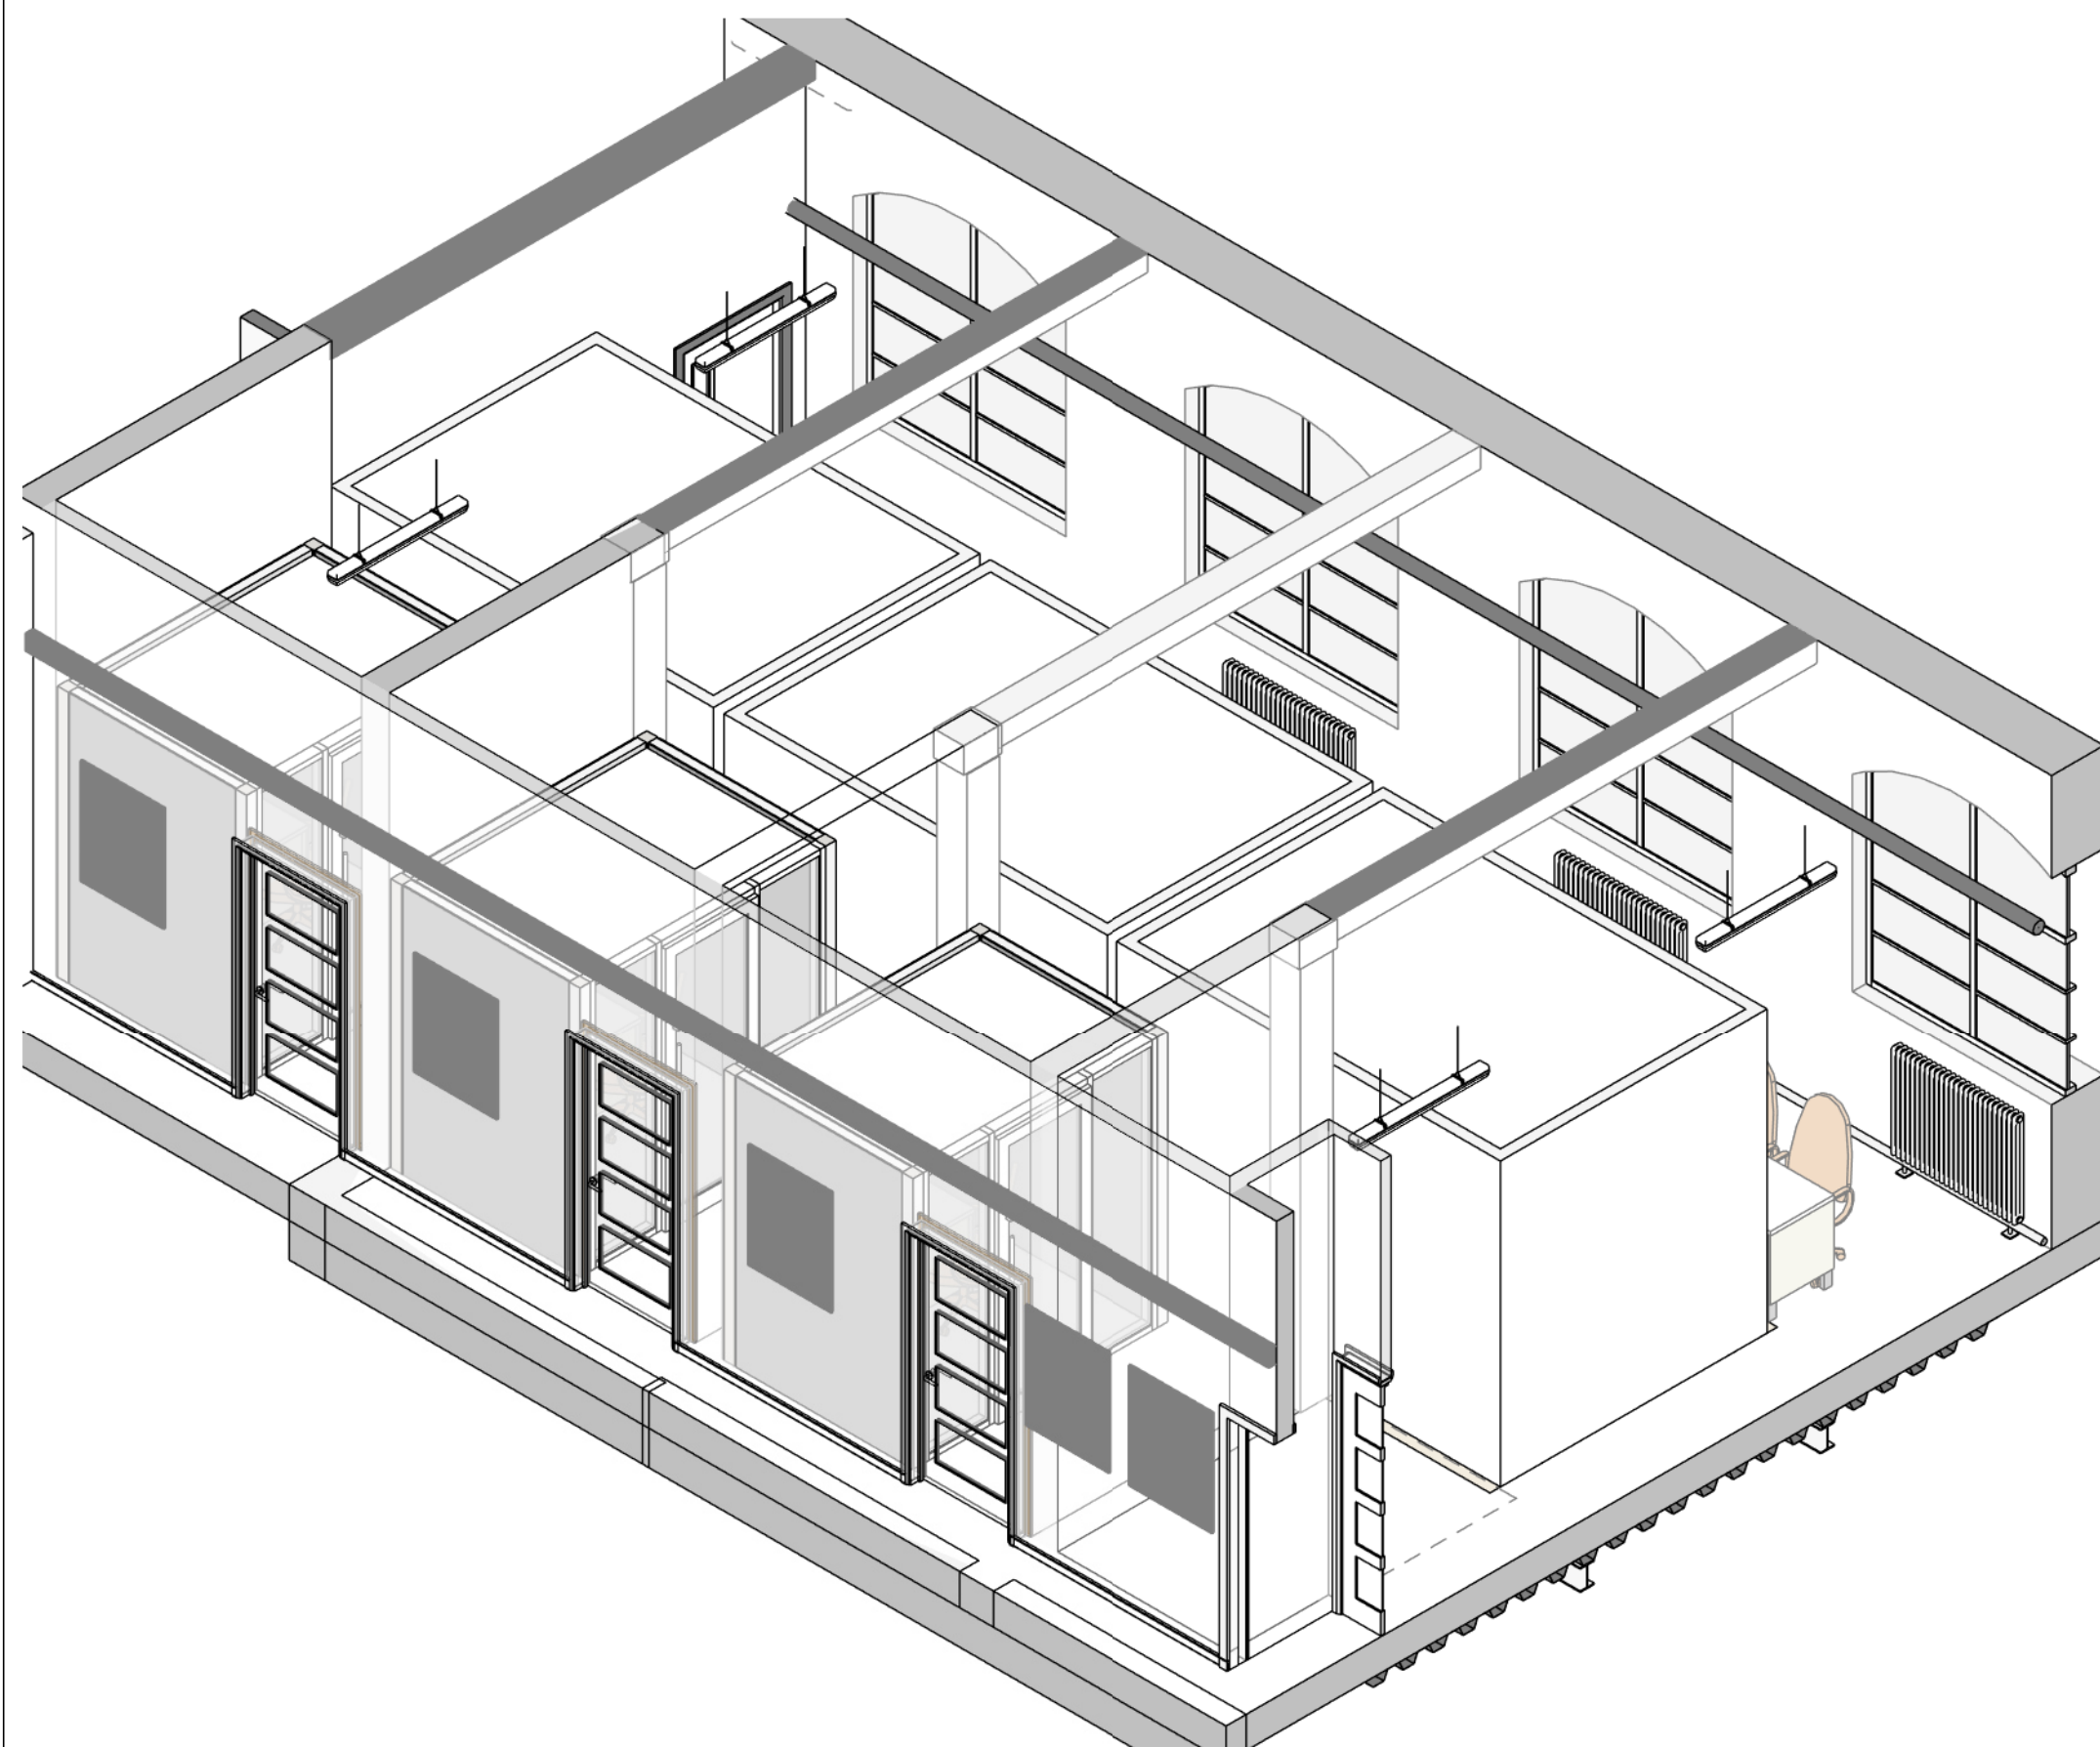


G.048 Layout as Proposed

1: 75 @ A1

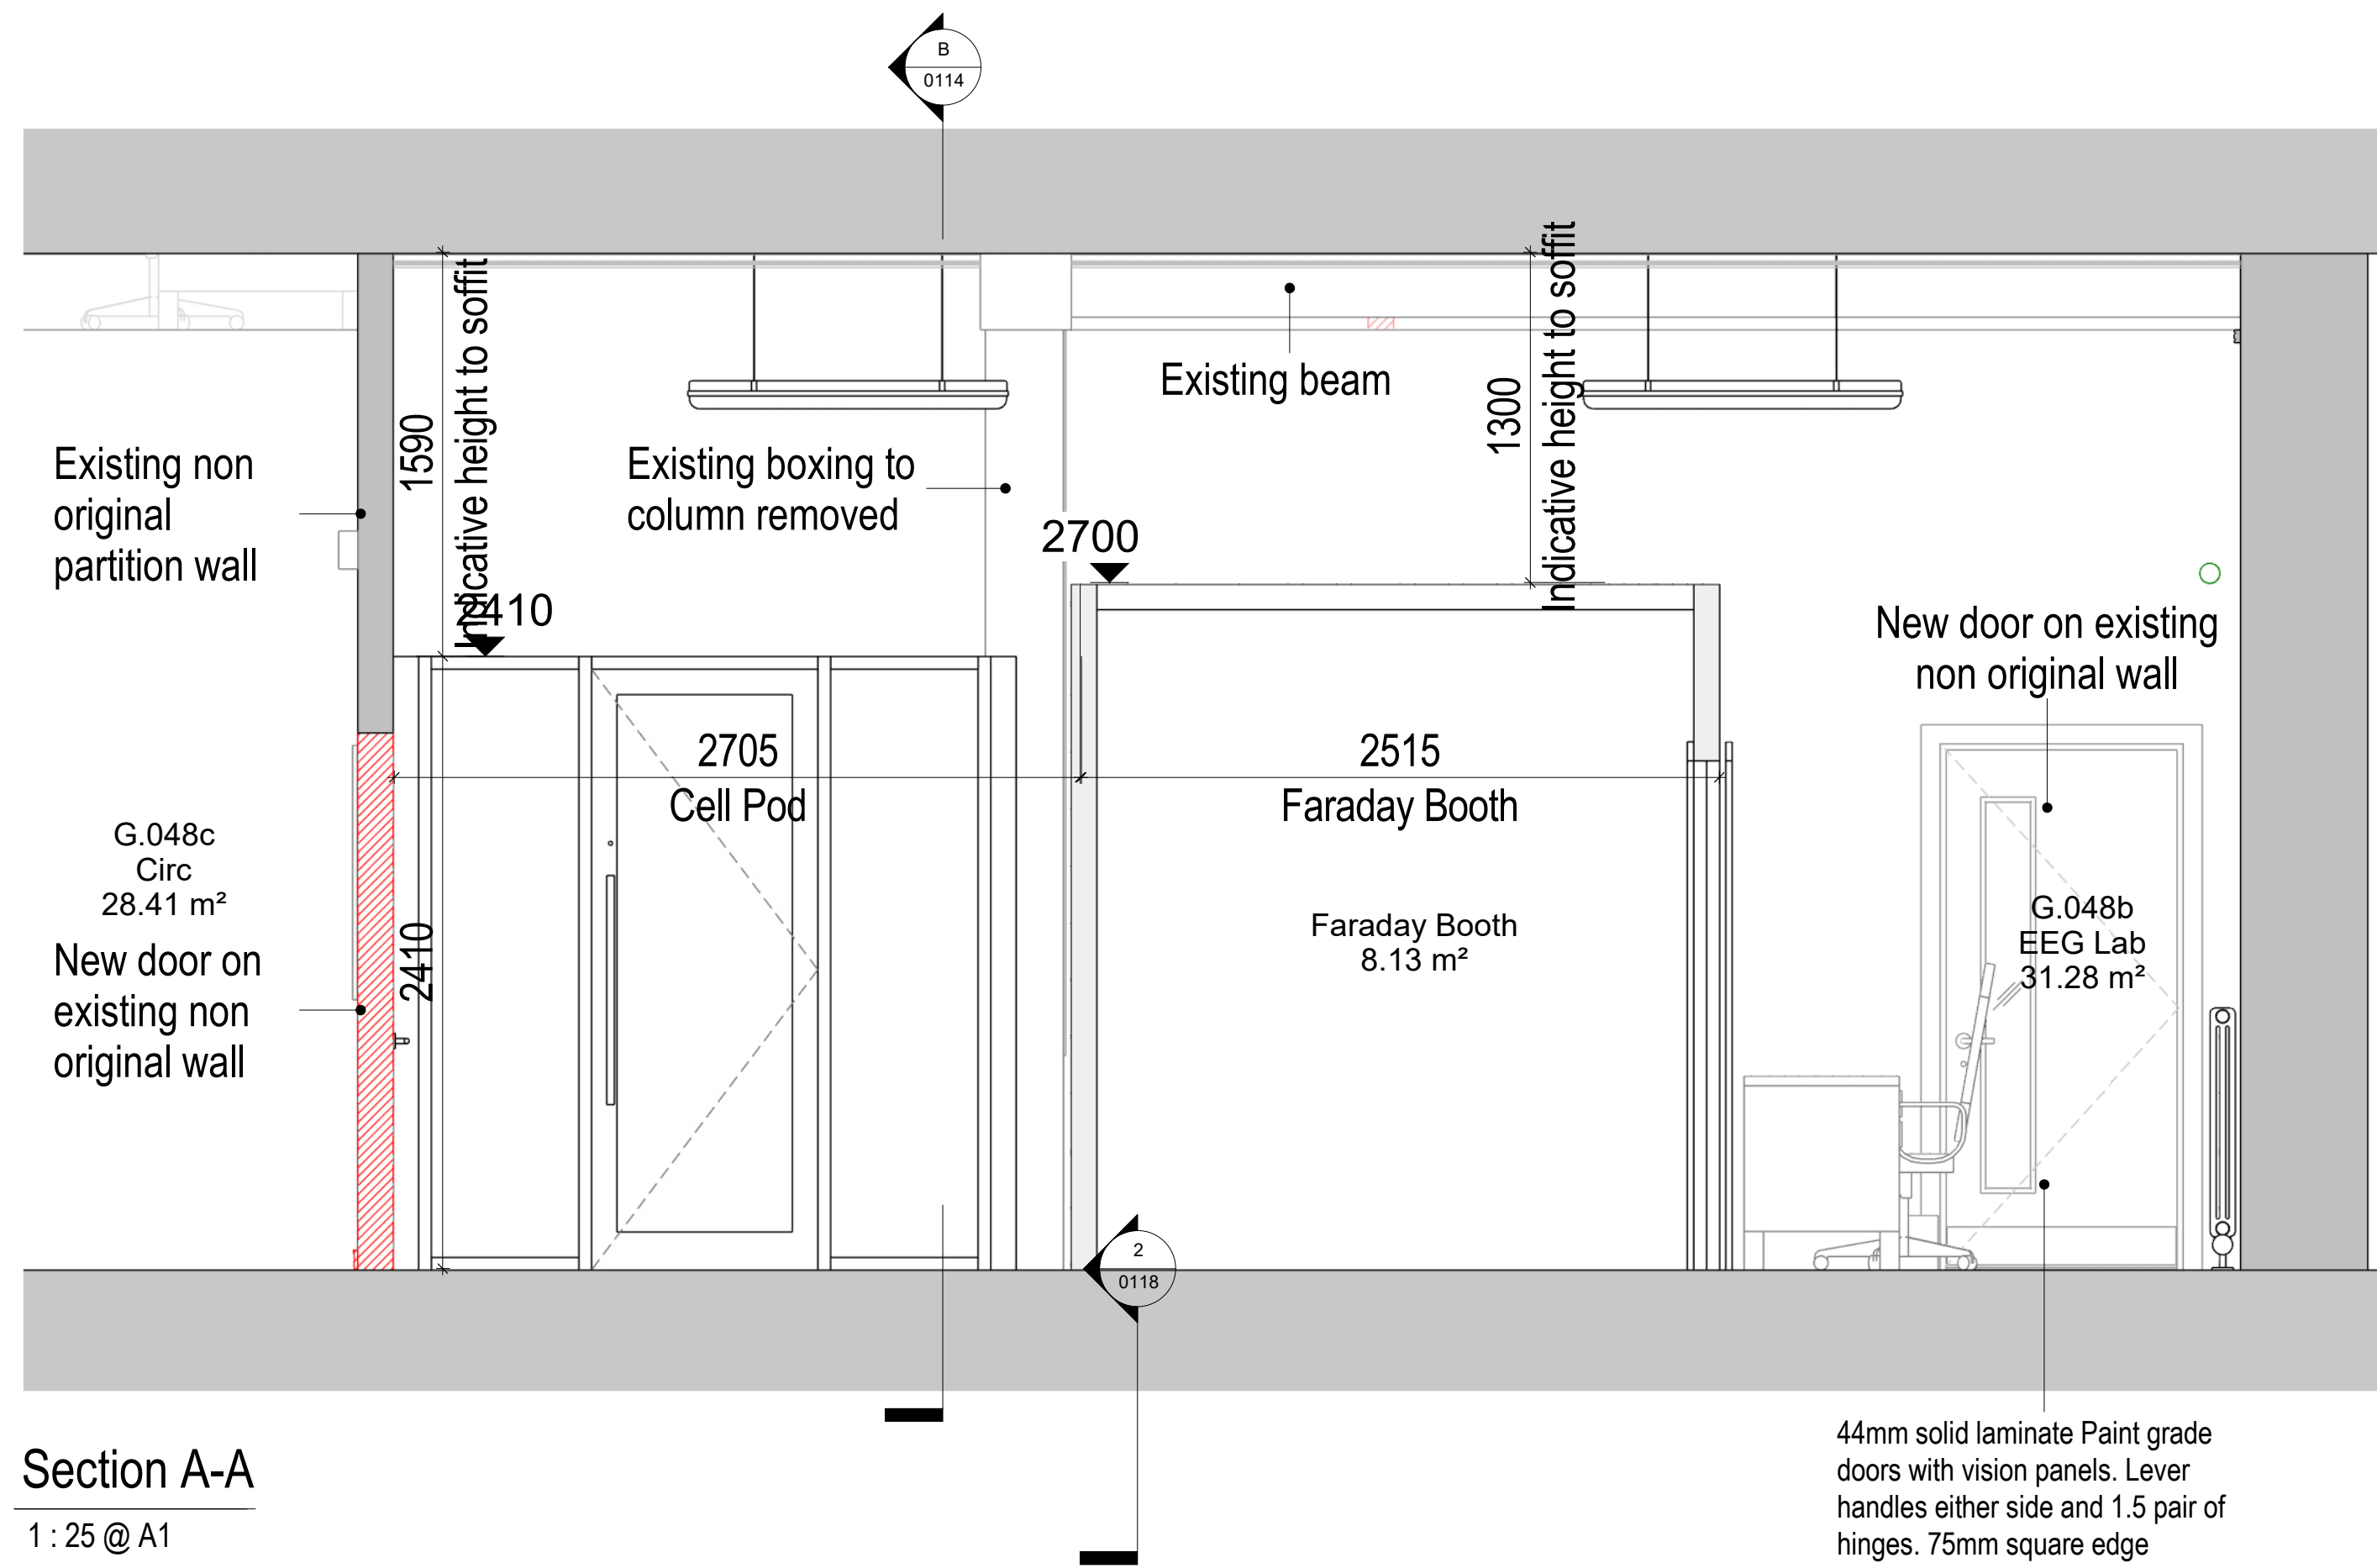

Section A-A

1: 25 @ A1

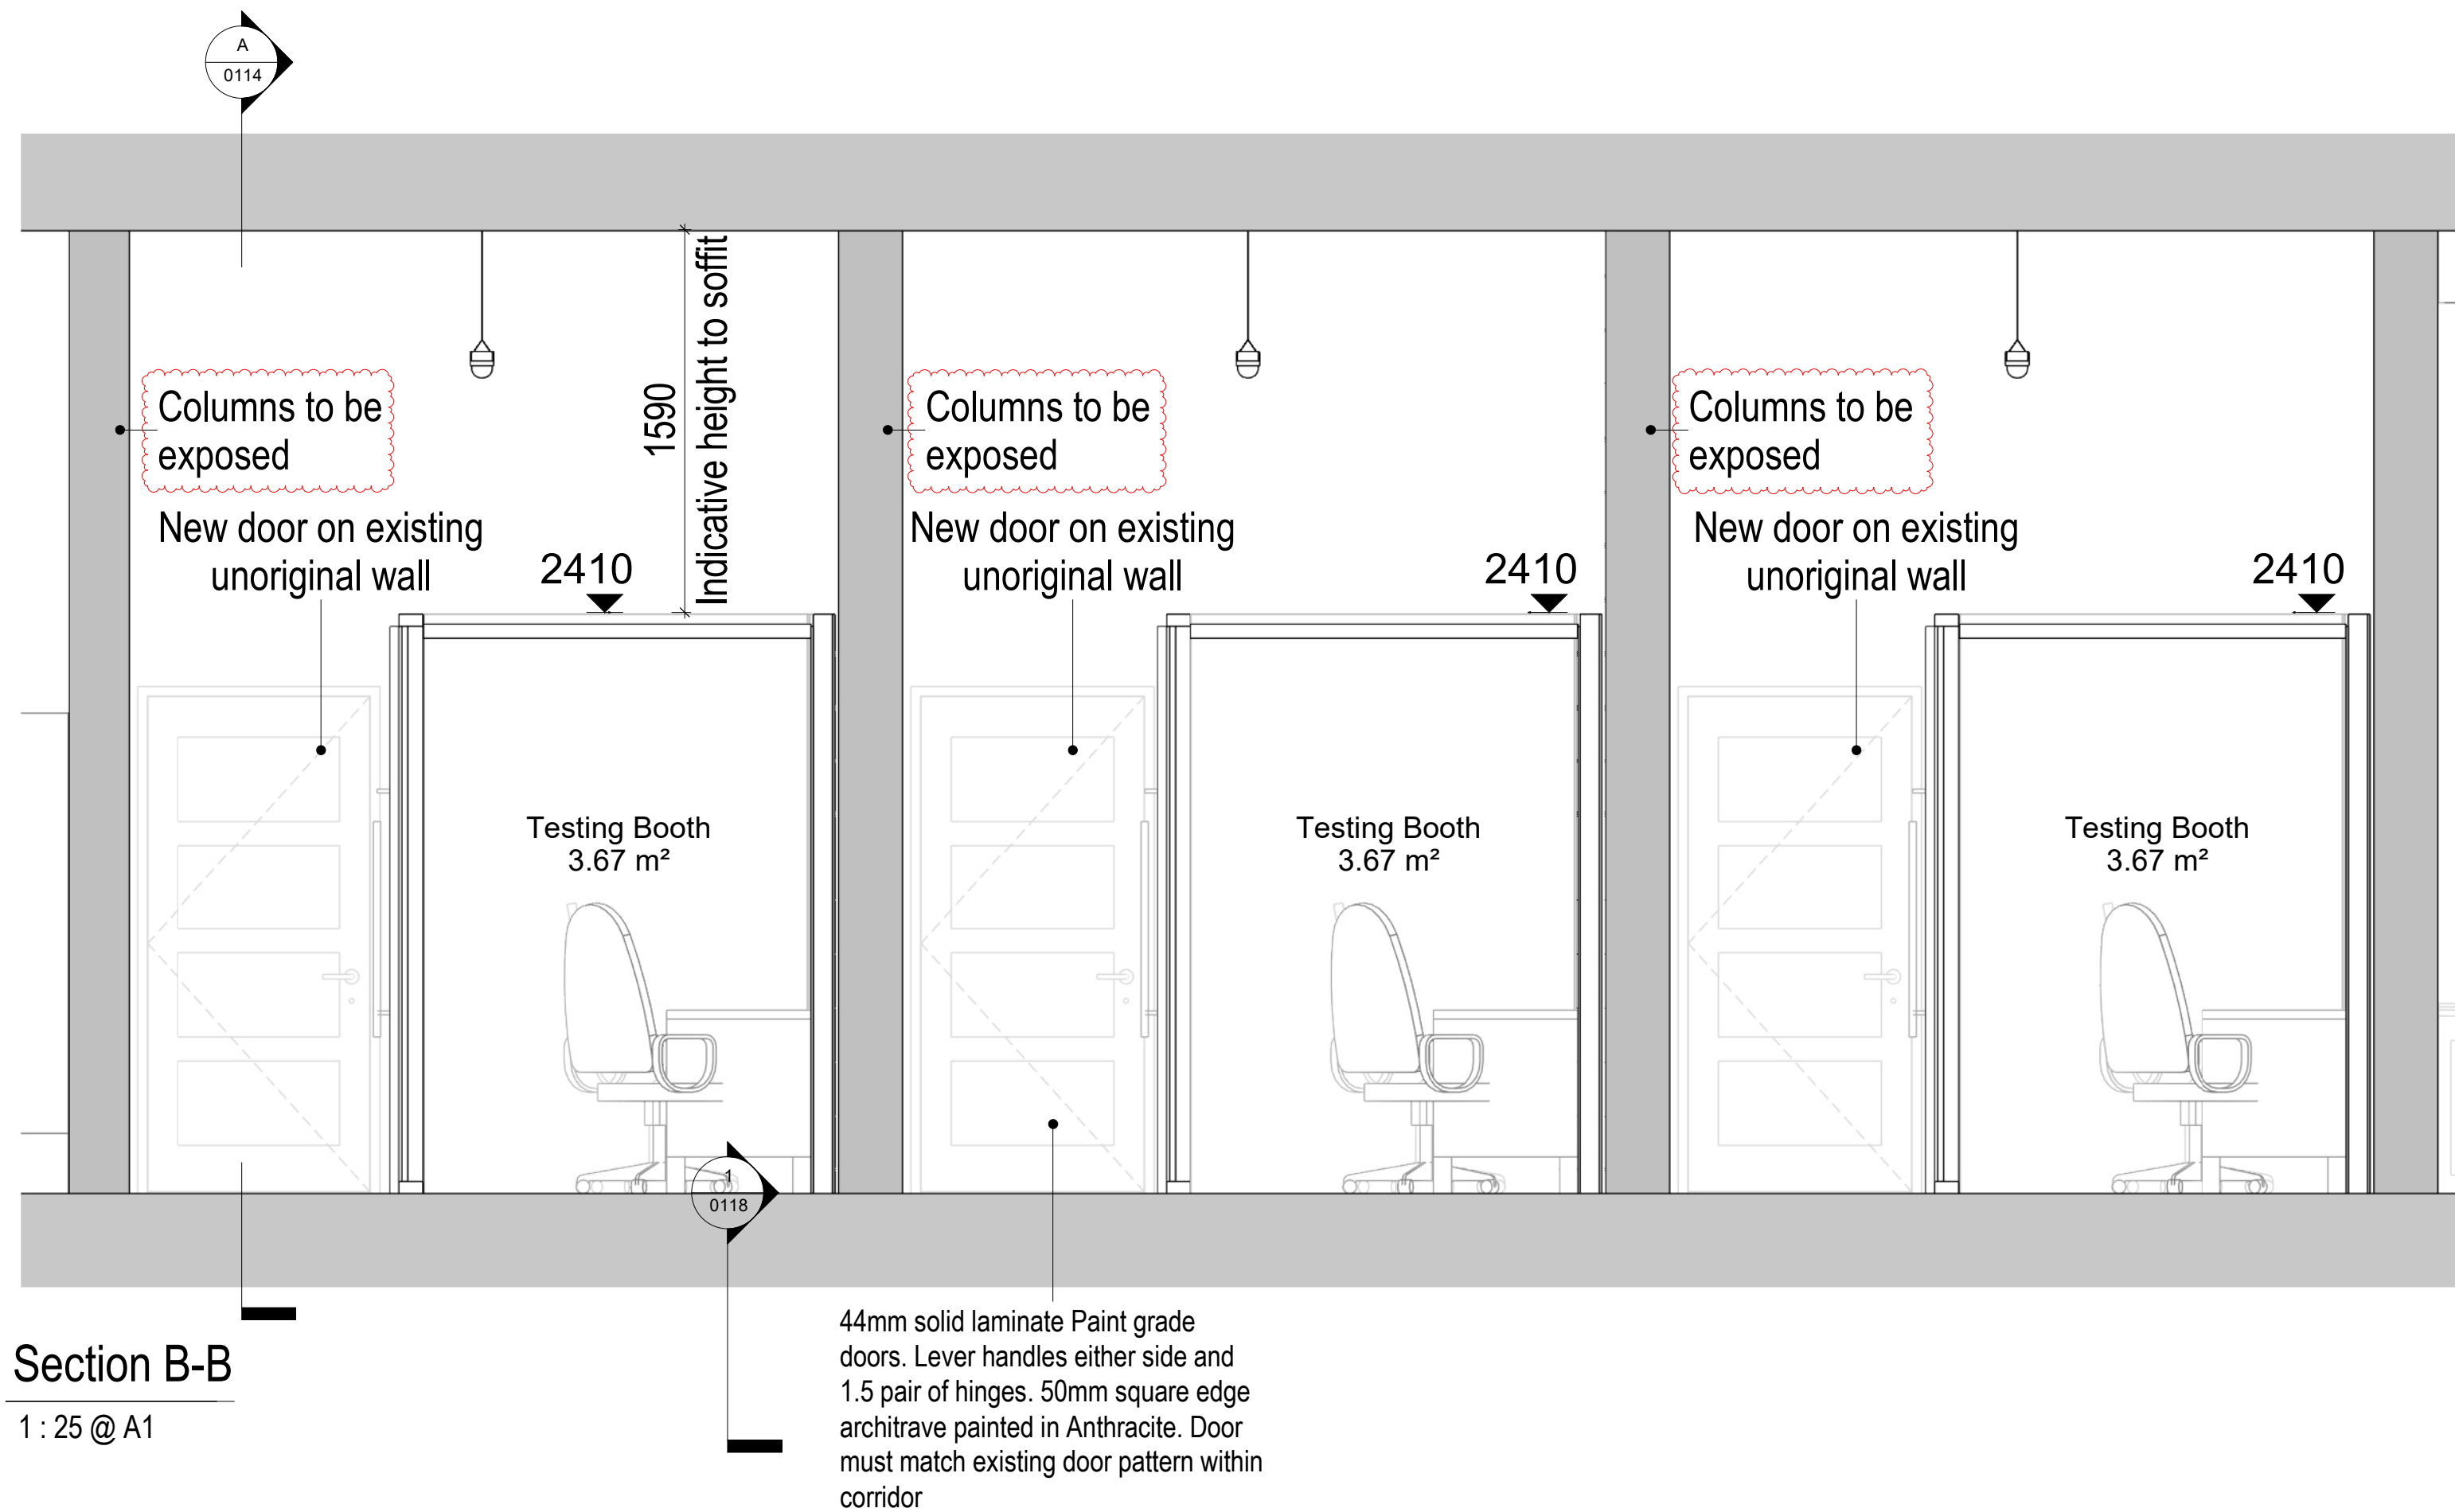


Section B-B

1: 25 @ A1

NOTES

- Do not scale from this drawing.
- All measurements are in millimetres unless stated otherwise.
- This drawing is to be read in conjunction with the specification and all relevant Architectural, Electrical, Mechanical and Structural drawings.
- (c) University of Manchester this drawing must not be reproduced without permission.
- Directorate of Estates and Facilities to be notified of any discrepancies.

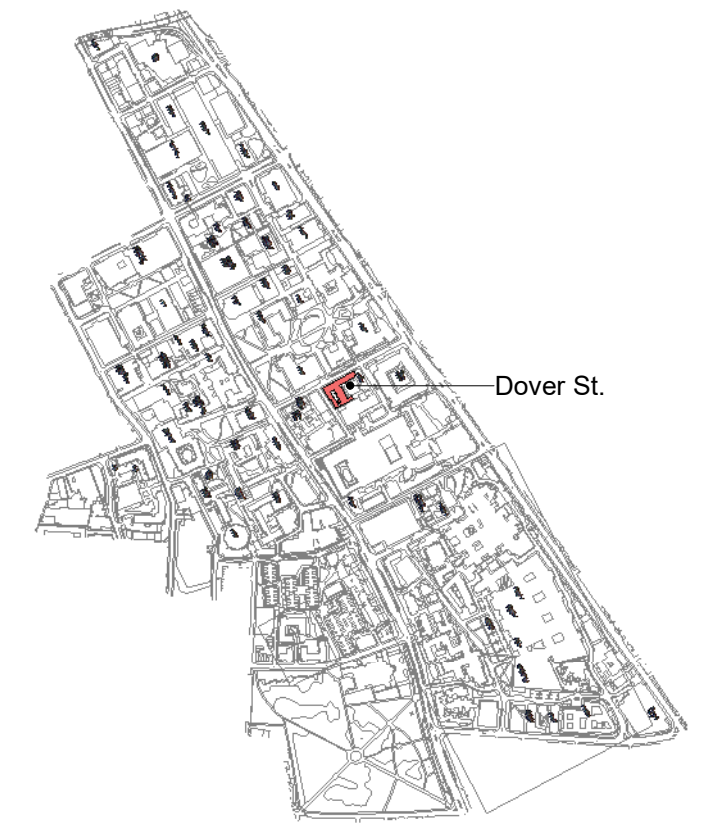

0 0.25m 0.5m 1m
1:10 @ A1

P04	Updated and issued for Heritage.	11-12-24	JL	JL
P03	Door pattern updated to corridor doors as heritage comment.	16-09-24	JL	JL
P02	Walls removed in G.048. Layout updated in G.048a.	29-08-24	JL	JL
P01	First issue. Issue for comments.	20-08-24	JL	JL
Rev	Description	Date	By	Auth

MANCHESTER
1824
The University of Manchester

Directorate of Estates and Facilities
Bayer Building
The University of Manchester
Oxford Road
Manchester
M13 9PL

HALLIDAY MEECHAM ARCHITECTS
Halliday Meecham Architects Limited
111 Piccadilly Manchester M1 2HY
+44 (0)161 661 5565
4 Devonshire Street London W1W 5DT
+44 (0)203 440 5175
hma@hallidaysmeecham.com
www.hallidaysmeecham.com

Drawing Status
PRELIMINARY

Project
UoM NZC Decant Works - 5668

Building Name
Dover Street

Site Name
Dover Street

Sub Site Name
Oxford Road

Drawing Title
Dover St. L0 Rm. G.048 Sections as Proposed

PM
ME

Drawn
JL

Checked
JL

Authorised
HMA

Scale @A1
1:25

Date
20-08-2024

Date
20-08-2024

Date
20-08-2024

Drawing Number
5668-HMA-DS-L0-DR-A-0114

Revision
P04

Original Drawing Paper Size 841mm x 594mm