

MATERIALS KEY

- 1


PROPOSED DARK GREY ANODISED PANEL.
Dark Grey Anodised. Anolok II - B713
- 2

PROPOSED DARK GREY SPANDREL PANEL.
Dark Grey Spandrel Panel. To match existing spandrel panel colour, finish and size
- 3




DARK GREY CURTAIN WALLING SYSTEM to remain but existing glazing replaced with Acoustically rated glazing panels in accordance with **Noise Impact Assessment Report**
- 4

GLAZED BLOCK WALLING SYSTEM

- Cladding design & colour to match as on site sample and approved 139742/NMC/2024 application (refer to Materials shedule)
- Concealed fixing mock & design to match as on site sample and approved 139742/NMC/2024 application (refer to Materials shedule)

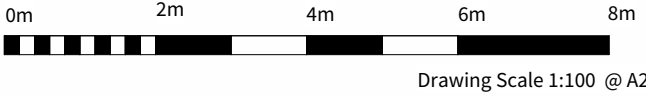

Please note:
Main building cladding remediation part of seperate planning application. Ref: 125535/FO/2019
Cladding colour & design in accordance with approved 139742/NMC/2024 application

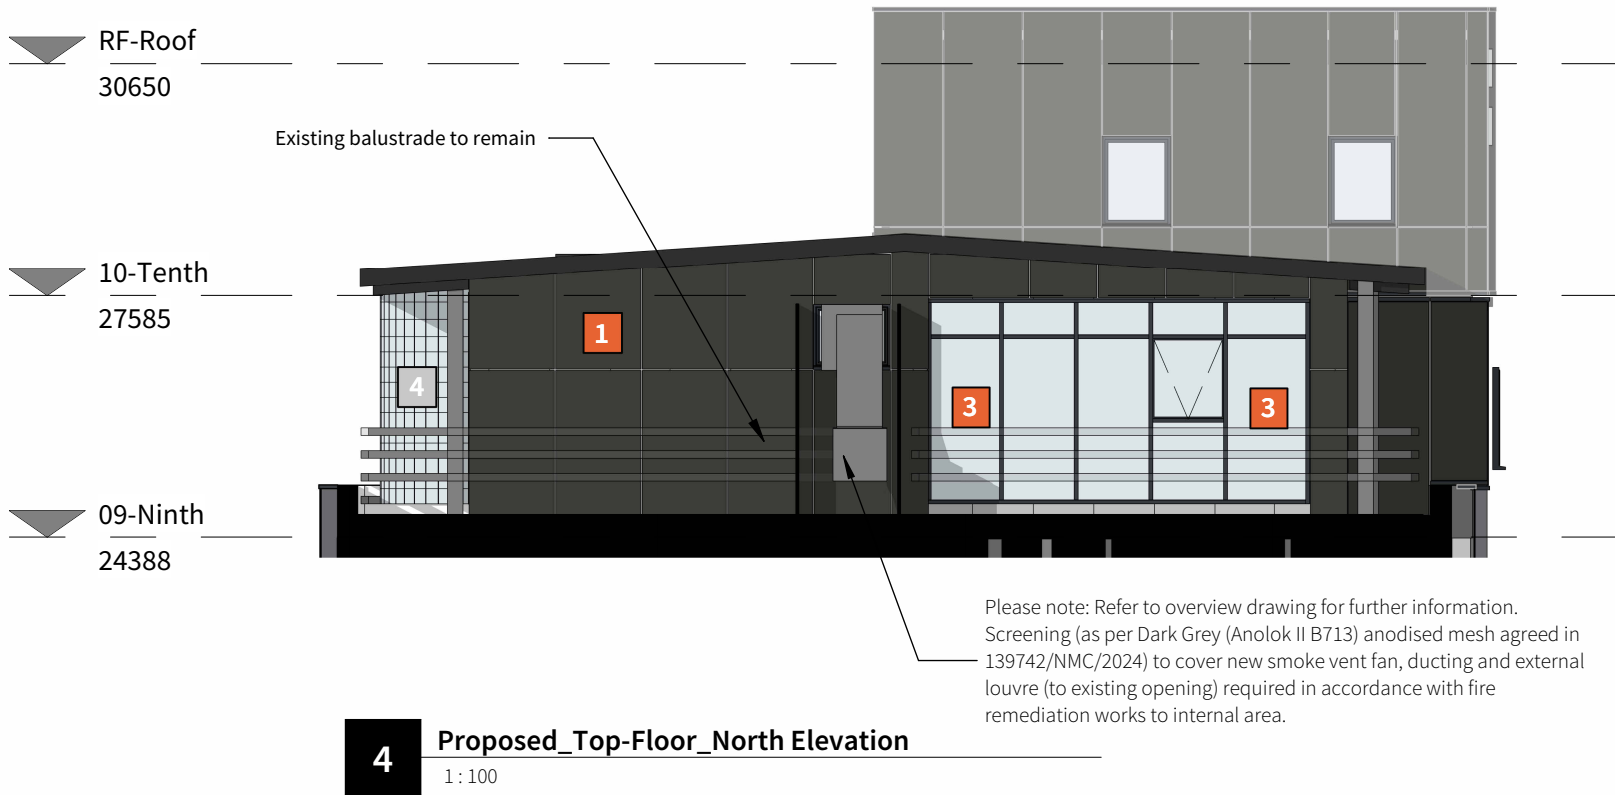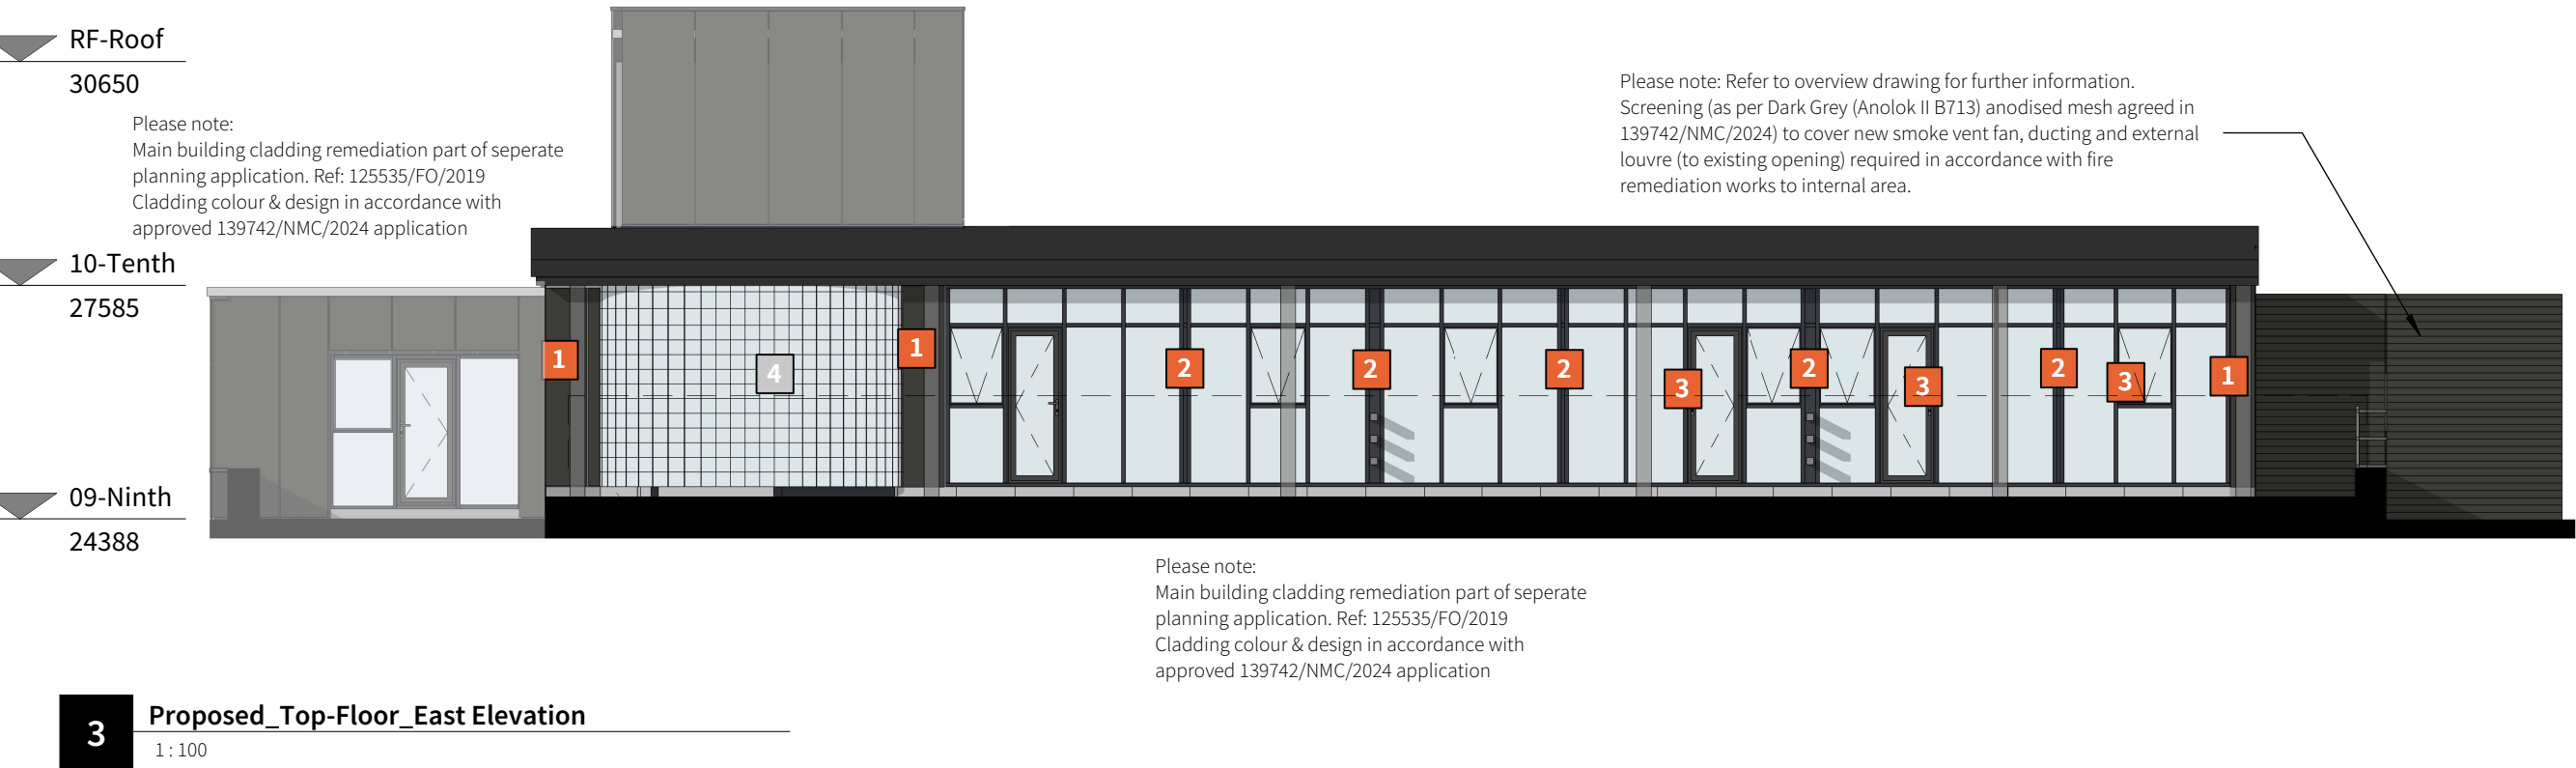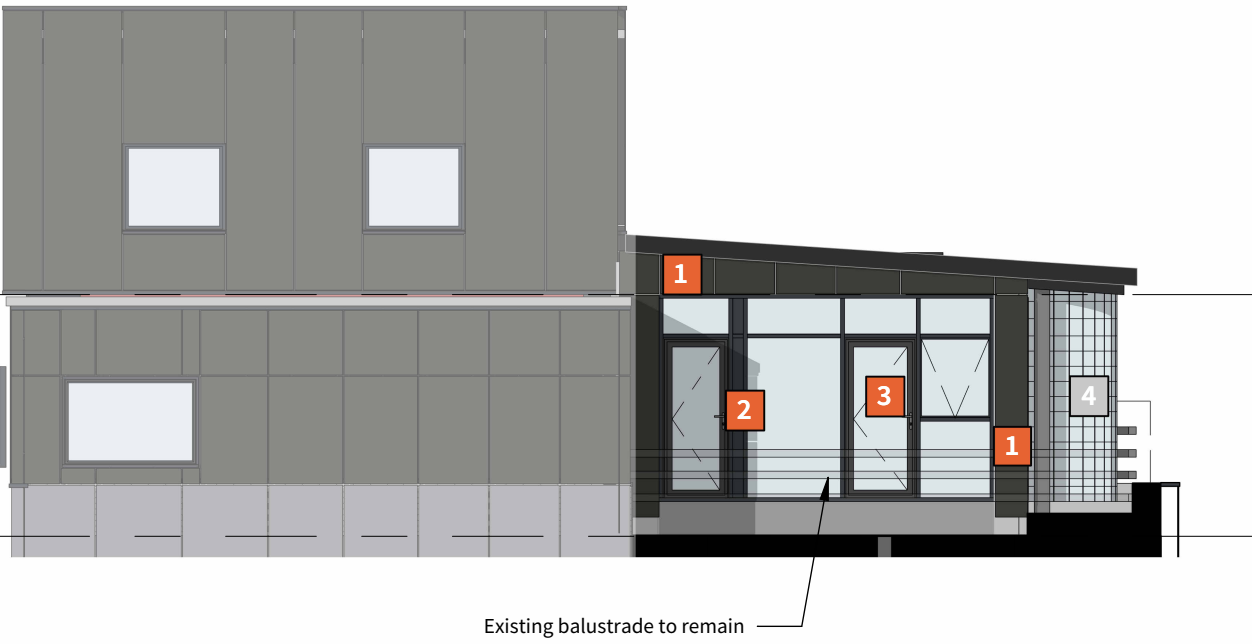

Four Architects Limited (11613893)
Note:
This drawing is copyright.
Do not scale dimensions from drawings.
All dimensions must be checked on site by contractor or suitable qualified individual.
Contractor to report any discrepancies, errors or omissions prior to commencing work.

Notes:

Project Title:
BRACKEN HOUSE

Location:
MANCHESTER

Drawing title:
PROPOSED TOP FLOOR ELEVATIONS

Status:
PLANNING

Scale:
As indicated

Date:
18/09/2024

Job Number:
19-016

Drawing Number:
FA-DR-03.15

Revision:
P2

F

Four
Architects
7th Floor, Neo Building, Charlotte Street, Manchester, M1 4ET
Tel. 0161 401 4444 Email. info@fourarchitects.co.uk