
ARKWRIGHT HOUSE

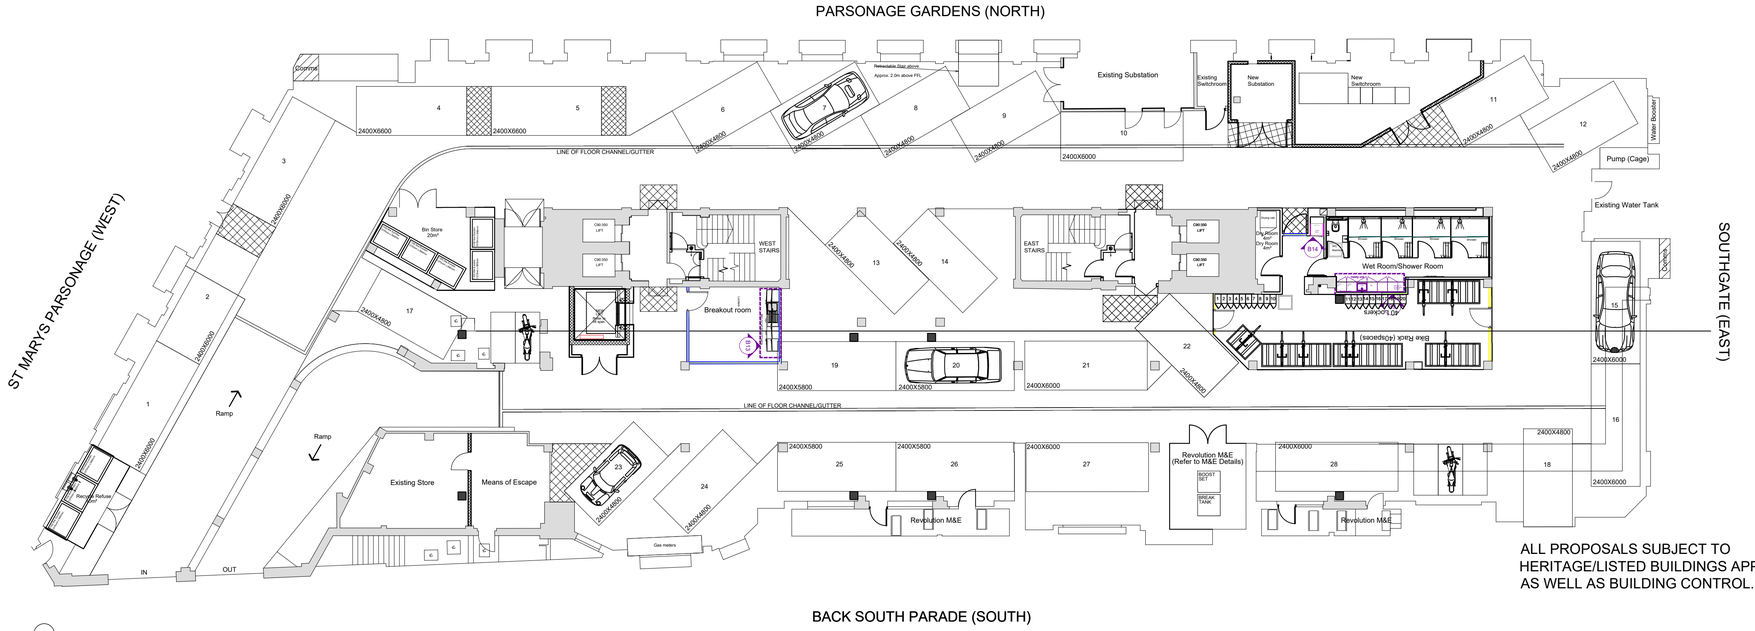

ALL PROPOSALS SUBJECT TO HERITAGE/LISTED BUILDINGS APPROVAL AS WELL AS BUILDING CONTROL.

BASEMENT PROPOSED

BESPOKE JOINERY LEGEND

- B9 — Basement vanity unit
- B13 — Basement relocated teapoint
- B14 — Basement towel rack - cupboard & shelves to alcove

0m | 2m | 4m | 6m | 8m | 10m | 12m

1:150

1. Doors to be able to be opened by an easy pulling/pushing force and have clear opening widths in accordance with Table 2, i.e. for existing buildings (constructed pre-2004) with straight on approach 750mm or 775mm at right angles to corridor. For new buildings apply 800mm or 825mm respectively.
2. There should be an unobstructed space of at least 300mm on the pull side of the door between the leading edge and any return wall.
3. Vision panels of doors to have a zone of visibility extending from 500mm to 1500mm above floor level.
4. All doors, door furniture, switches, controls, w.c. floor and wall finishes, sanitary fittings, grab rails, etc. should be visually apparent to users by means of a colour or material contrast with its surroundings.
5. New switch and socket heights to conform to A.D. Part M Paragraph 4.30, typically between 400mm to 1200mm.
6. Manifestation to glazed doors and full height glazed screens to be at two levels (850-1000mm & 1400-1600mm) conforming to A.D. Part M Paragraph 2.24

PROPOSED BASEMENT BESPOKE LOCATIONS

CHECKED | Date: - | By: -

B | Revision | 24.11.24 | Date | MR | By
NOTE:
BREAKOUT TEAPOINT REPOSITIONED TO NEW PARTITION WALL TO AVOID ISSUES WITH HERITAGE. JOINERY LOCATION UPDATED TO SUIT.

A | Revision | 11.11.24 | Date | MR | By
NOTE:
TOWEL RACK BESPOKE UNIT ADDED

THIS DRAWING IS THE COPYRIGHT OF CLAREMONT GROUP INTERIORS LTD. AND MAY NOT BE REPRODUCED IN ANY FORM WITHOUT PRIOR WRITTEN CONSENT.

DO NOT SCALE FROM THIS DRAWING.
ALL DIMENSIONS ARE TO BE CHECKED ON SITE
ALL DIMENSIONS ARE SHOWN IN MILLIMETERS
(SCALING BY LOCAL AUTHORITIES IS PERMITTED)

Claremont

CLIENT
ARKWRIGHT HOUSE

PROJECT TITLE & SITE ADDRESS
ARKWRIGHT HOUSE
Manchester
M3 2LF

DRAWING TITLE
PROPOSED
BASEMENT
BESPOKE LOCATIONS

DRAWING NO: E013826 BF 106 | REVISION: B
LEAD DESIGNER: PD | DRAWN BY: PD
DATE: 19.6.24 | SCALE: 1:150 | PAPER SIZE: A1
DRAWING STATUS: PRELIMINARY

CONTROL OFFICE
WORKINGTON
BRISTOL
WWW.Claremontgi.com
T: 0161 2844400
THE BRIDGE, 2 KEVIN LUCIE, BROWNSON, WARRINGTON, WA3 7PB
ORIGIN WORKSPACE, 49 BERKELEY SQUARE, BRISTOL, BS8 1HP