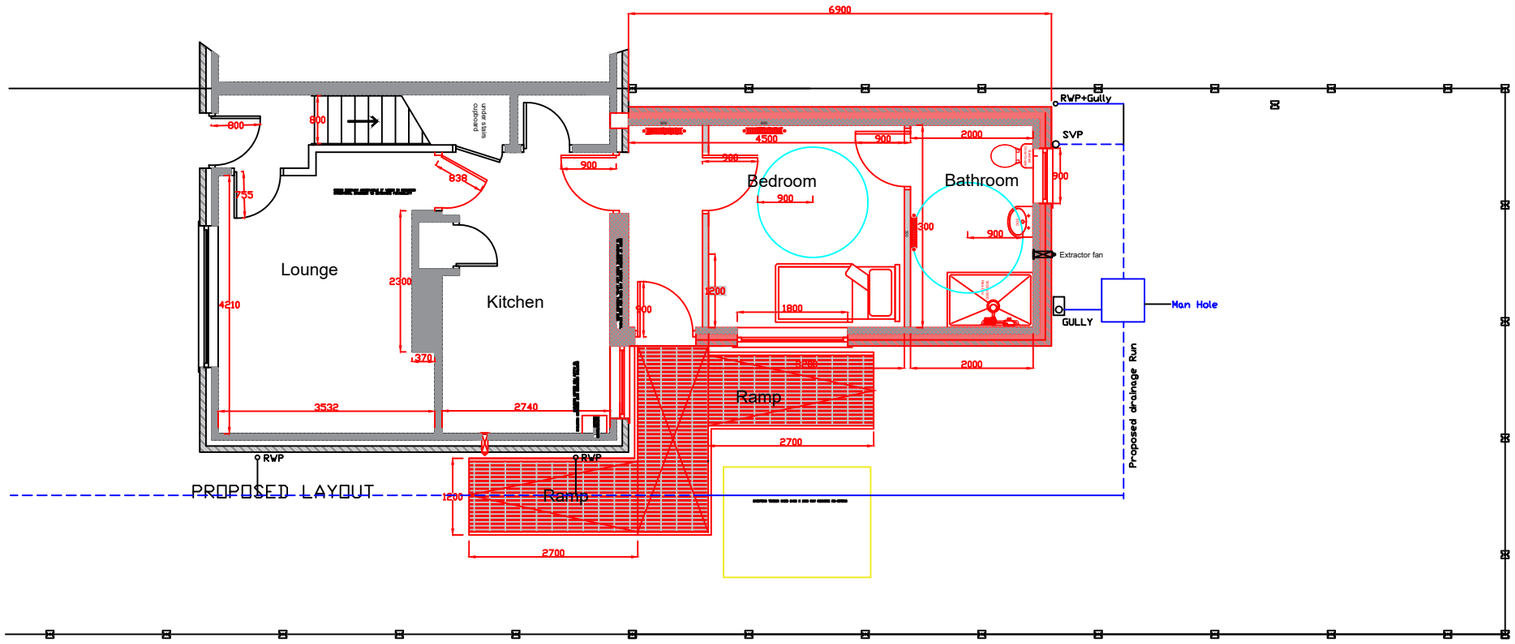

Manchester **Equipment and Adaptation Partnership** **Philips Park Rd** **Beswick** **Manchester** **M11 3FU**	Project: Mr William White 31 MEREWOOD AVENUE SHARSTON MANCHESTER M22 8DP	Drawn By: **PN** Scale: **1/50**	Date: 26/09/2024 Drawing No: **1**

Manchester Equipment & Adaptations Partnership